


Palm Court_Block Plan

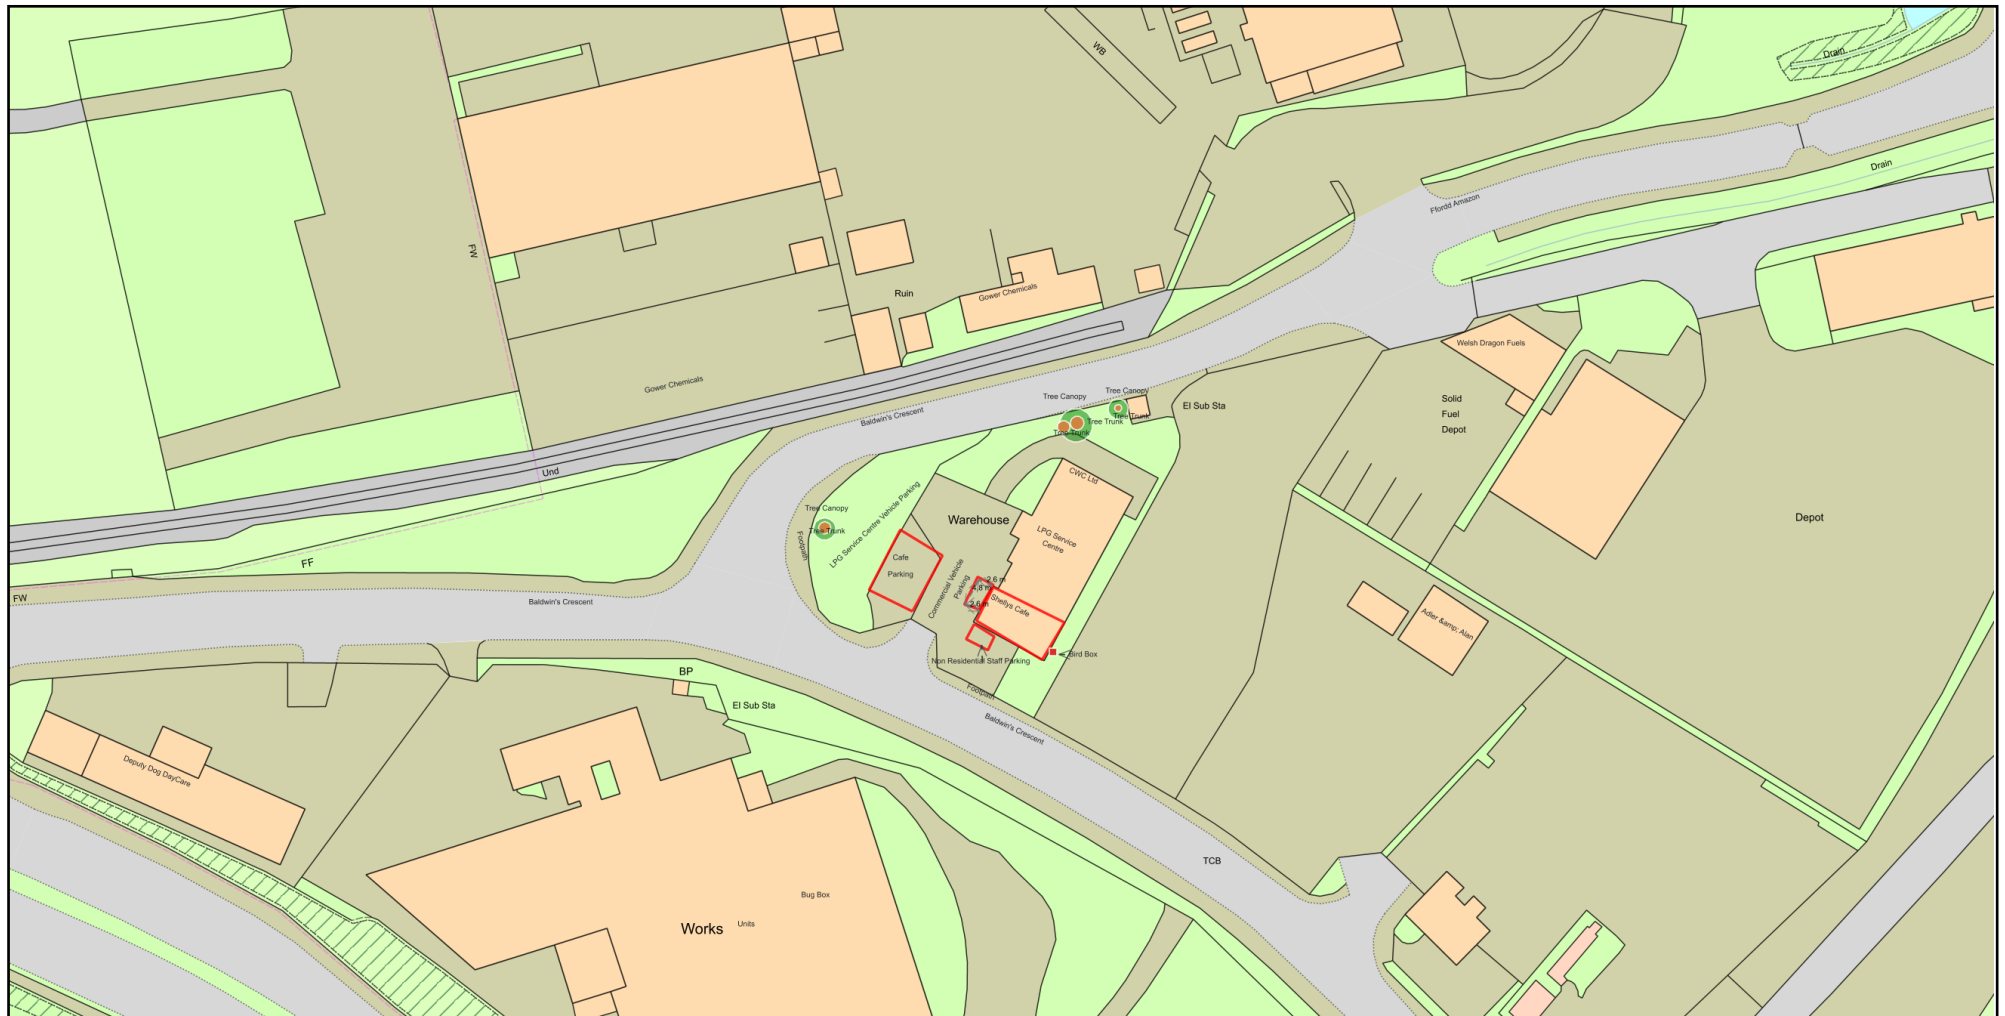

0 50
Metres



Plan Produced for: Shelly Sagoo
Date Produced: 09 Oct 2023
Plan Reference Number: TQRQM23227170149849
Scale: 1:1250 @ A4
© Crown copyright and database rights 2023 OS 100042766