
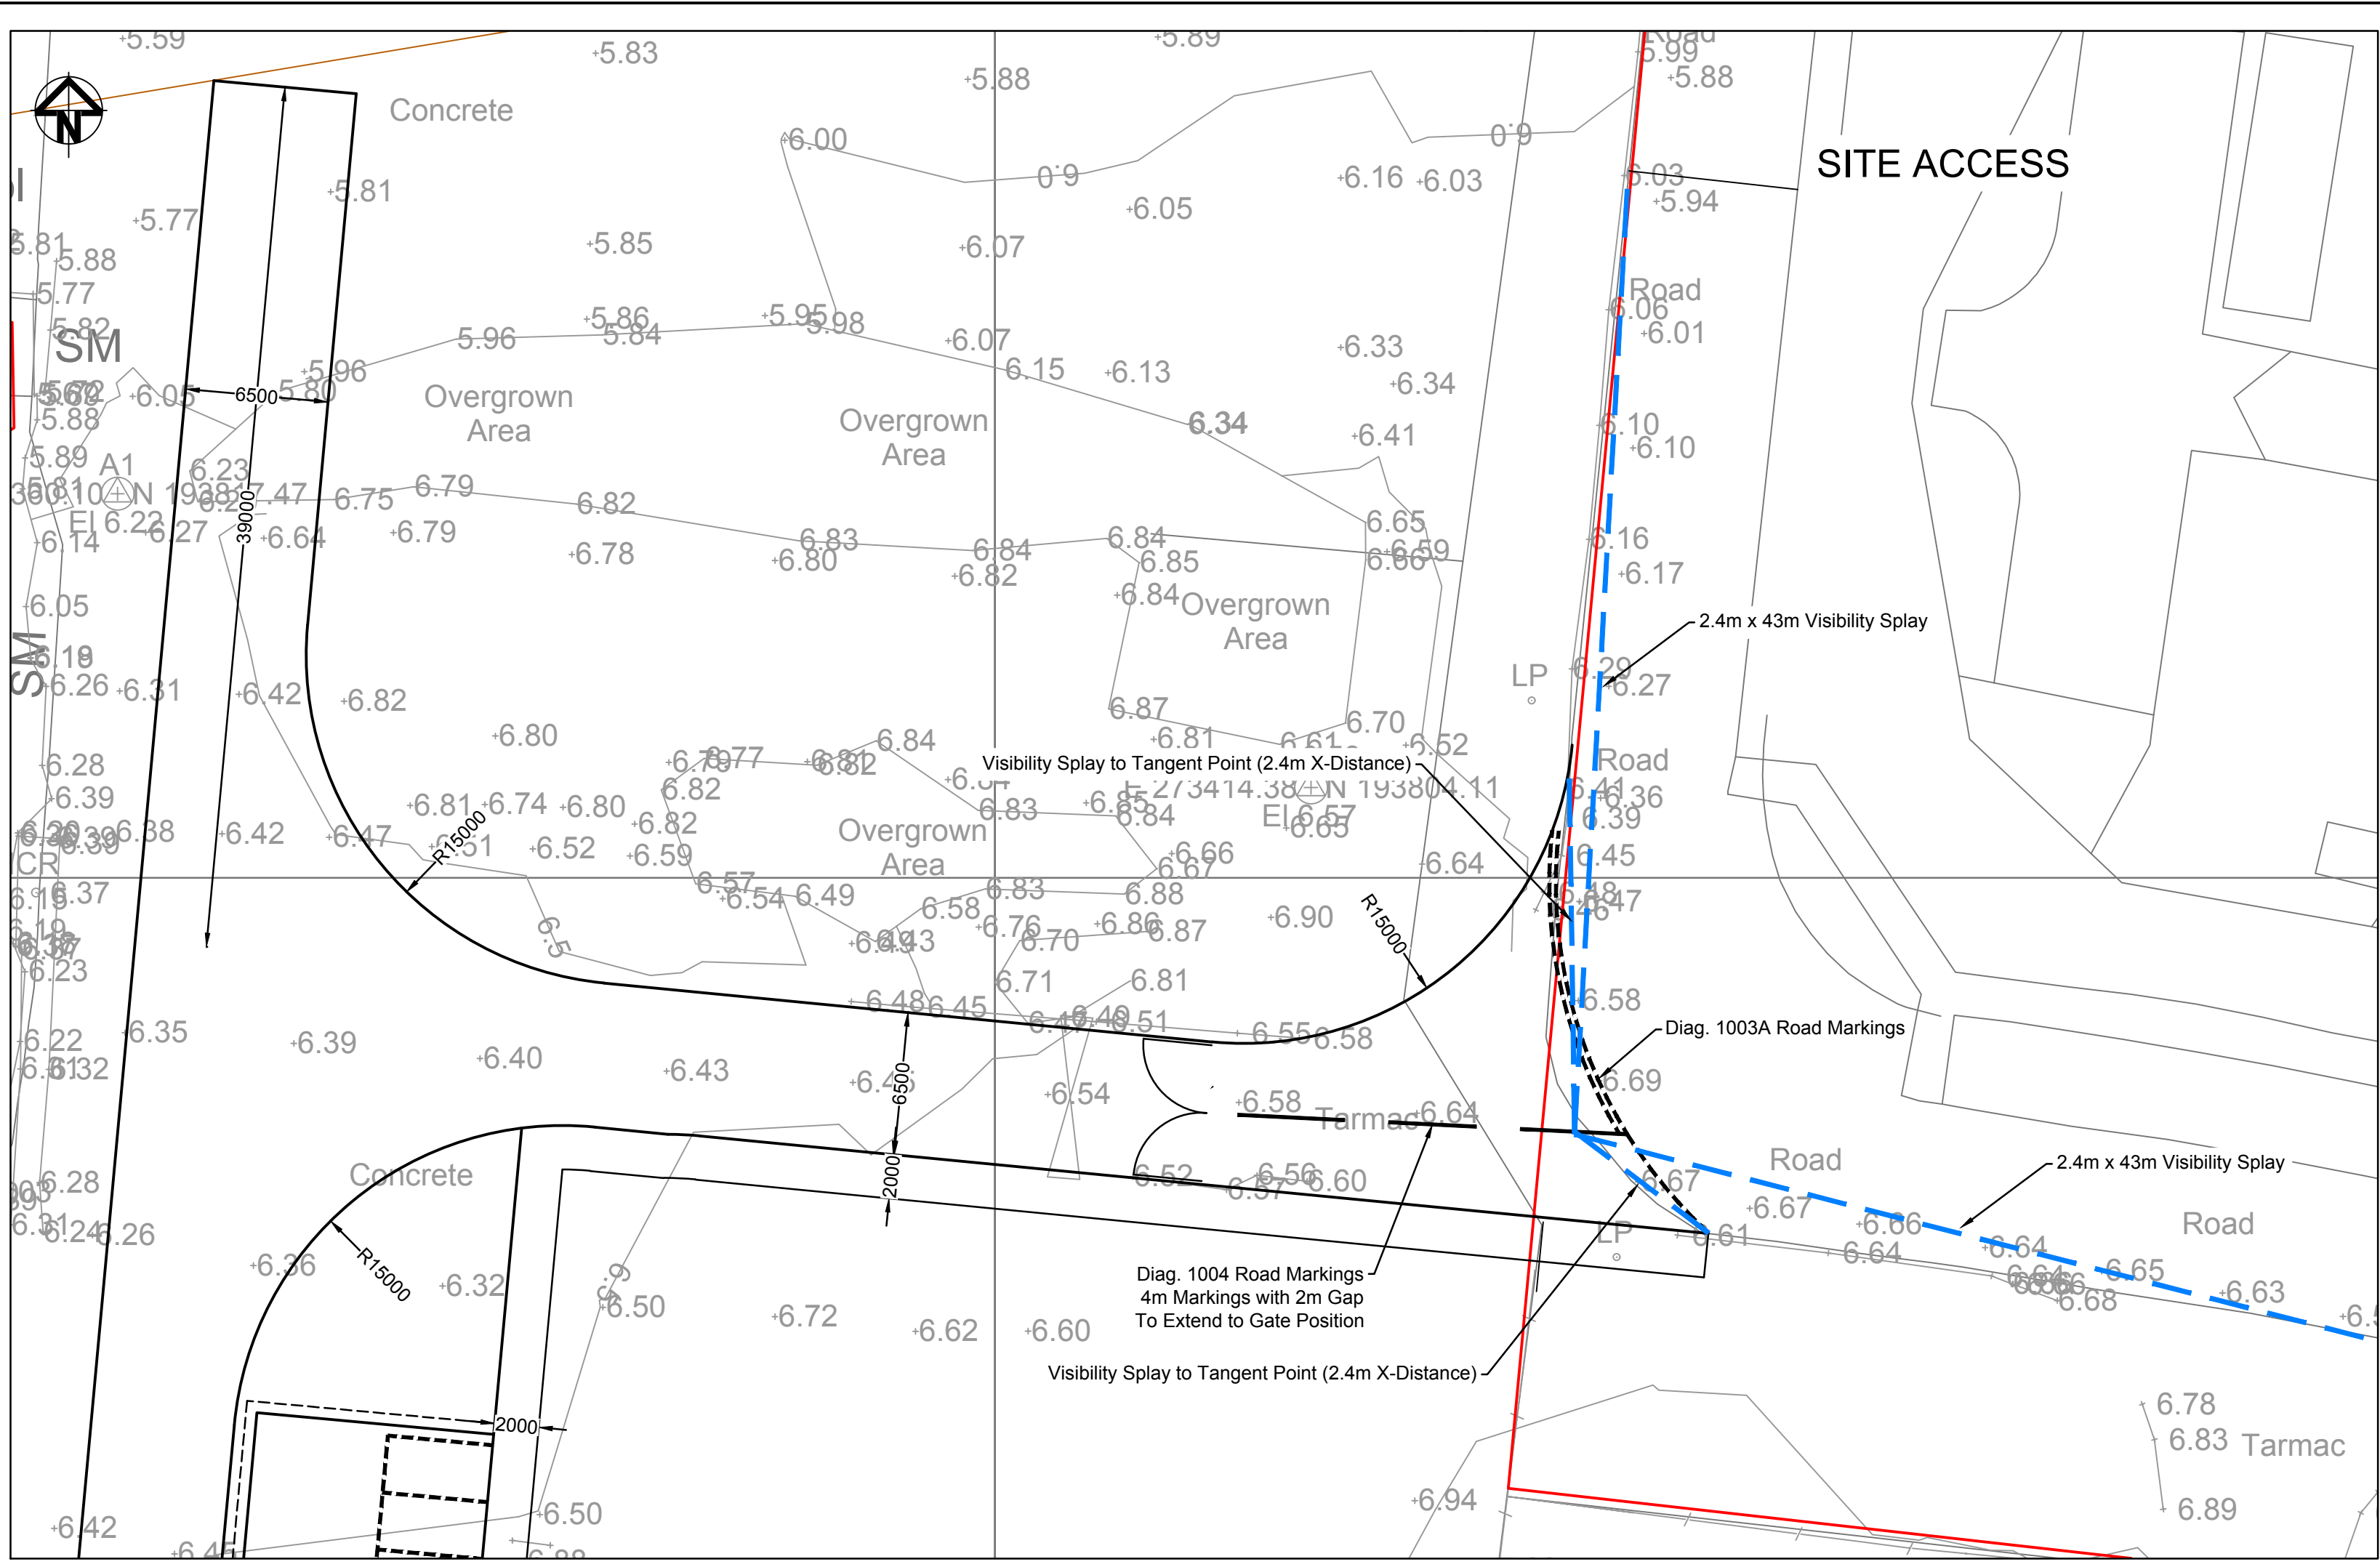
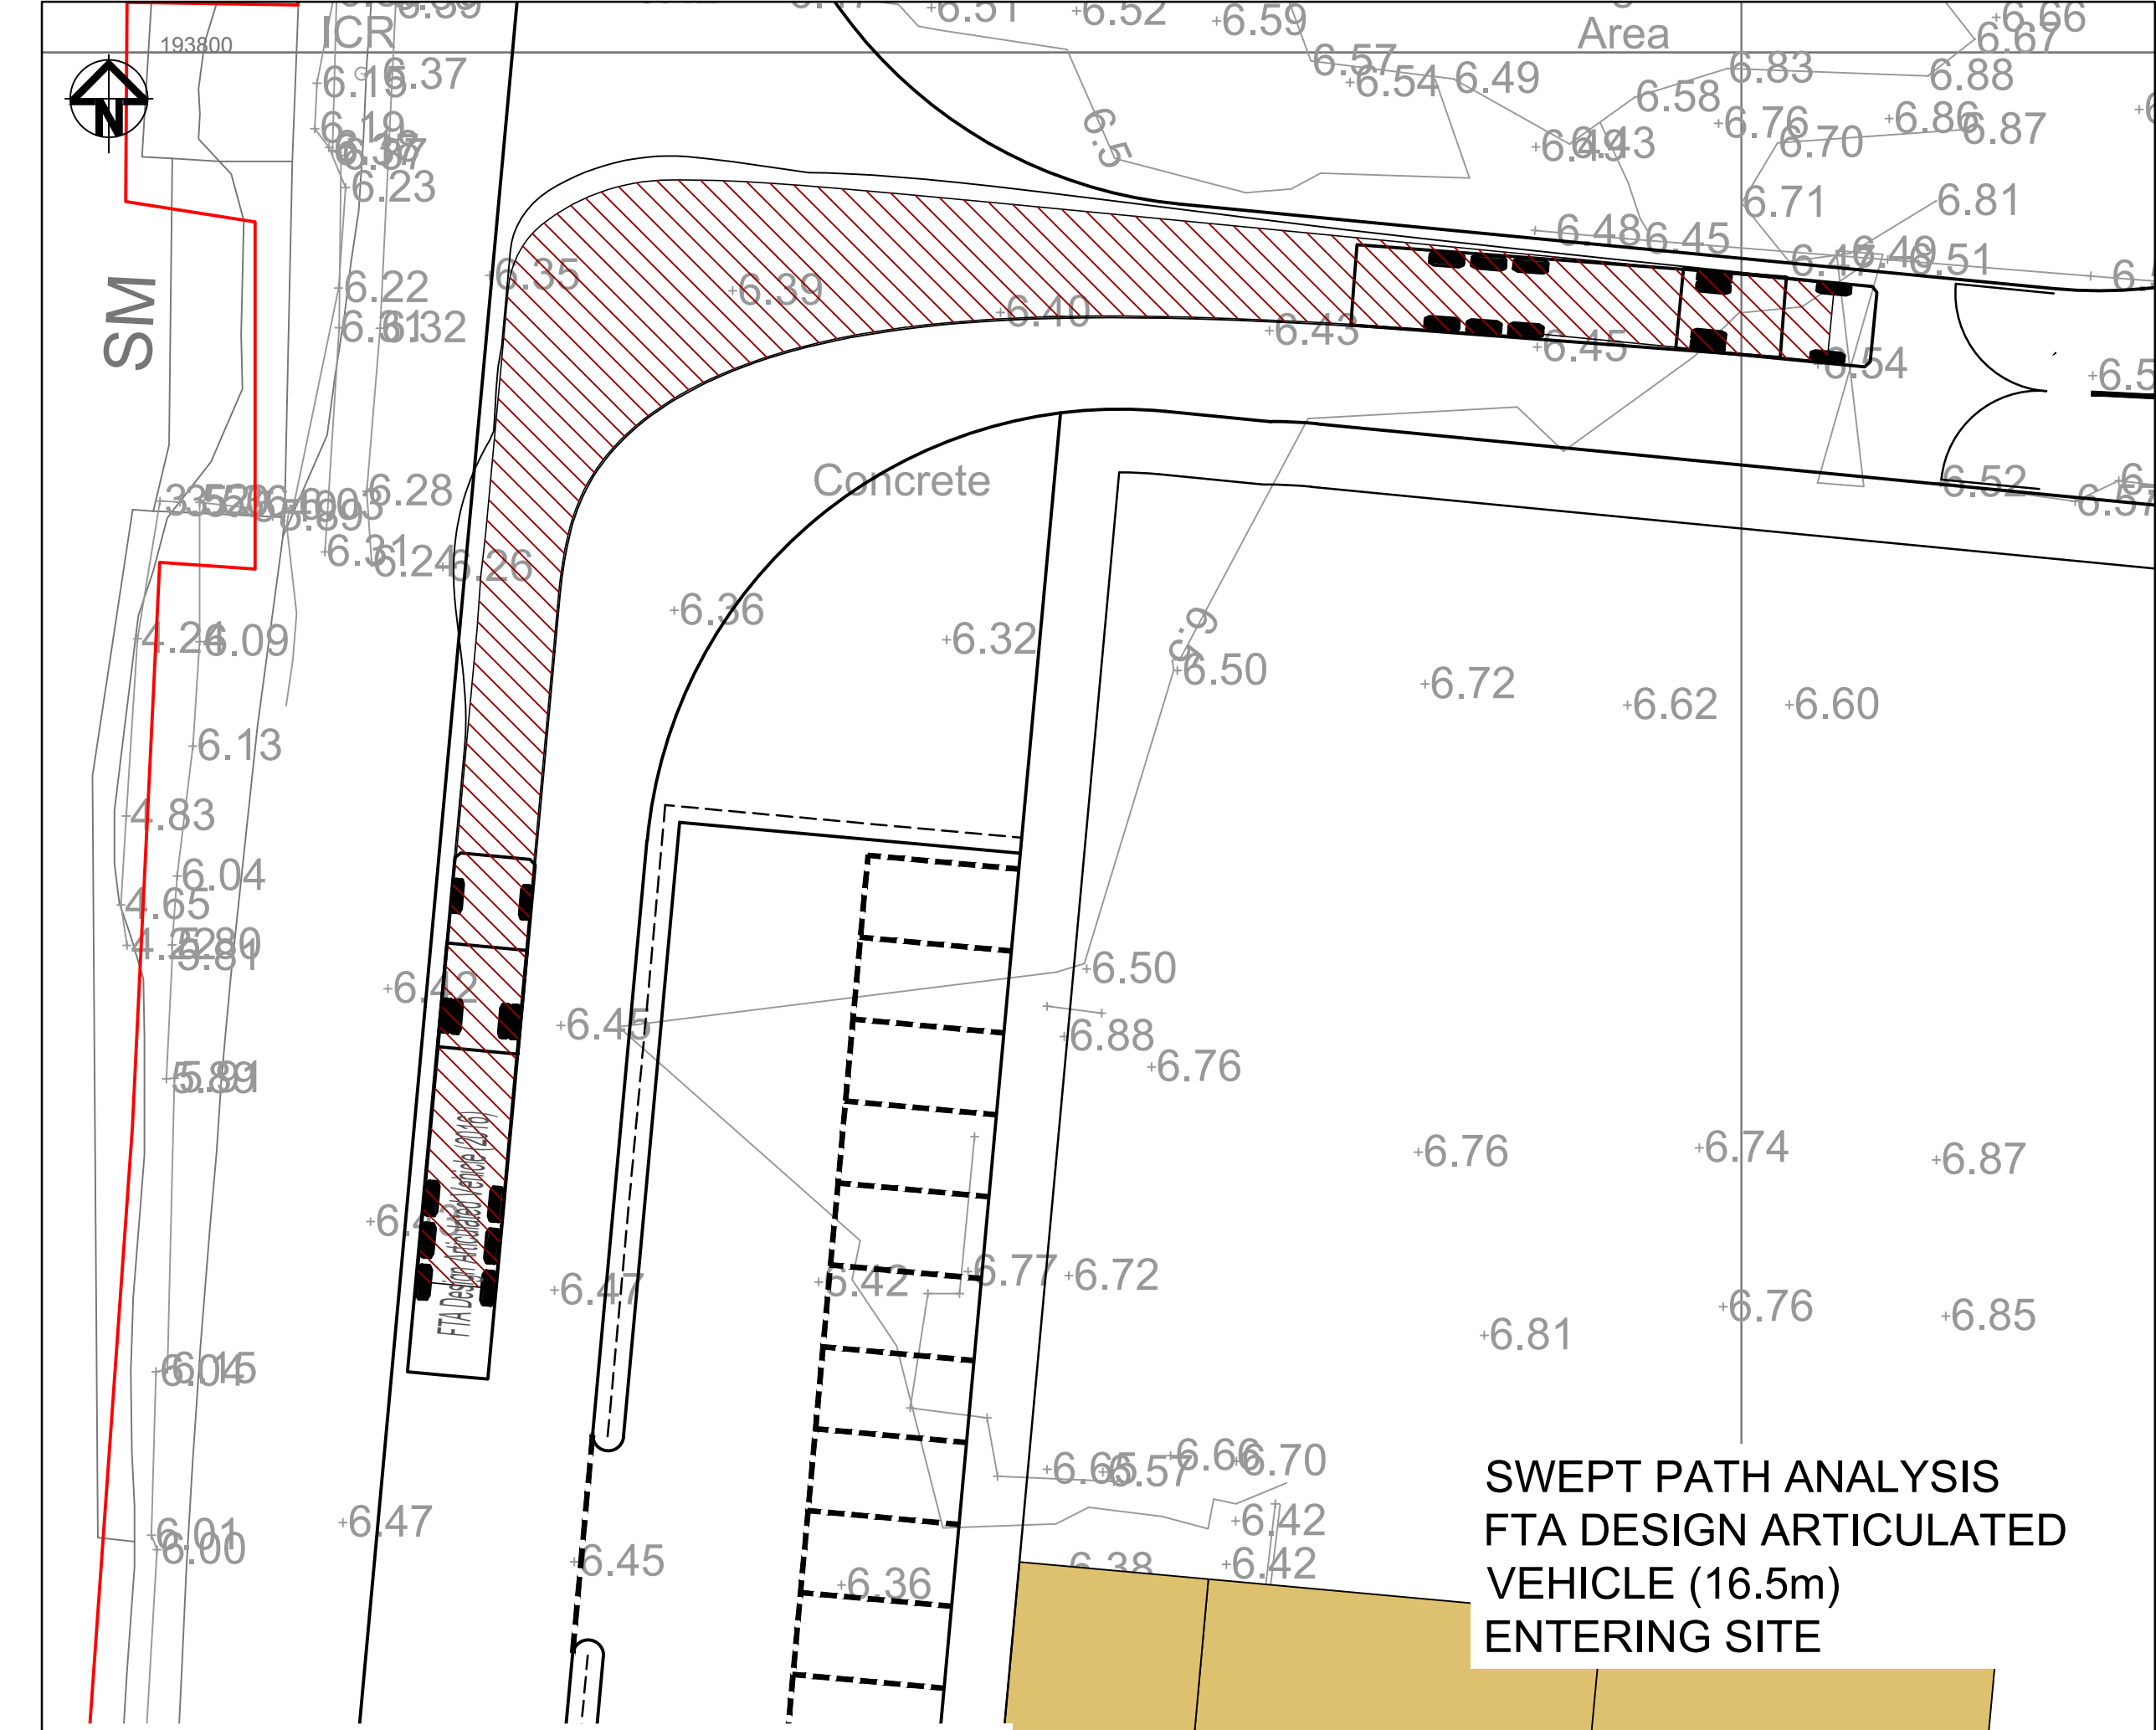


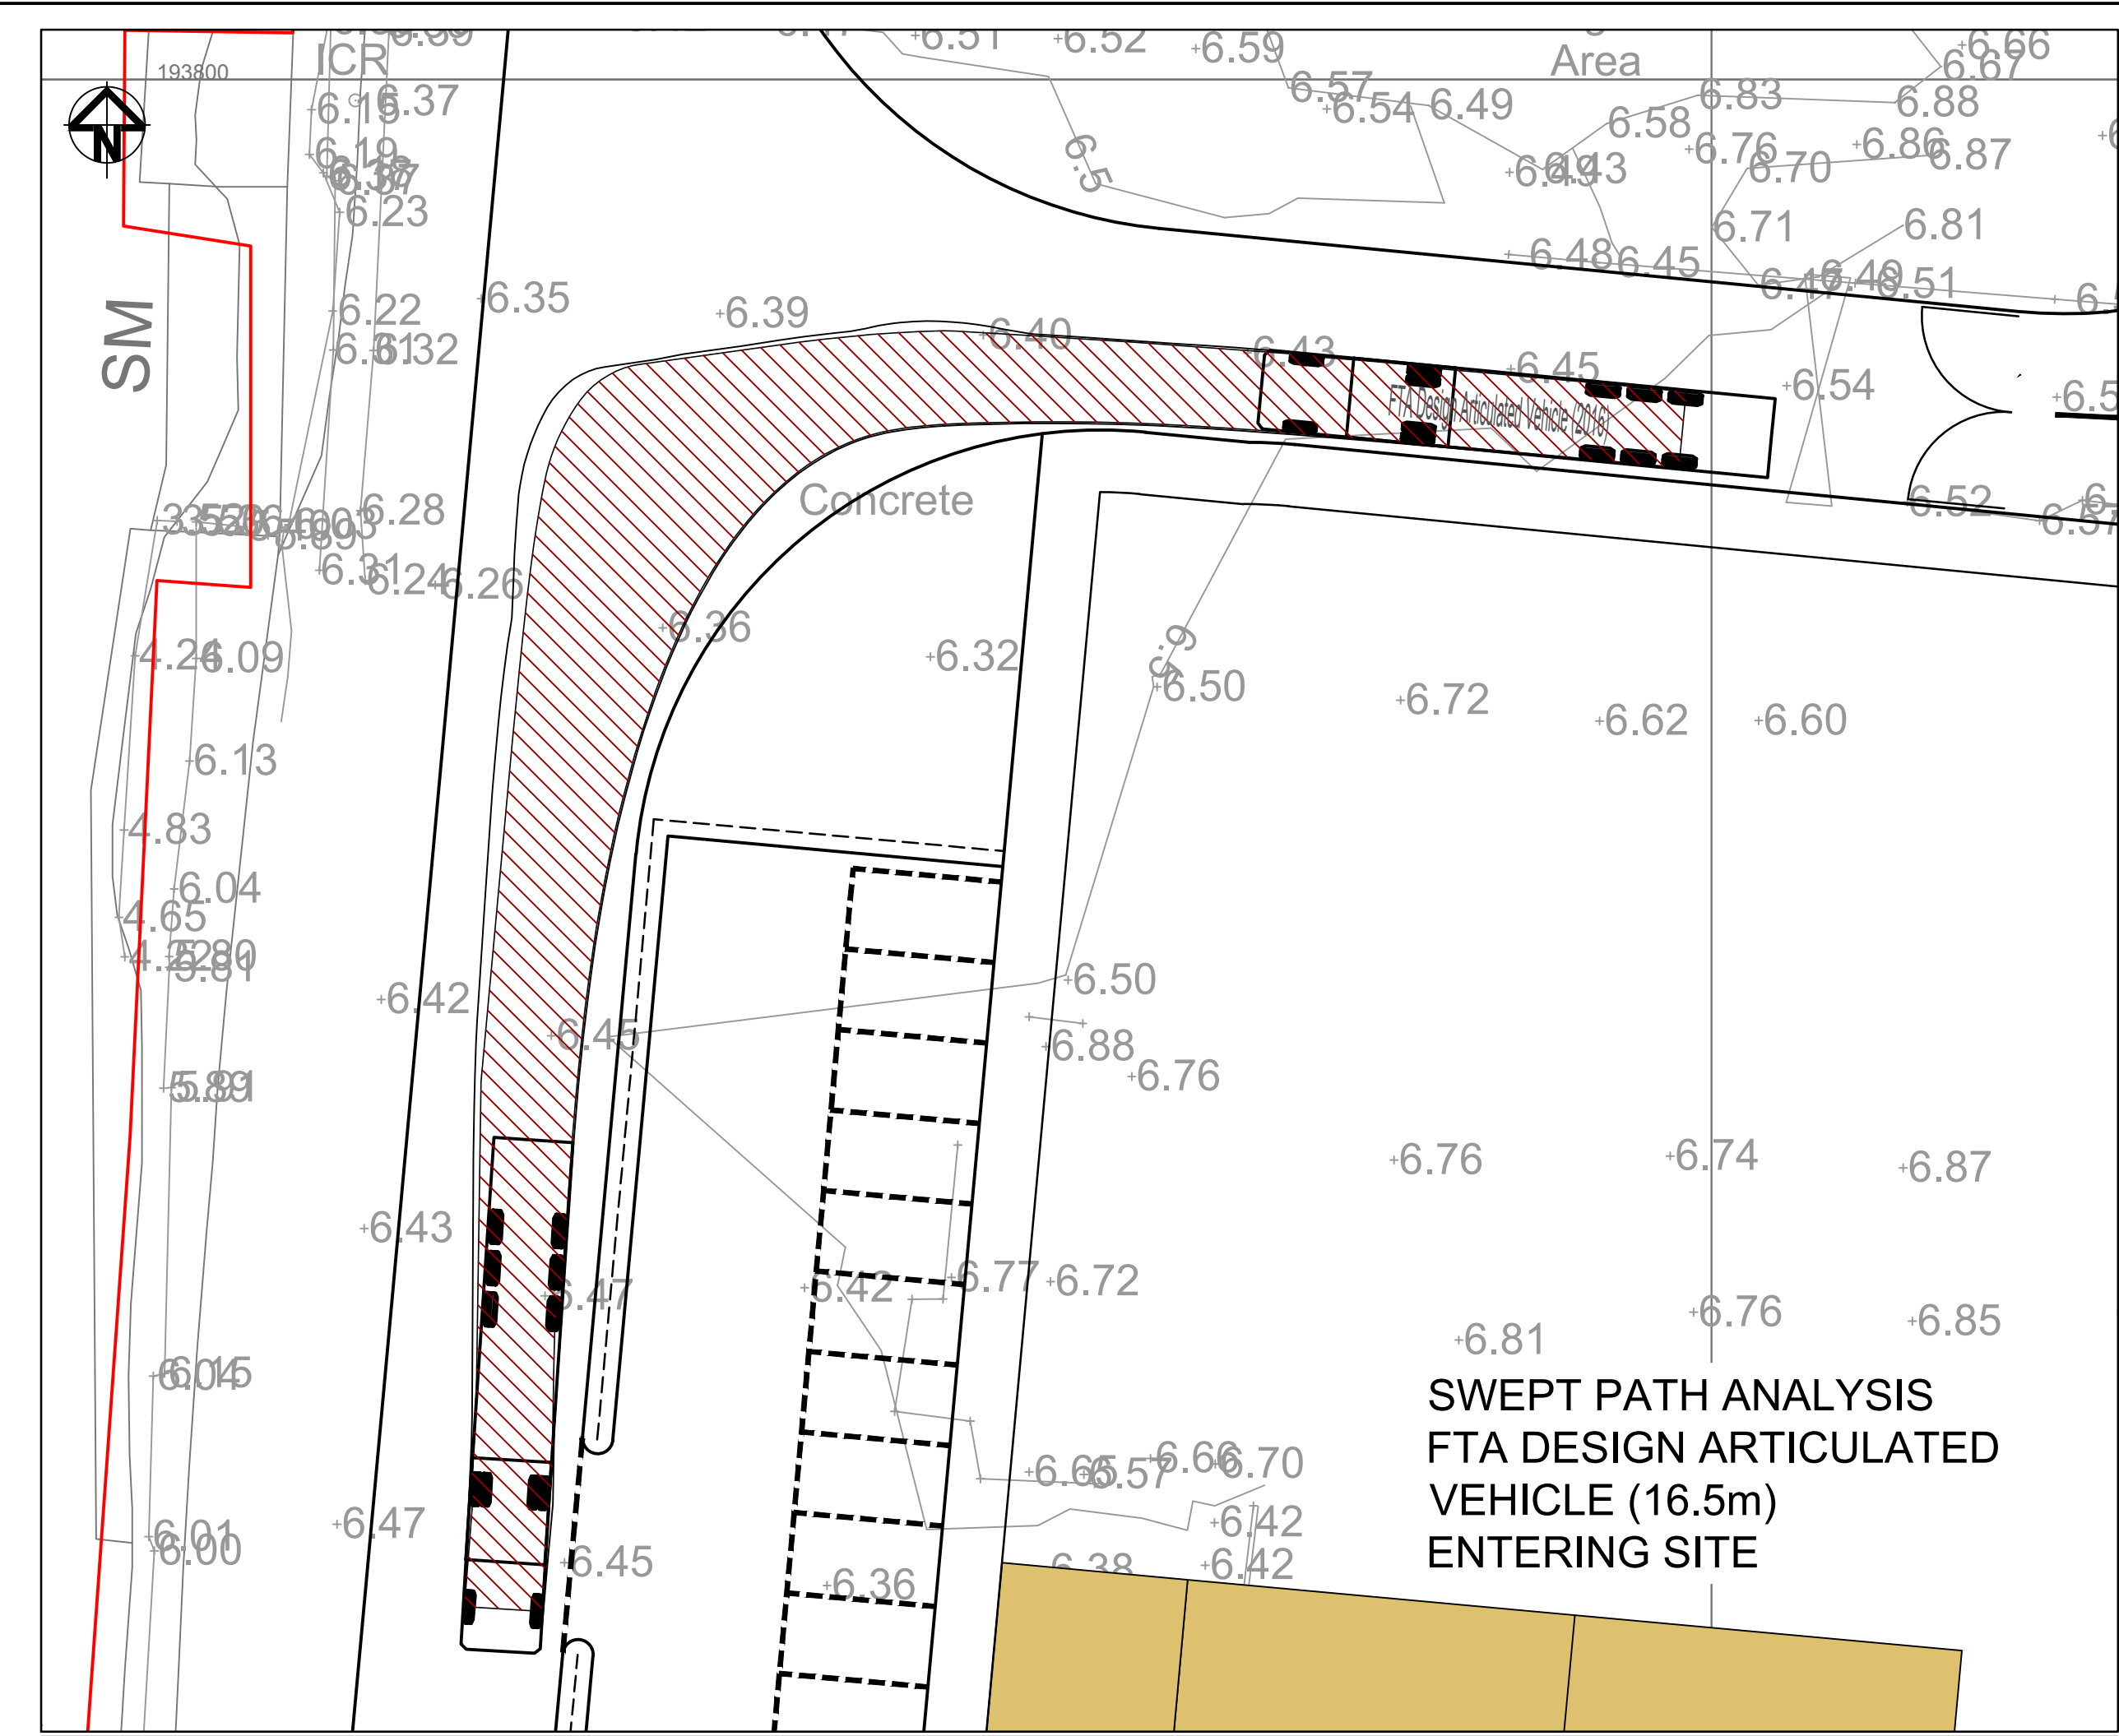

|   |                                            |          |
|---|--------------------------------------------|----------|
|   |                                            |          |
| A   | First Issue                                | 09-10-23 |
| <b>acstro</b><br>Unit 19, Yr Hen Farchnad,<br>Carmarthen Street, Llandoello SA19 6BJ<br>E-mail: mail@acstro.com<br>www.acstro.com<br>Tel: 01558 824021 |                                            |          |
| Project   | CAMPLAS TECHNOLOGIES<br>BRITON FERRY WHARF |          |
| Drawing   | ACCESS & PARKING<br>2 OF 3                 |          |
| Drawing No.   | 1712-ACS-XX-ZZ-DR-T-002-A                  |          |
| Scale   | 1:200 @ A1                                 |          |