




EXISTING

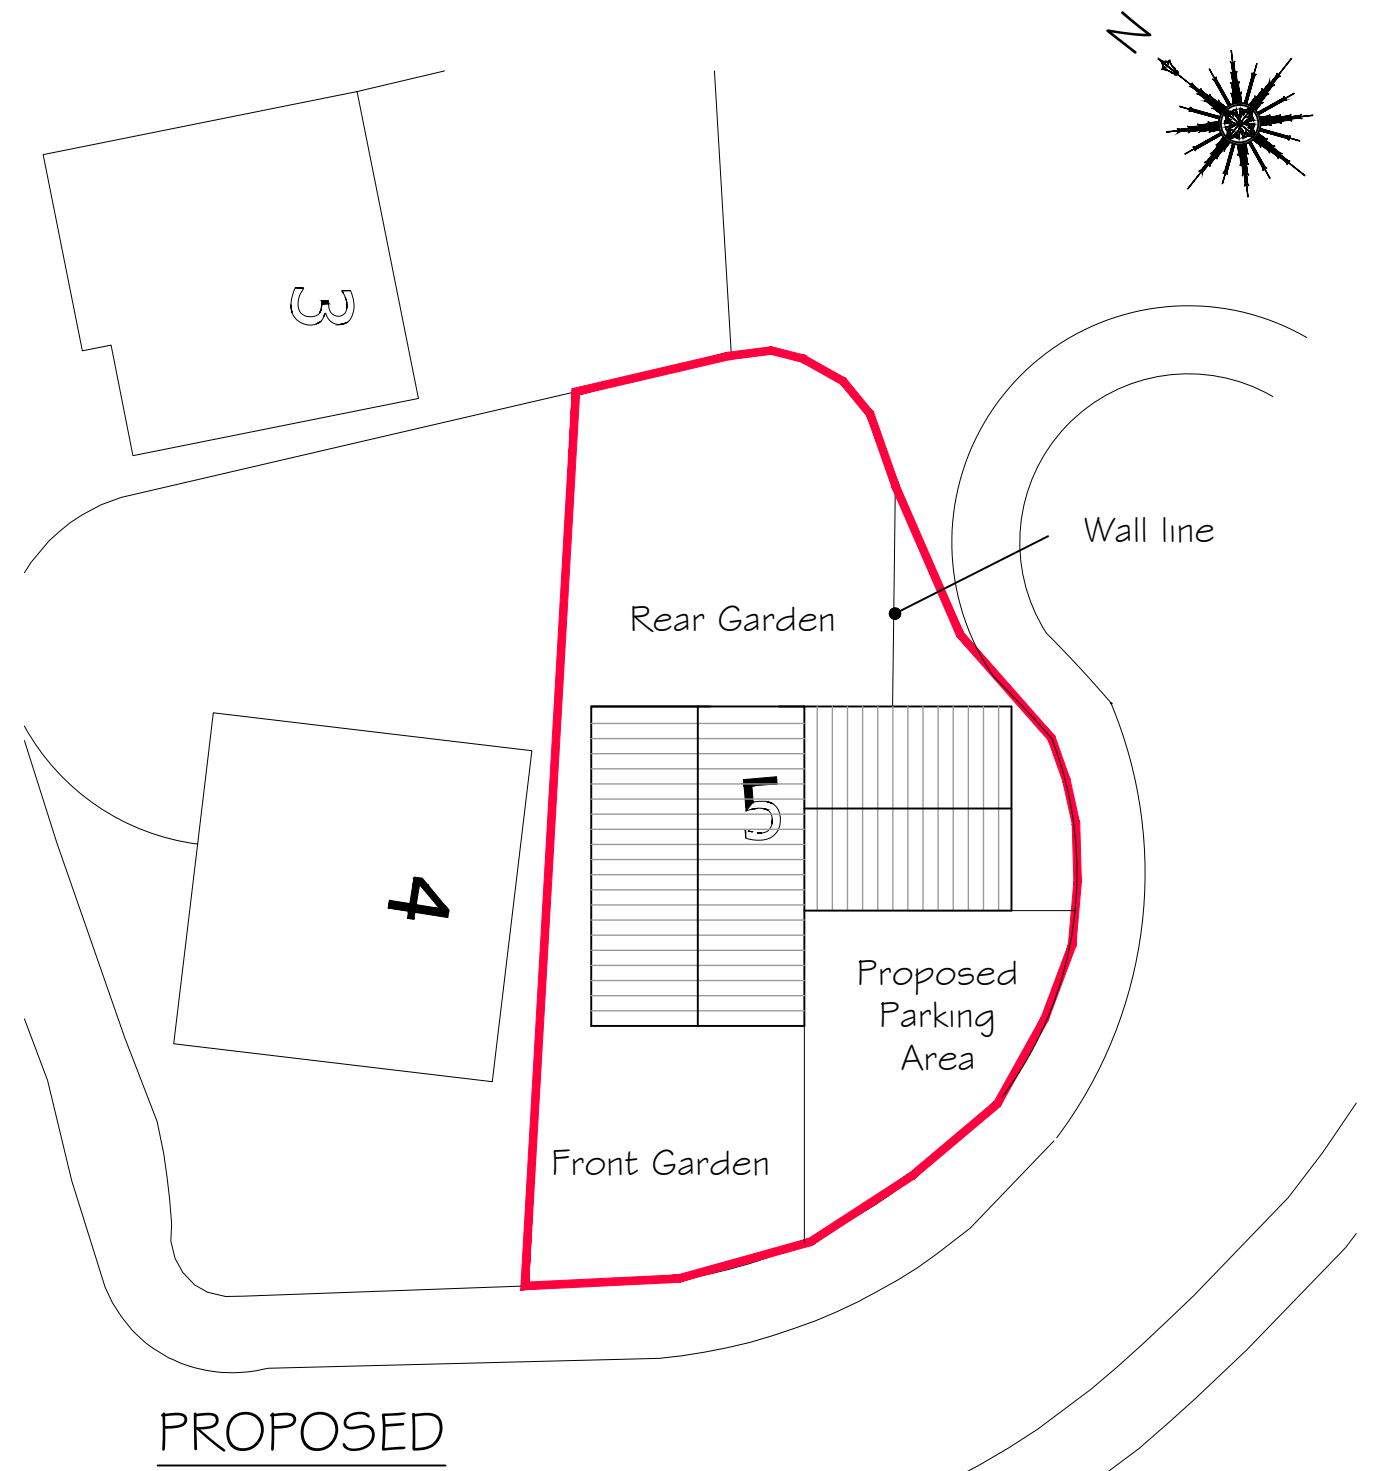

PROPOSED

SITE PLANS

1 : 200