



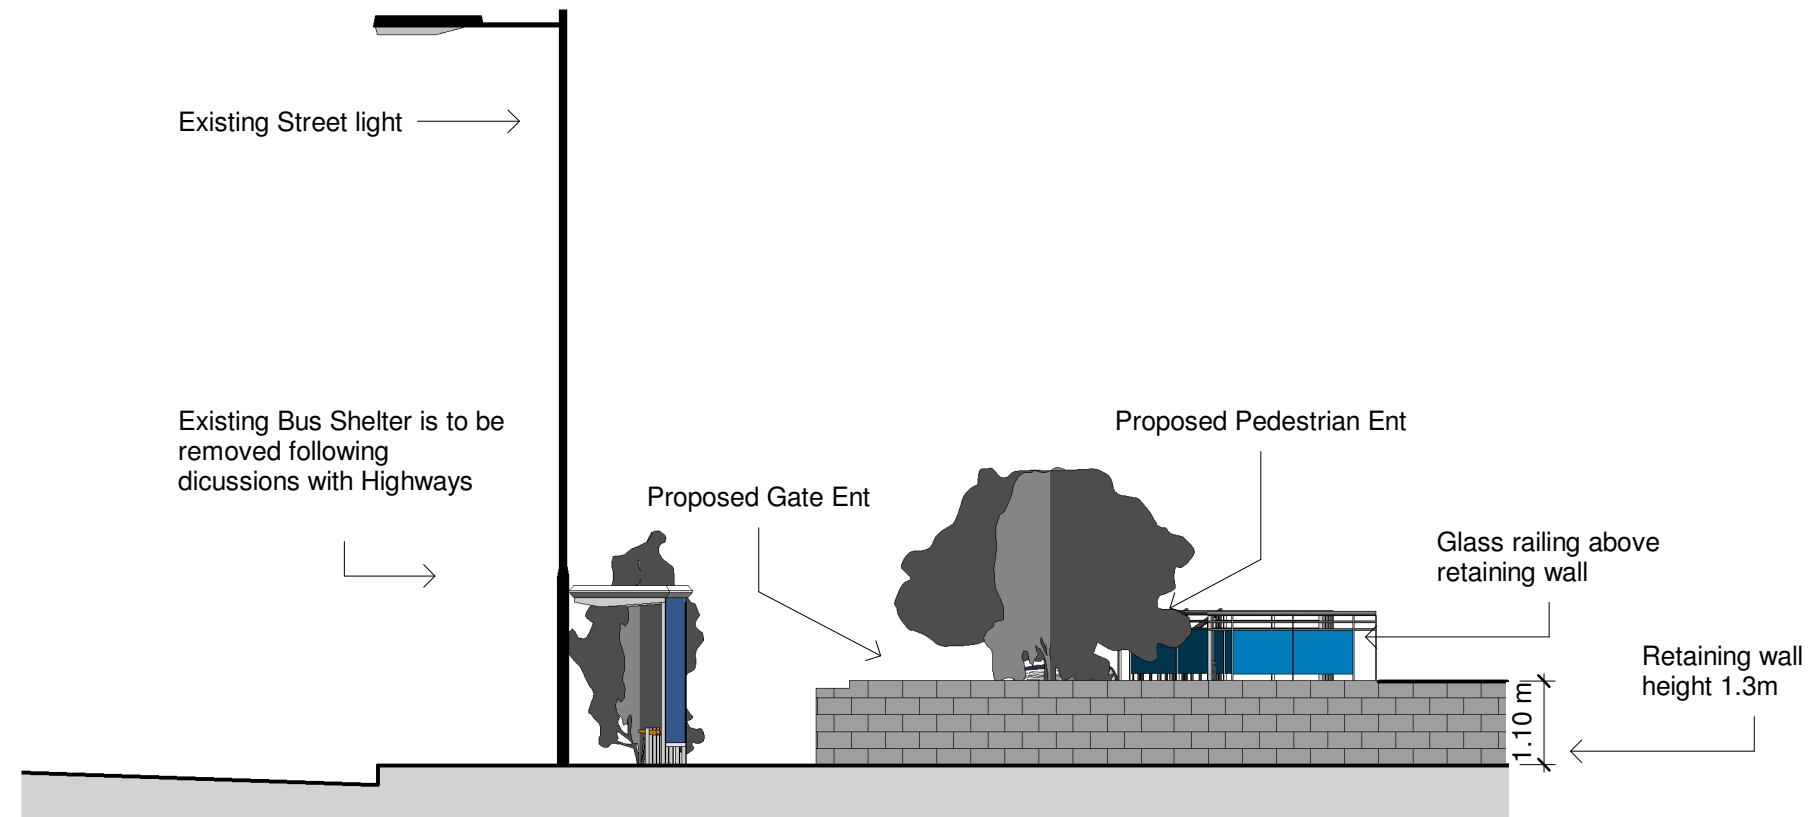

Right Elevation

1 : 100

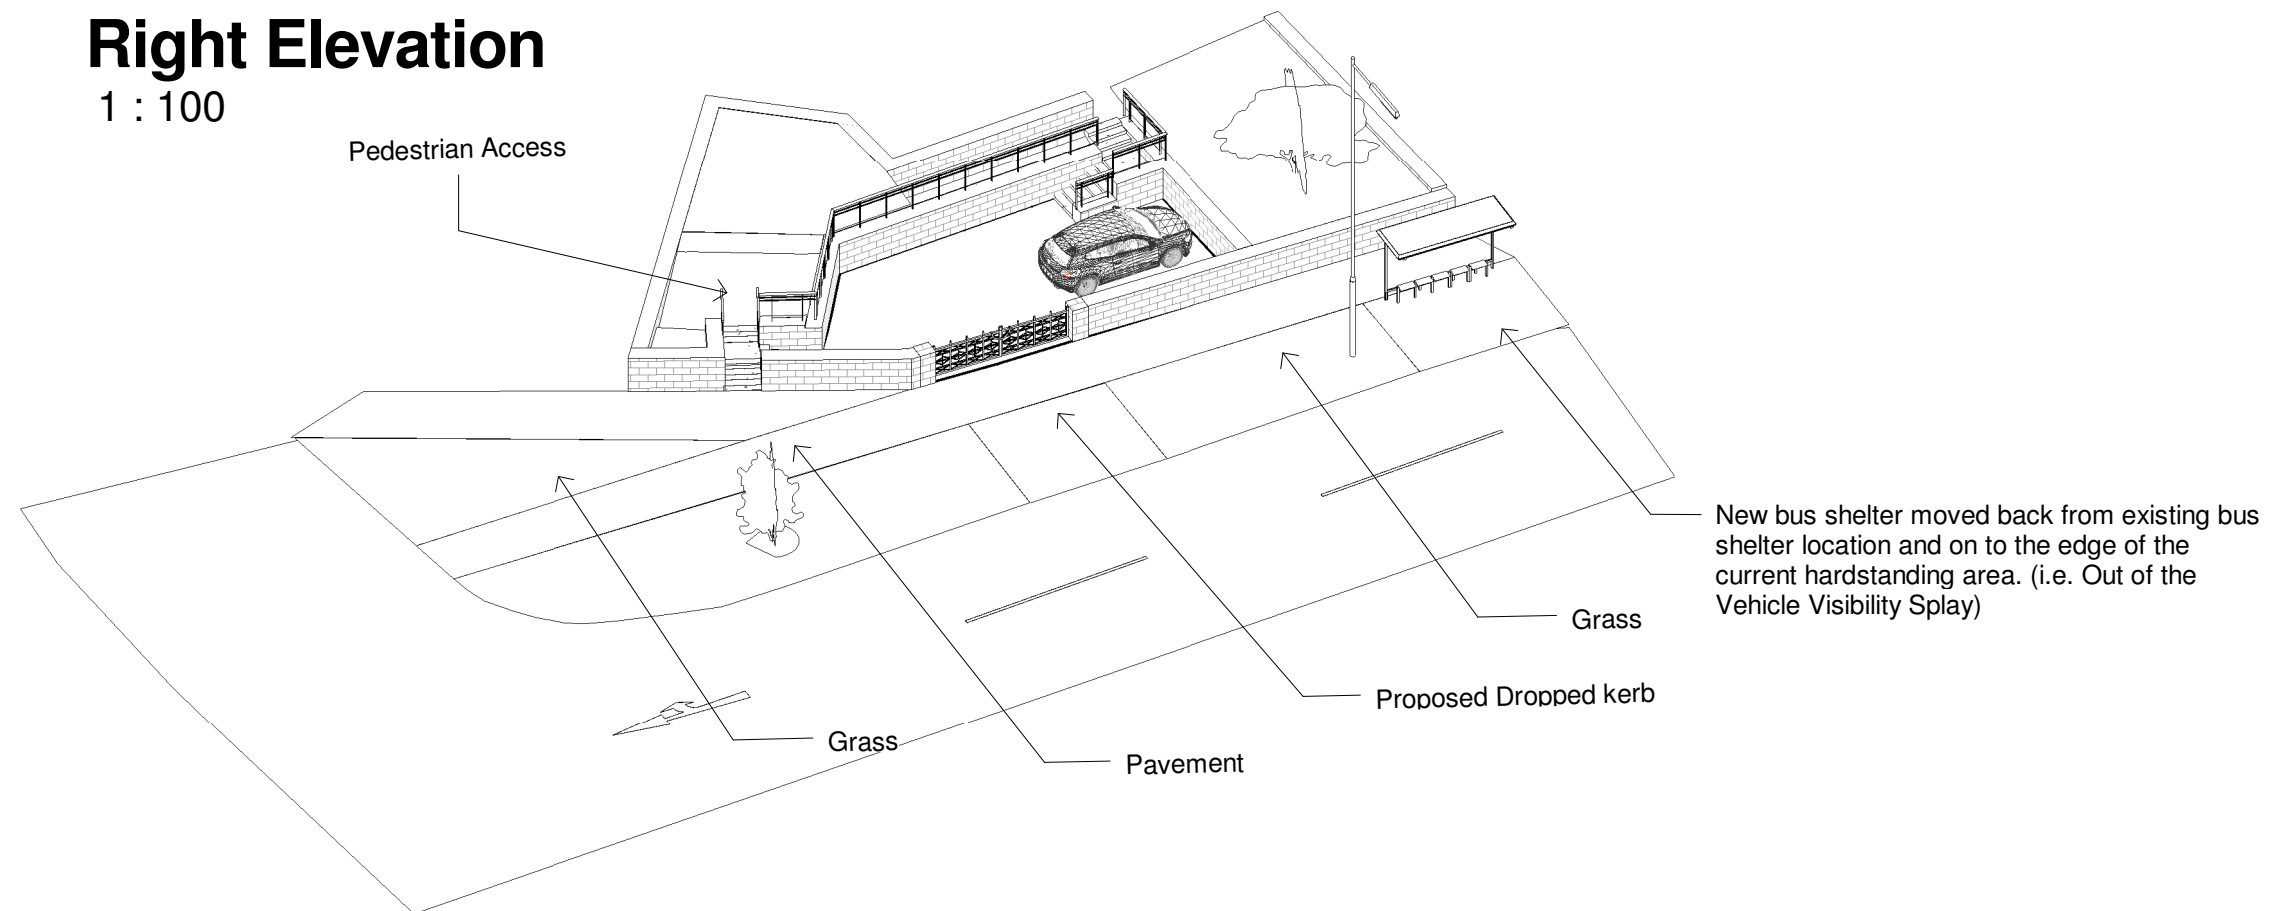

	No.	Description	Date	 www.ccs-solutions.co.uk				PROJECT		CLIENT		
								7 Tyla Moes		Ms Lauren Evans		
				CODE	STATUS	SUITABILITY DESCRIPTION	PURPOSE OF ISSUE	SHEET		Date	Project number	Scale (@ A3)
								Proposed Elevations 2		12/10/2023	22102022	1 : 100
										Drawn by	DRWAING NUMBER	
										CCS		
										Checked by	A302	REV
										Client		