


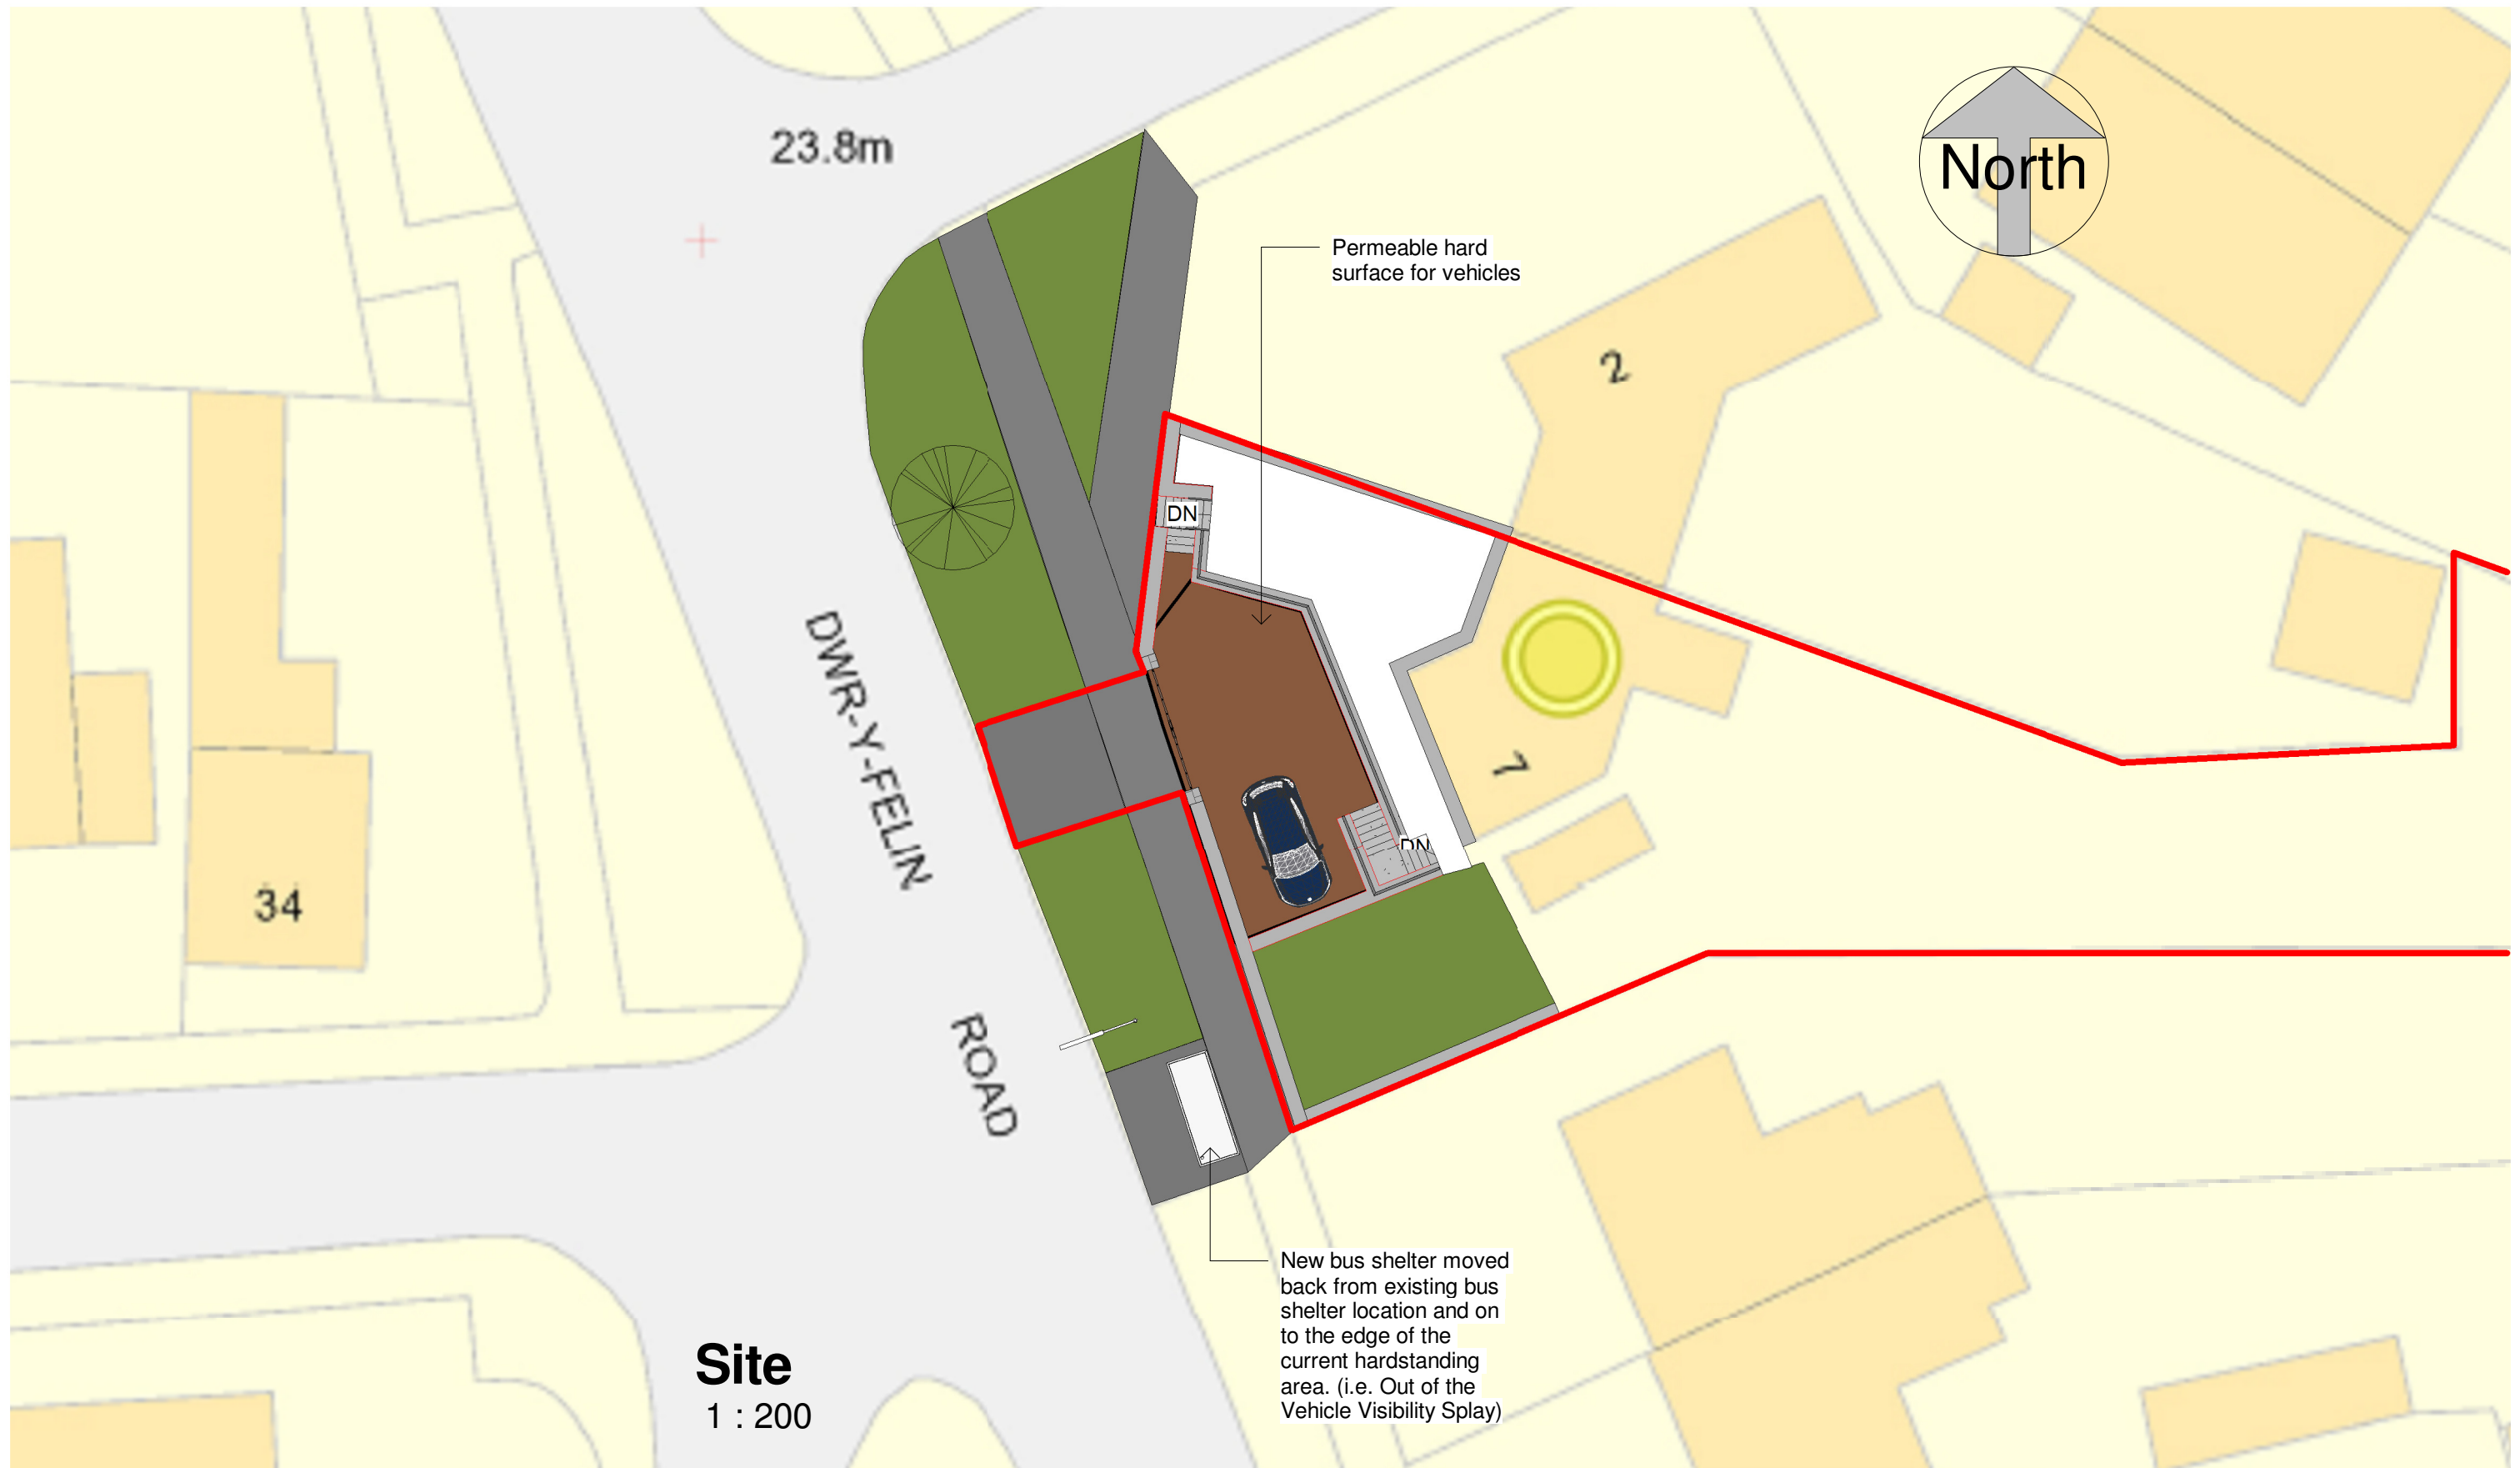

	No.	Description	Date	 www.ccs-solutions.co.uk				PROJECT		Ms Lauren Evans					
								7 Tyla Moes							
								SHEET		Date 12/10/2023	Project number 22102022	Scale (@ A3) 1 : 200			
				CODE	STATUS	SUITABILITY DESCRIPTION	PURPOSE OF ISSUE	Proposed Site		Drawn by CCS	DRWAING NUMBER A303	REV			
										Checked by Client					