

Existing roof tiles are to remain in-situ

Area for proposed extension is a paved courtyard with roughcast cement rendered walls on three sides

- General Description:
- External wall finish is painted roughcast render above low level brick and at chimneys.
 - Plastic Rainwater goods
 - Windows and doors are generally uPVC, double glazed




EXISTING SIDE
ELEVATION, West



EXISTING REAR
ELEVATION, South



EXISTING FRONT
ELEVATION, Noth

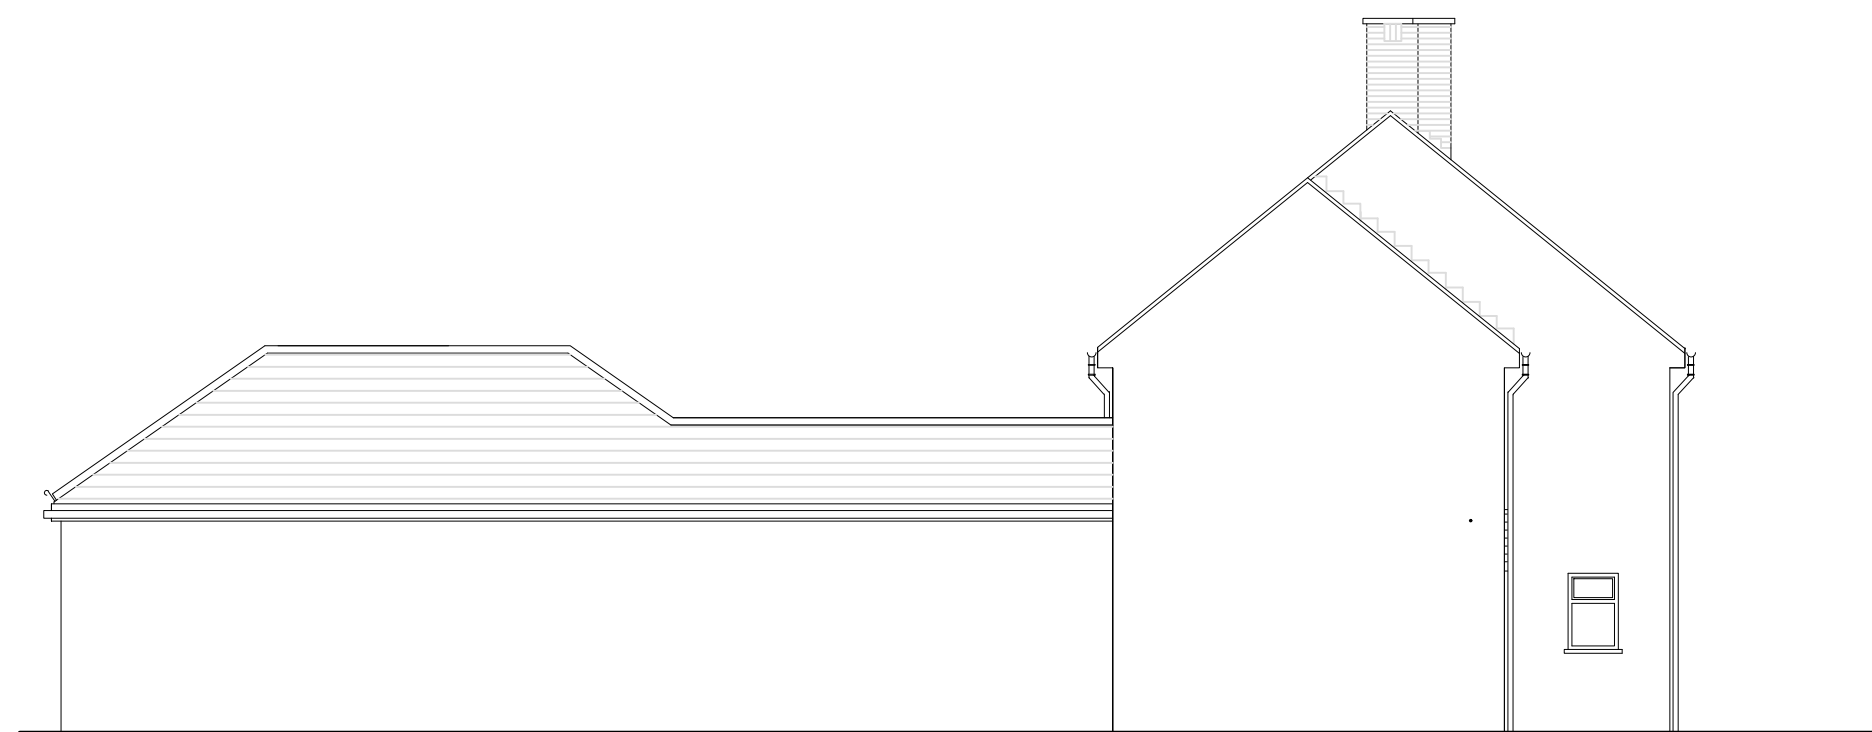


EXISTING SIDE
ELEVATION, East


Flat Roof Extension in courtyard to form New Waiting Area. Brick and render face to match existing.

Fascia and trim colours to match existing.


New rainwater goods to match existing.

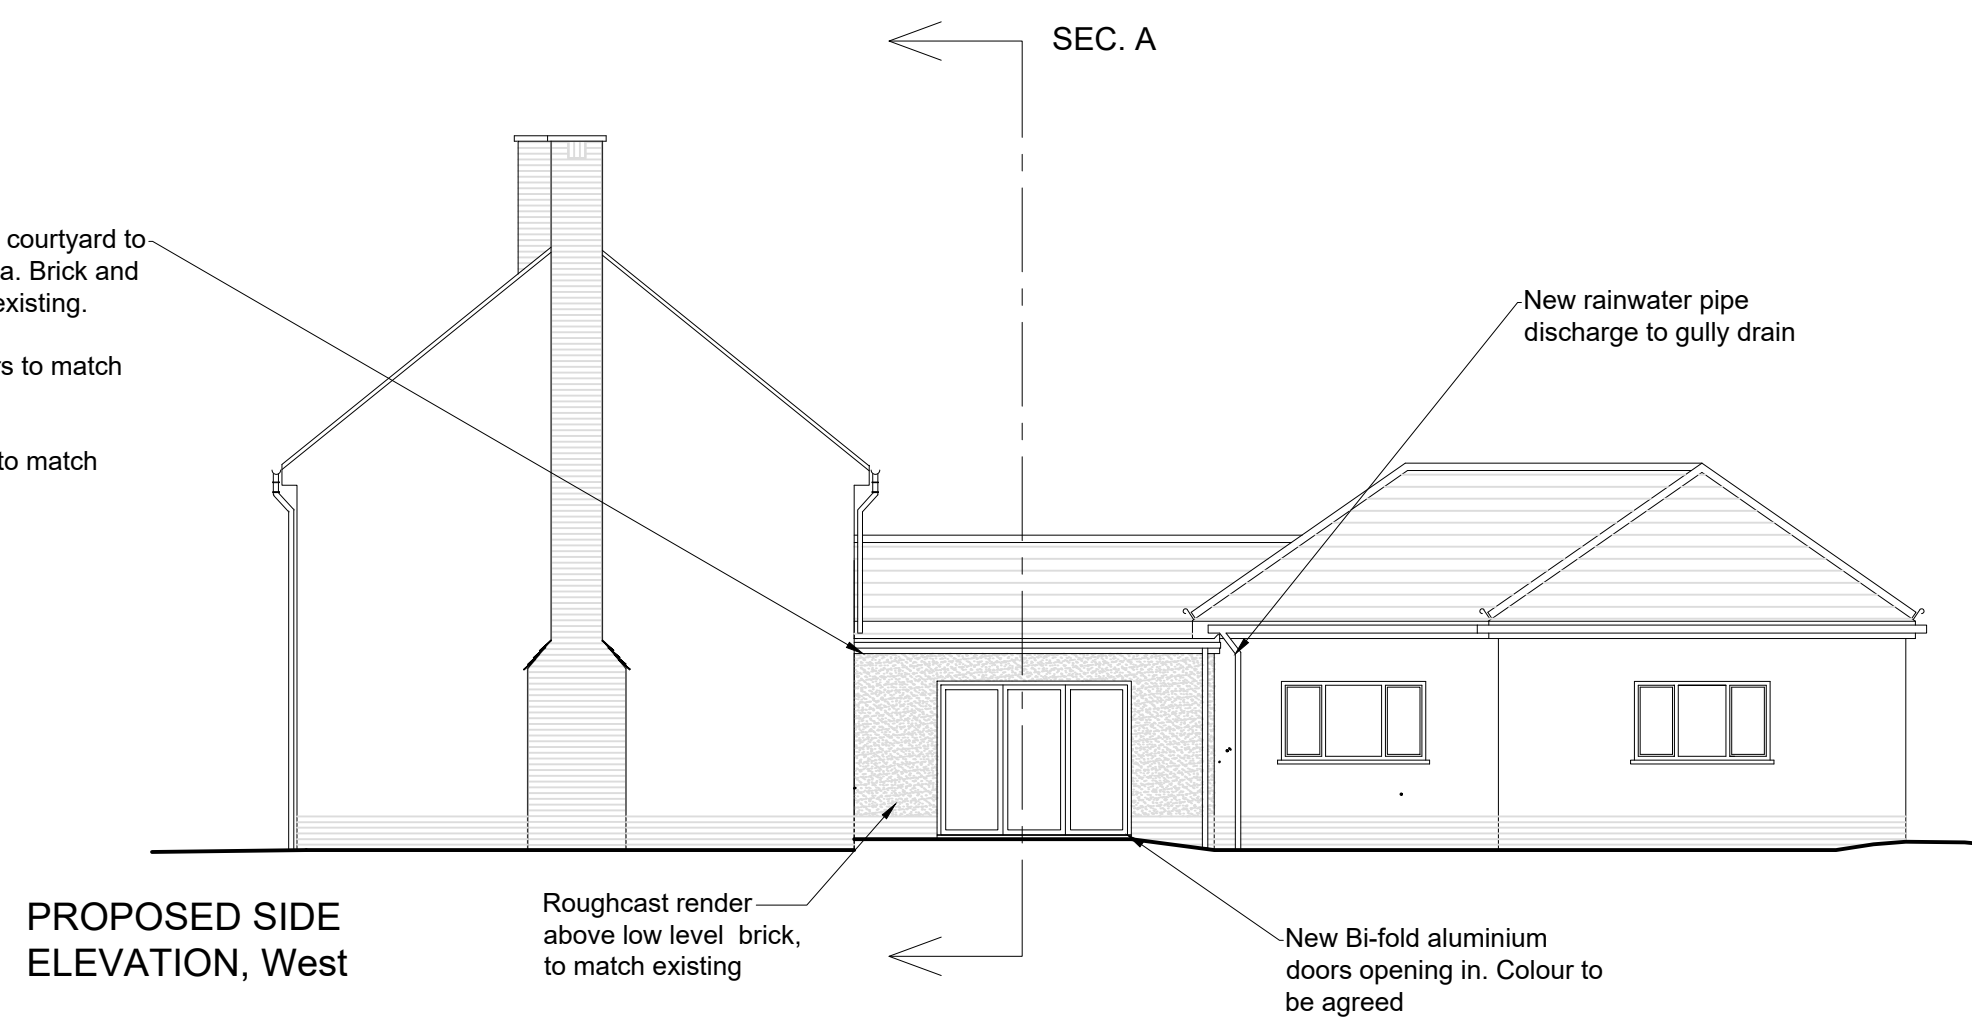


PROPOSED SIDE
ELEVATION, West

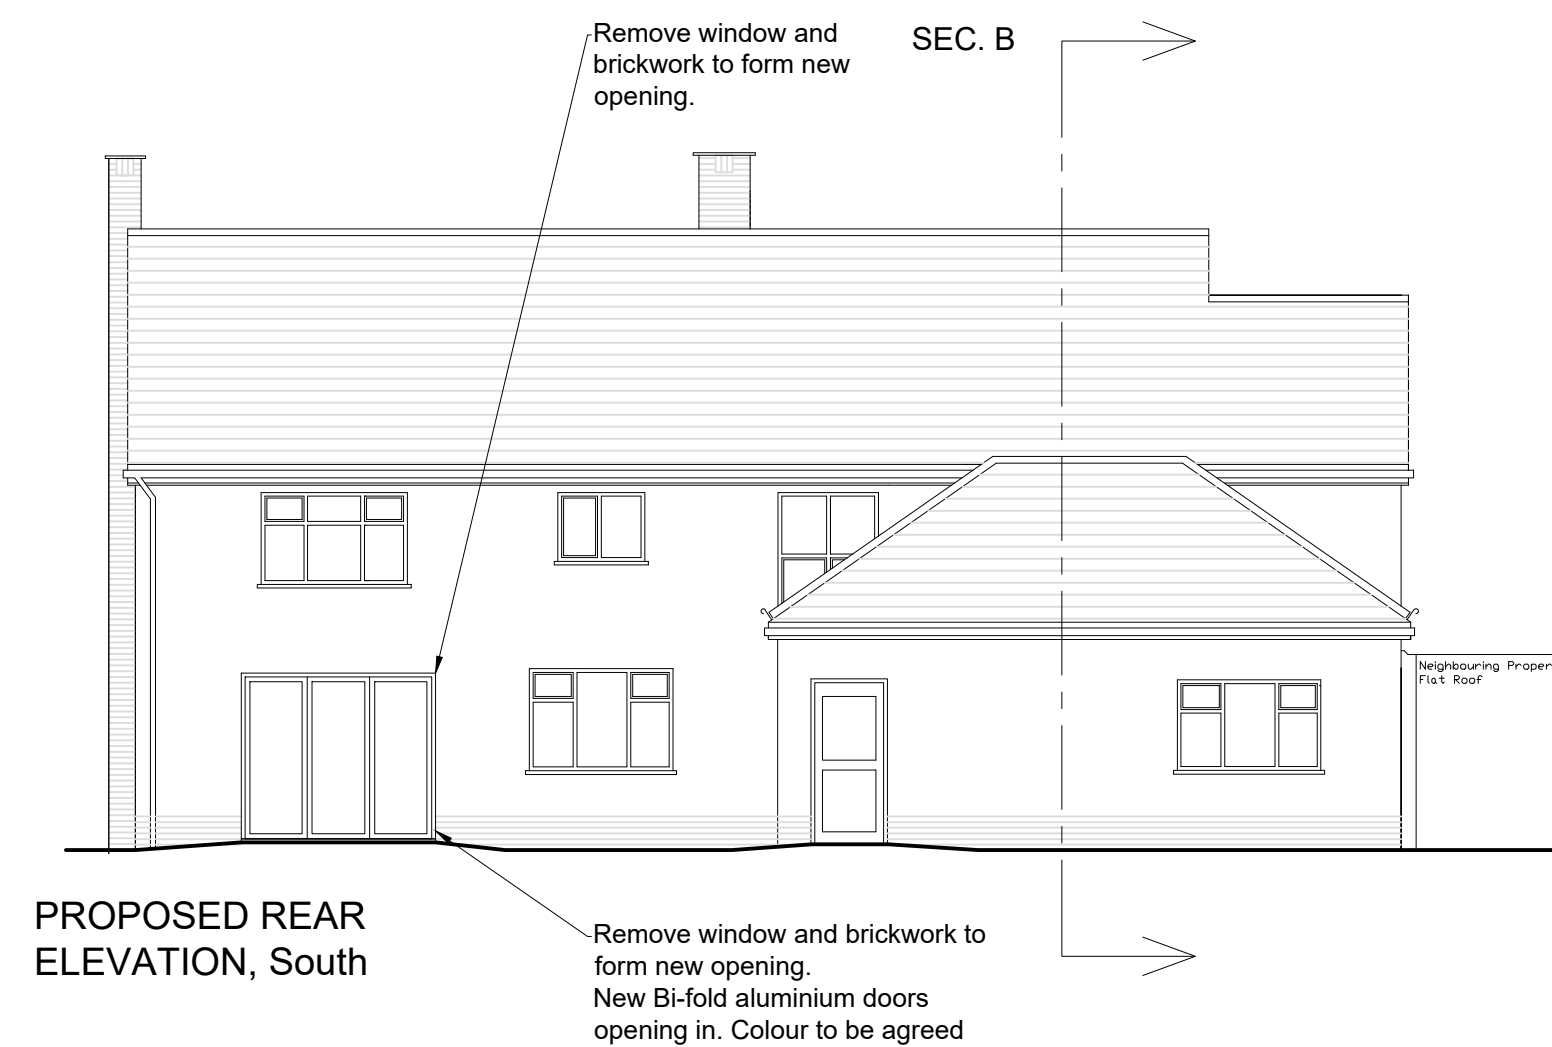

PROPOSED REAR
ELEVATION, South

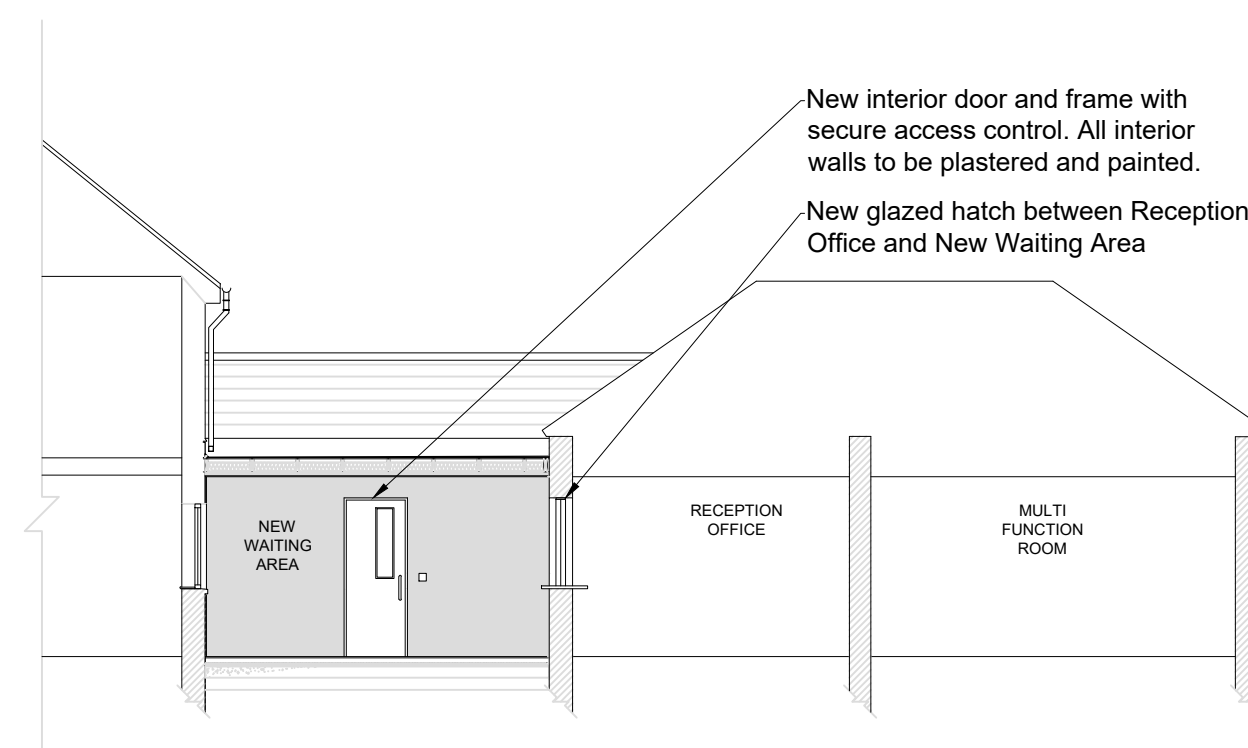

SECTION B

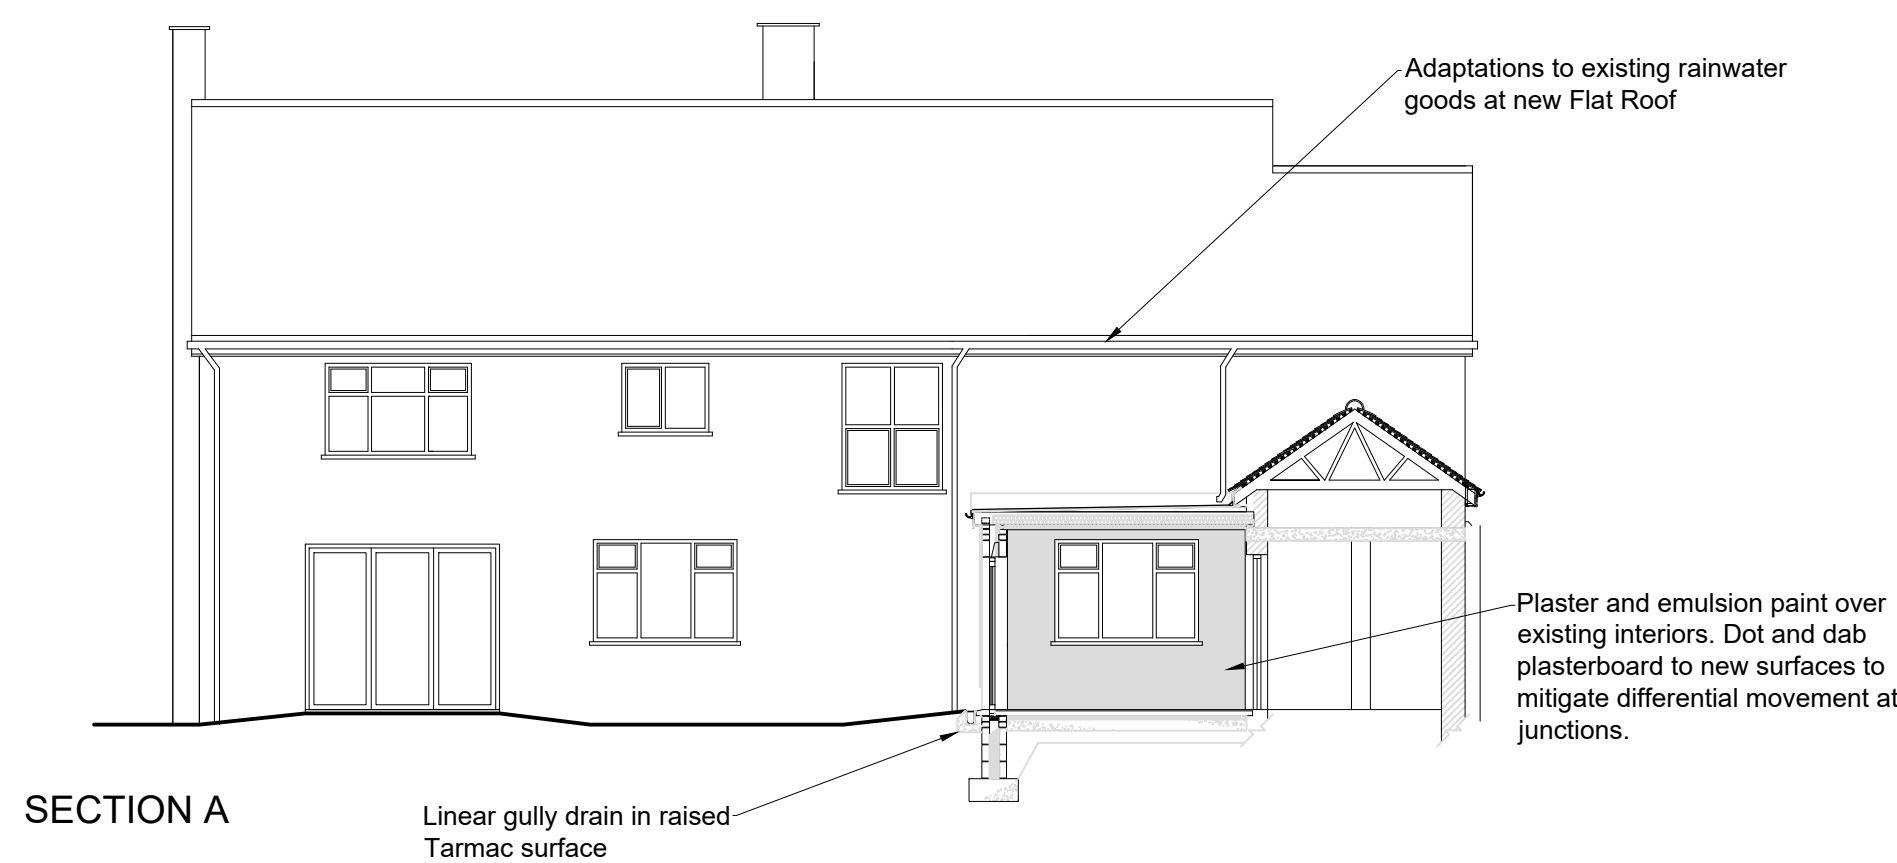

SECTION A

NOTES

1. All dimensions in millimetres unless otherwise stated.

Rev	Details	Dr	Ch	Apr	Date
-----	---------	----	----	-----	------



PROPERTY & REGENERATION
Nicola Pearce BSc(Hons) DipTP MRTPI
DIRECTOR OF ENVIRONMENT AND REGENERATION
THE QUAYS, BRUNEL WAY
BAGLAN ENERGY PARK SA11 2GG
www.npt.gov.uk

Project
Extension to 137 Fairway
Sandfields SA12 7HR

Drawing Title
ELEVATIONS and SECTIONS
Existing amd Proposed

File No.		Property Ref. No.			
Drawn	TJE	Checked	WH	Approved	
Date	Sept 2023	Date	Oct 2023	Date	
Scales	1:100 @ A1				
Drawing No.	A1236-02				Rev.