

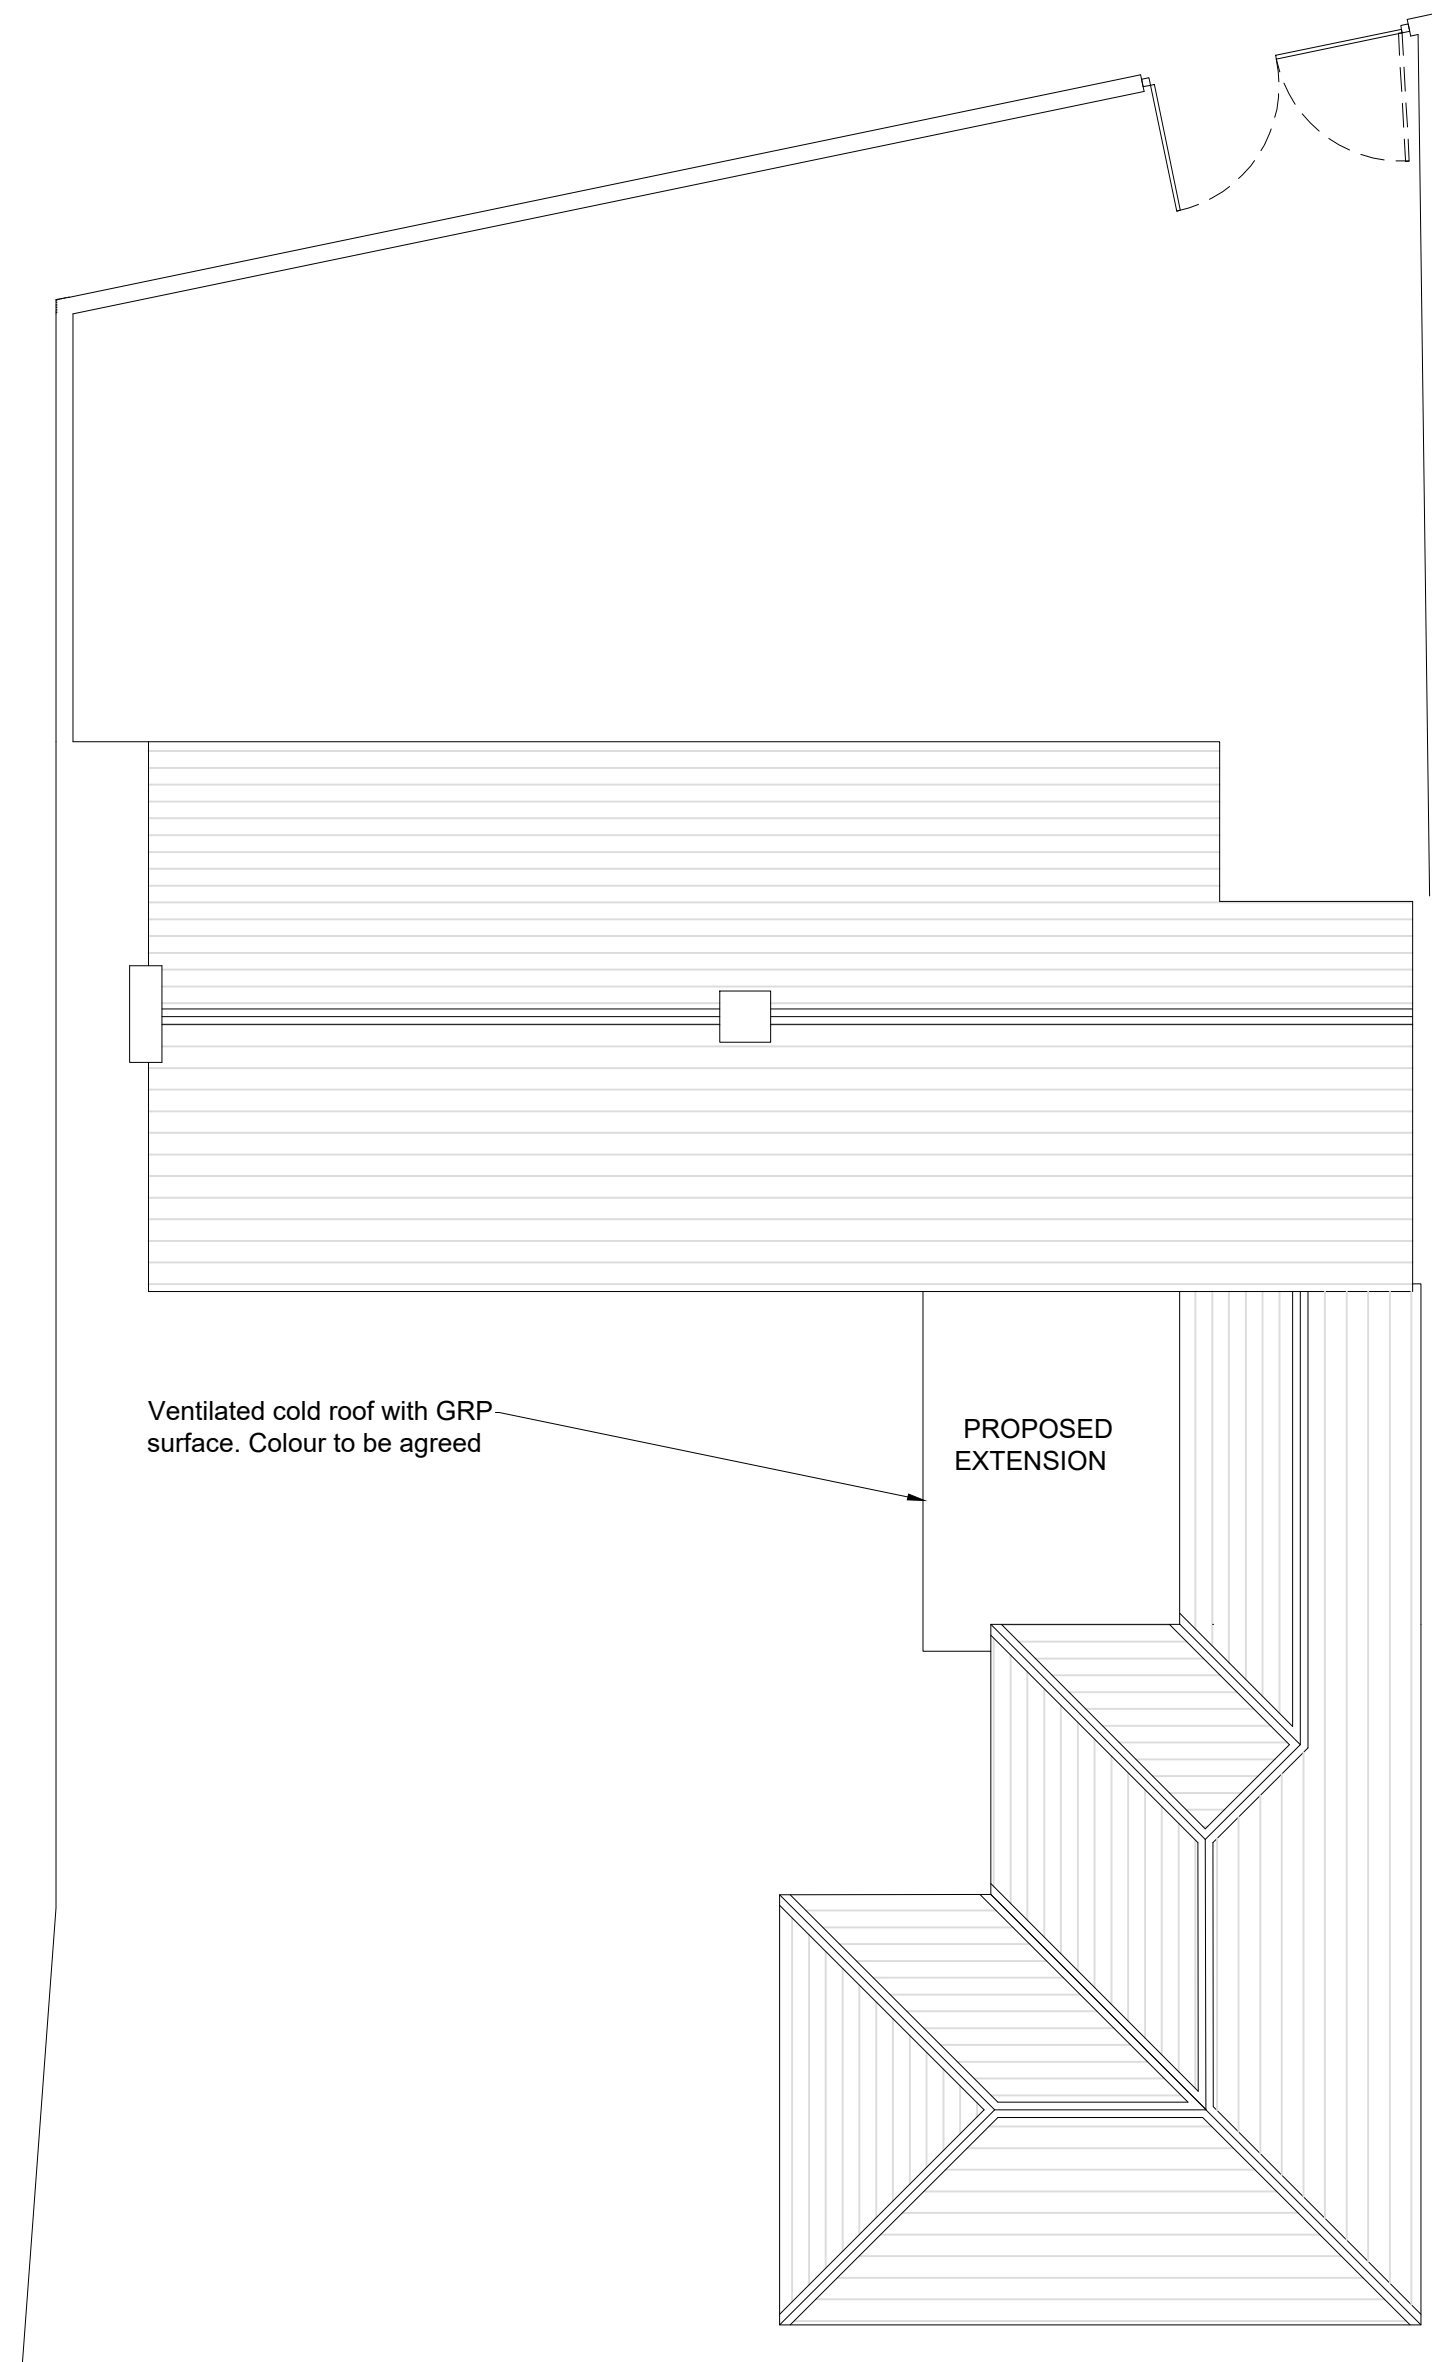


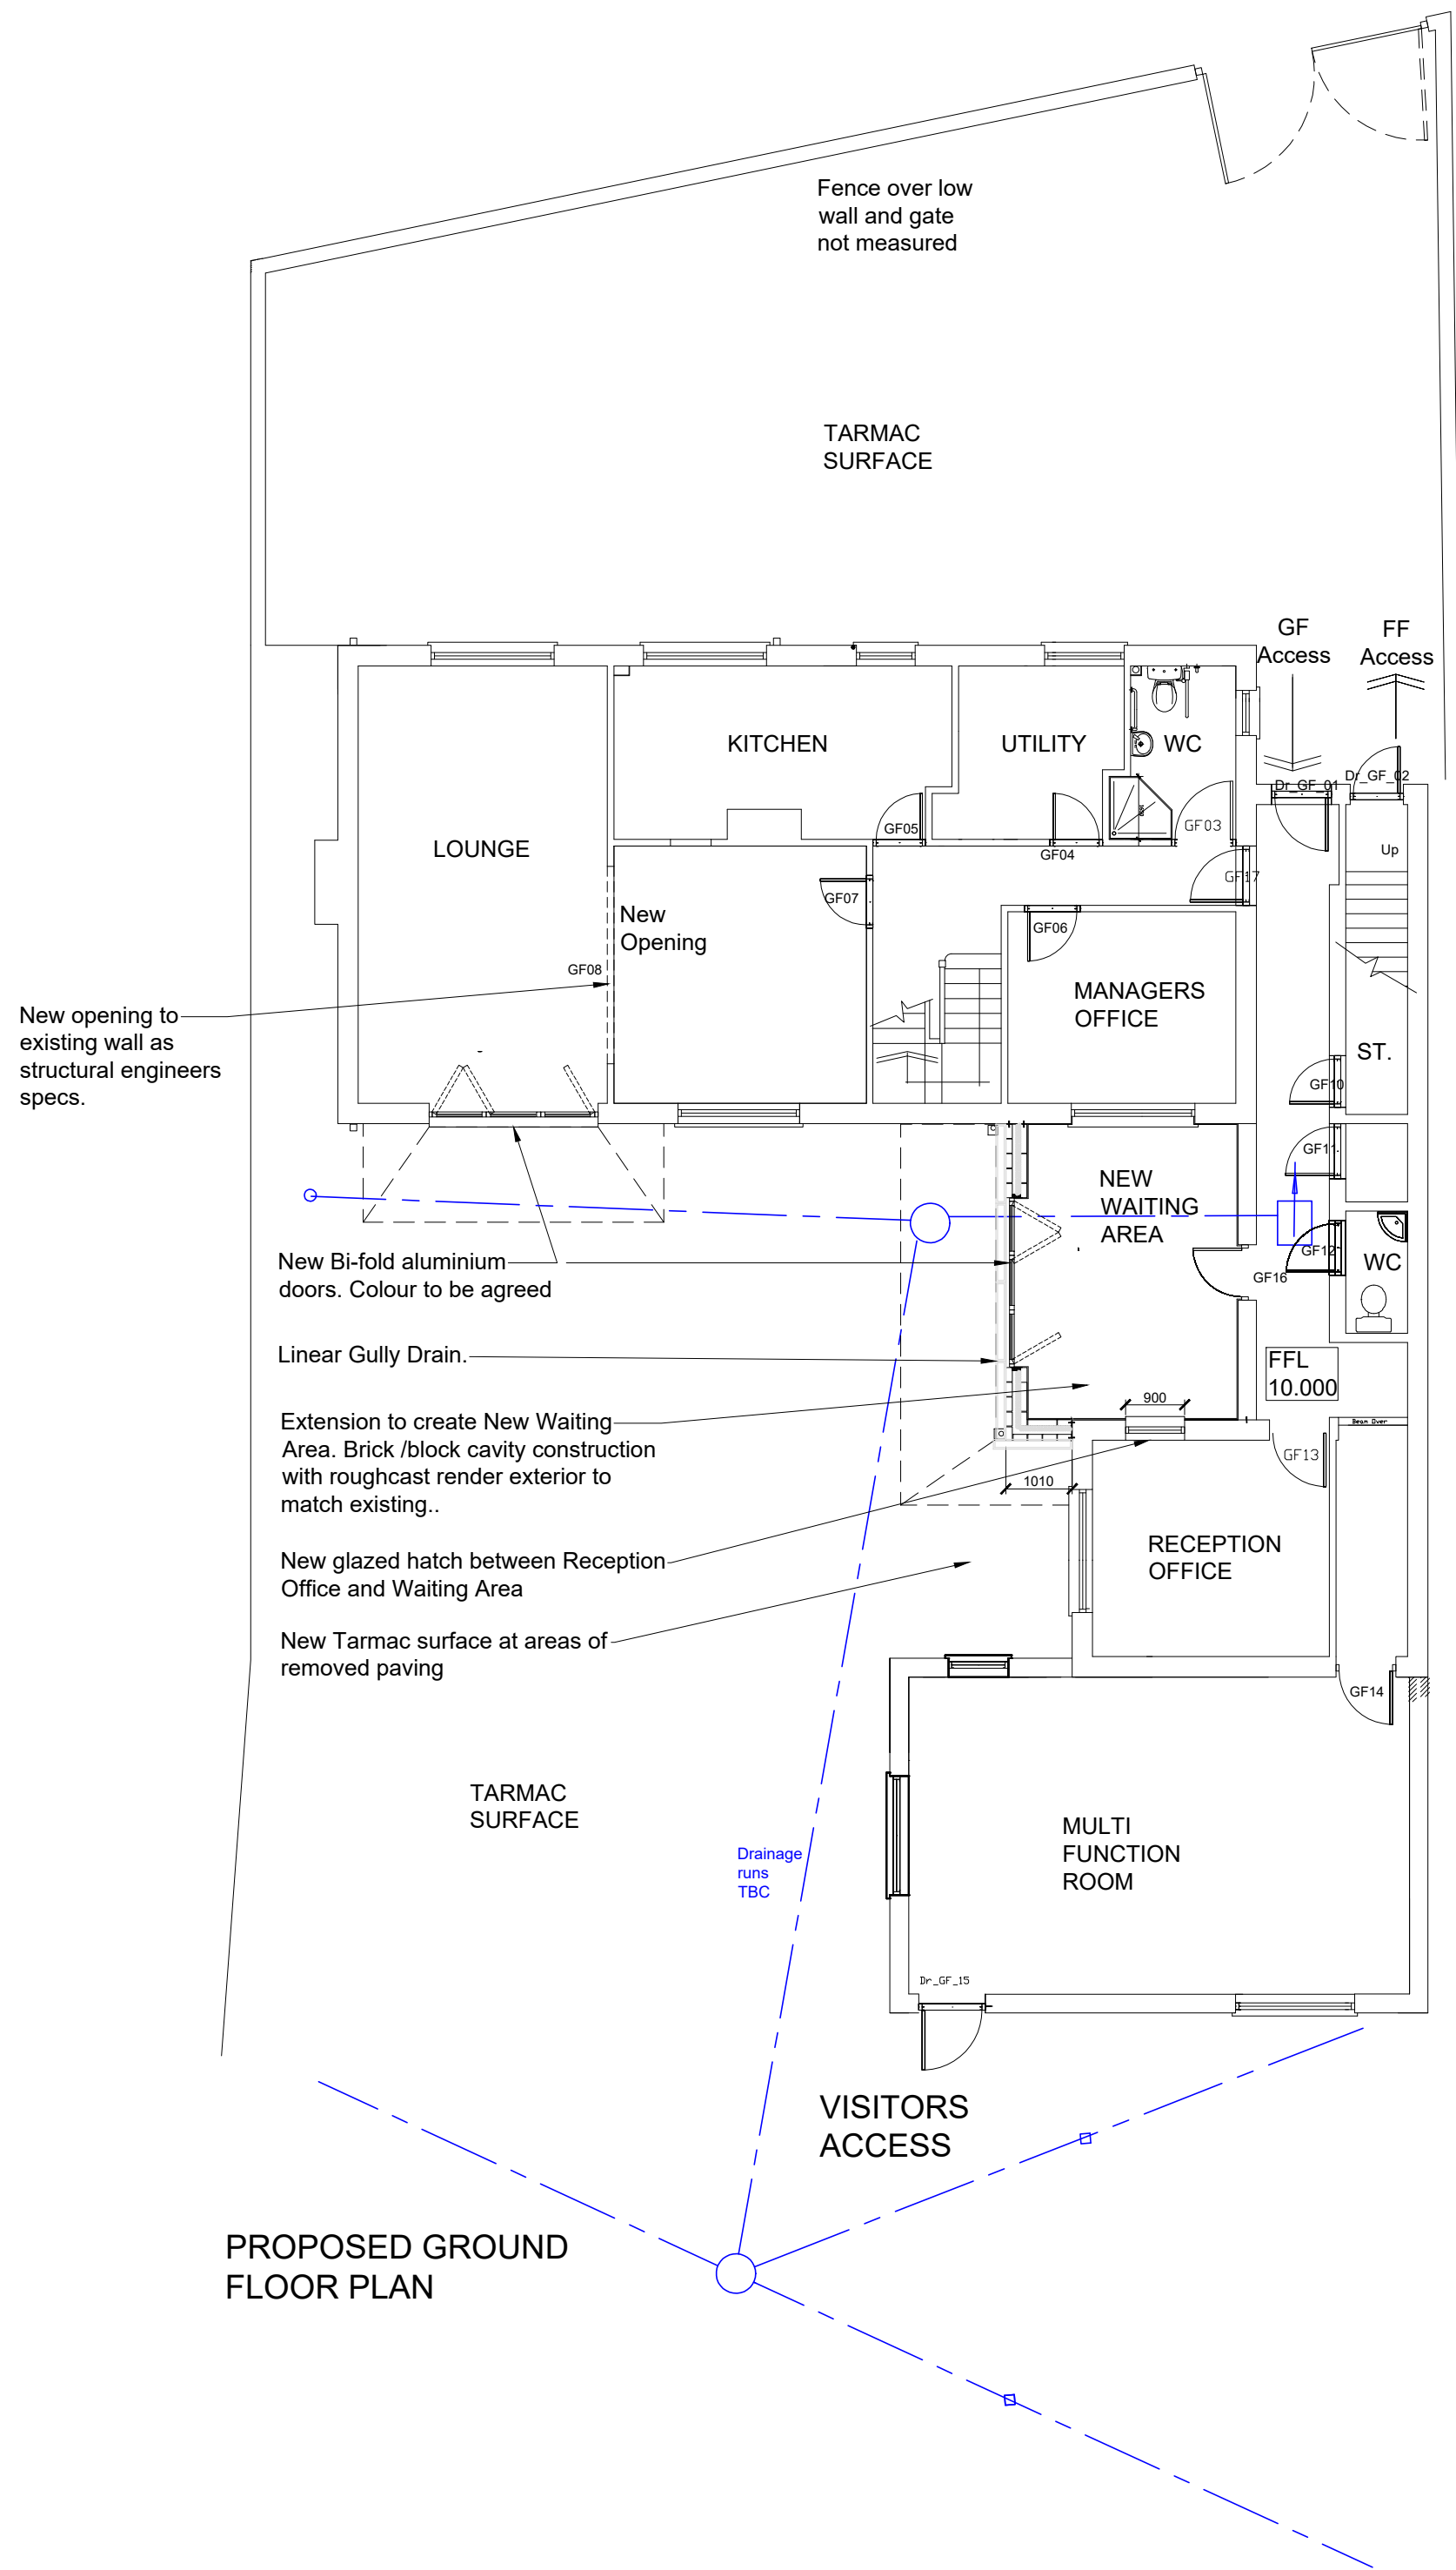

NOTES

1. All dimensions in millimetres unless otherwise stated.

Rev	Details	Dr	Ch	Apr	Date
-----	---------	----	----	-----	------

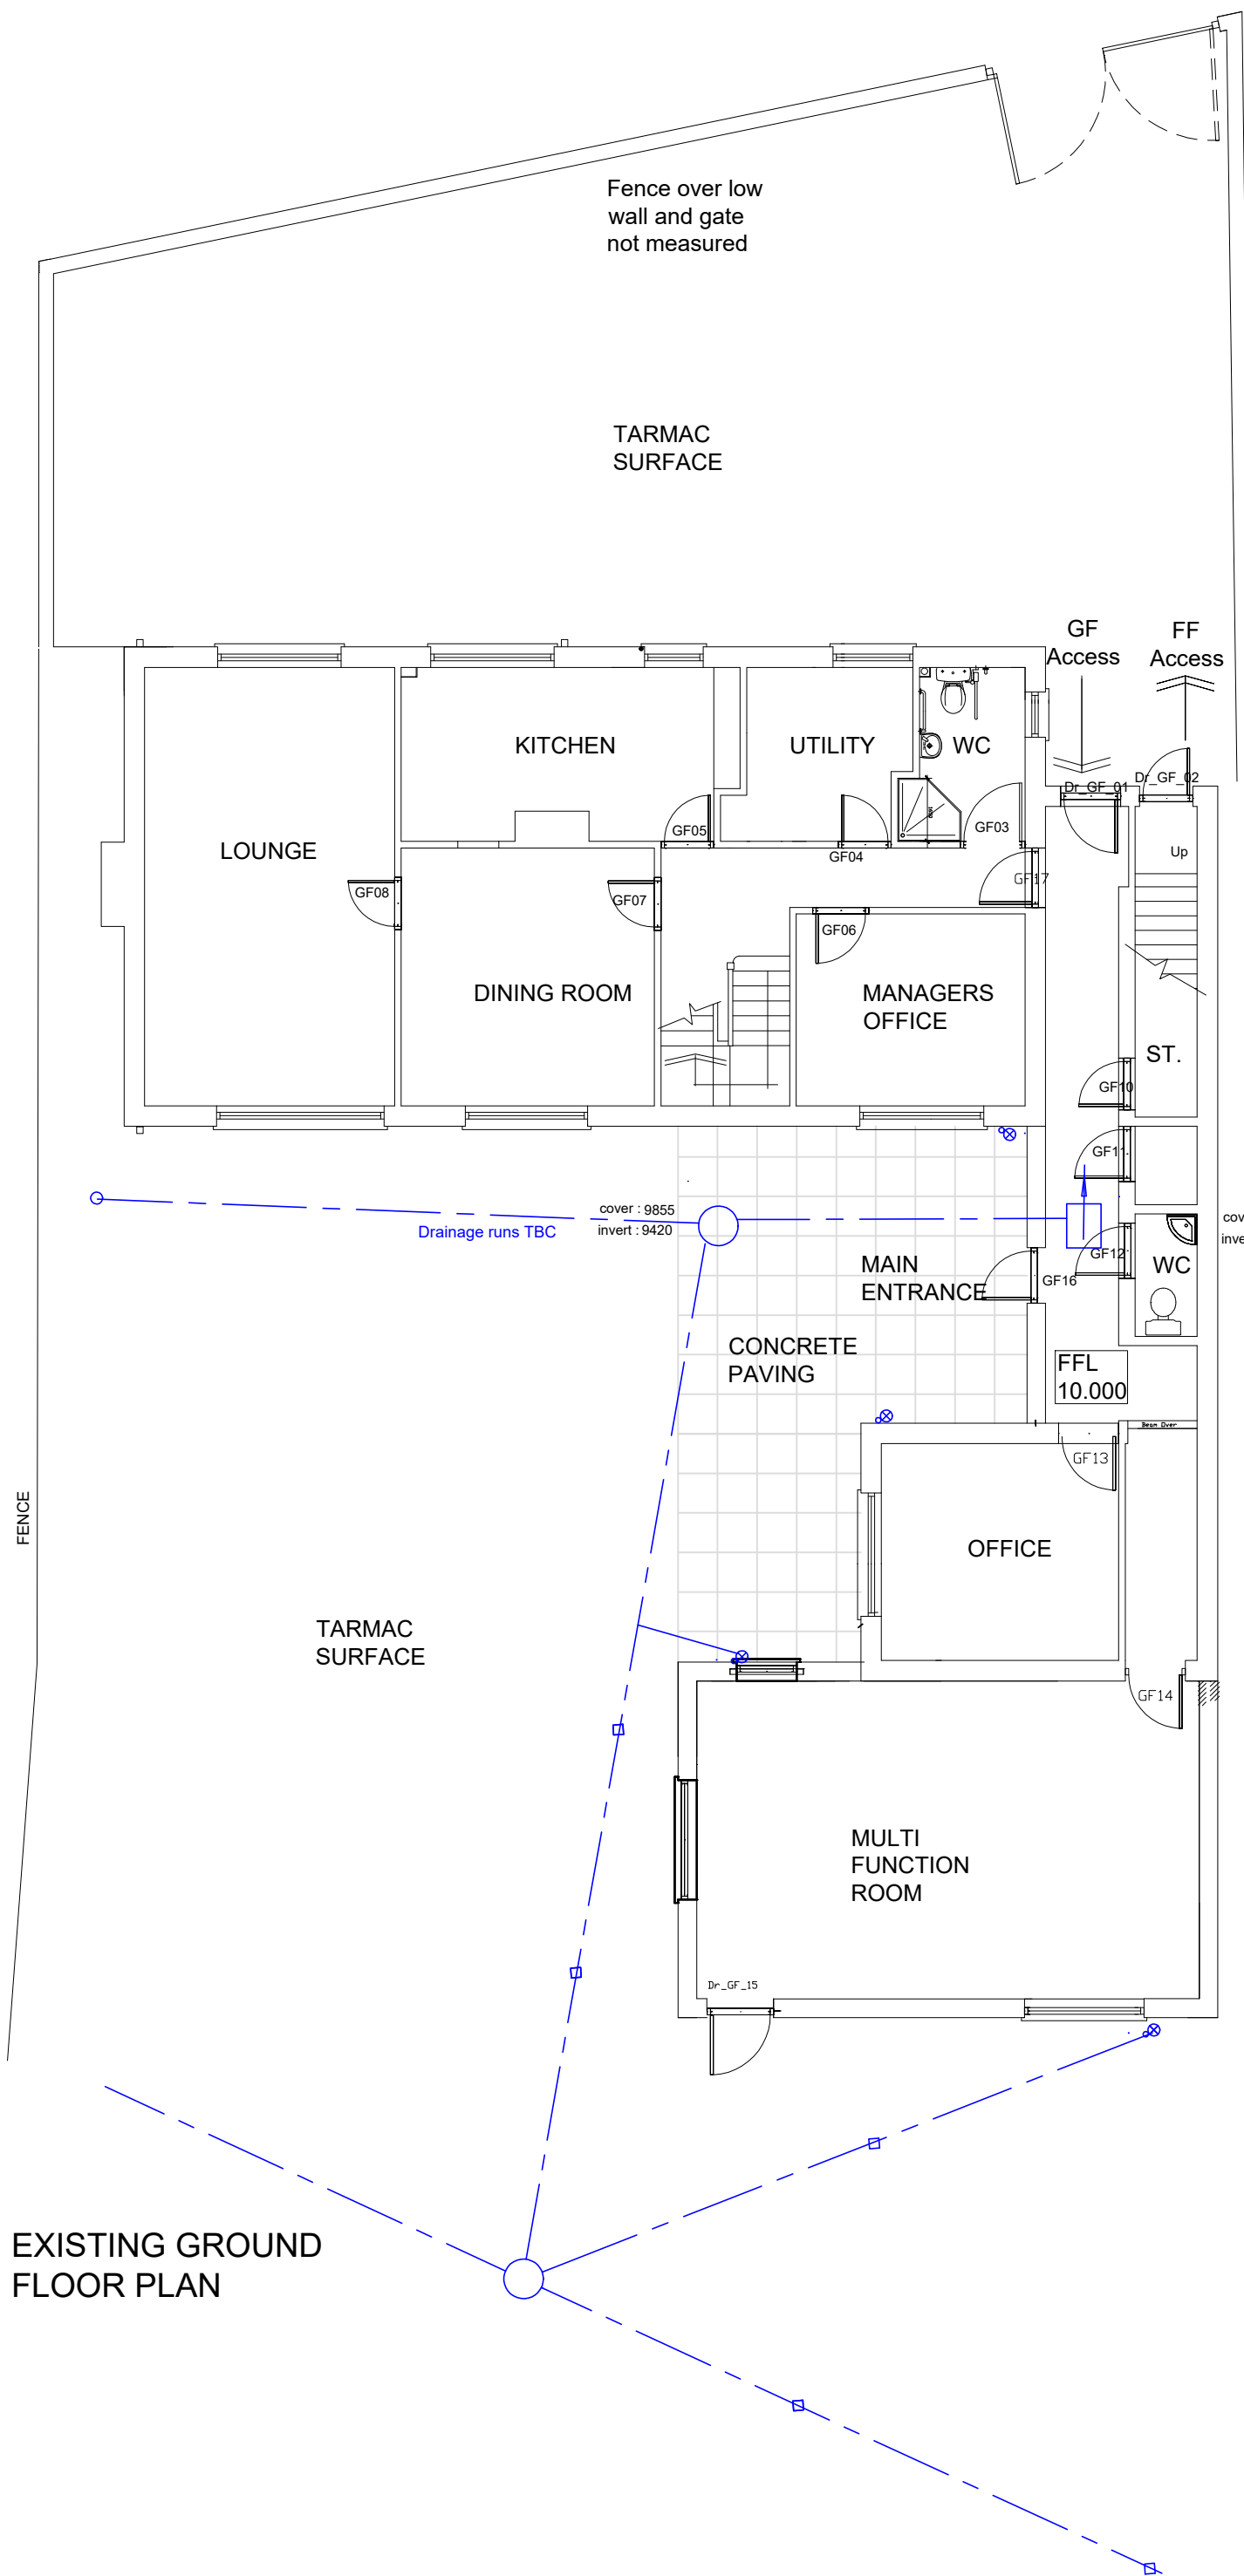

PROPERTY & REGENERATION
Nicola Pearce BSc(Hons) DipTP MRTPI
DIRECTOR OF ENVIRONMENT AND REGENERATION
THE QUAYS, BRUNEL WAY
BAGLAN ENERGY PARK SA11 2GG
www.npt.gov.uk

Project
Extension to 137 Fairway
Sandfields SA12 7HR

Drawing Title
PLANS
Existing and Proposed

File No.		Property Ref. No.			
Drawn	TJE	Checked	WH	Approved	
Date	Sept 2023	Date	Oct 2023	Date	
Scales	1:100 @ A1				
Drawing No.	A1236-03				Rev.