



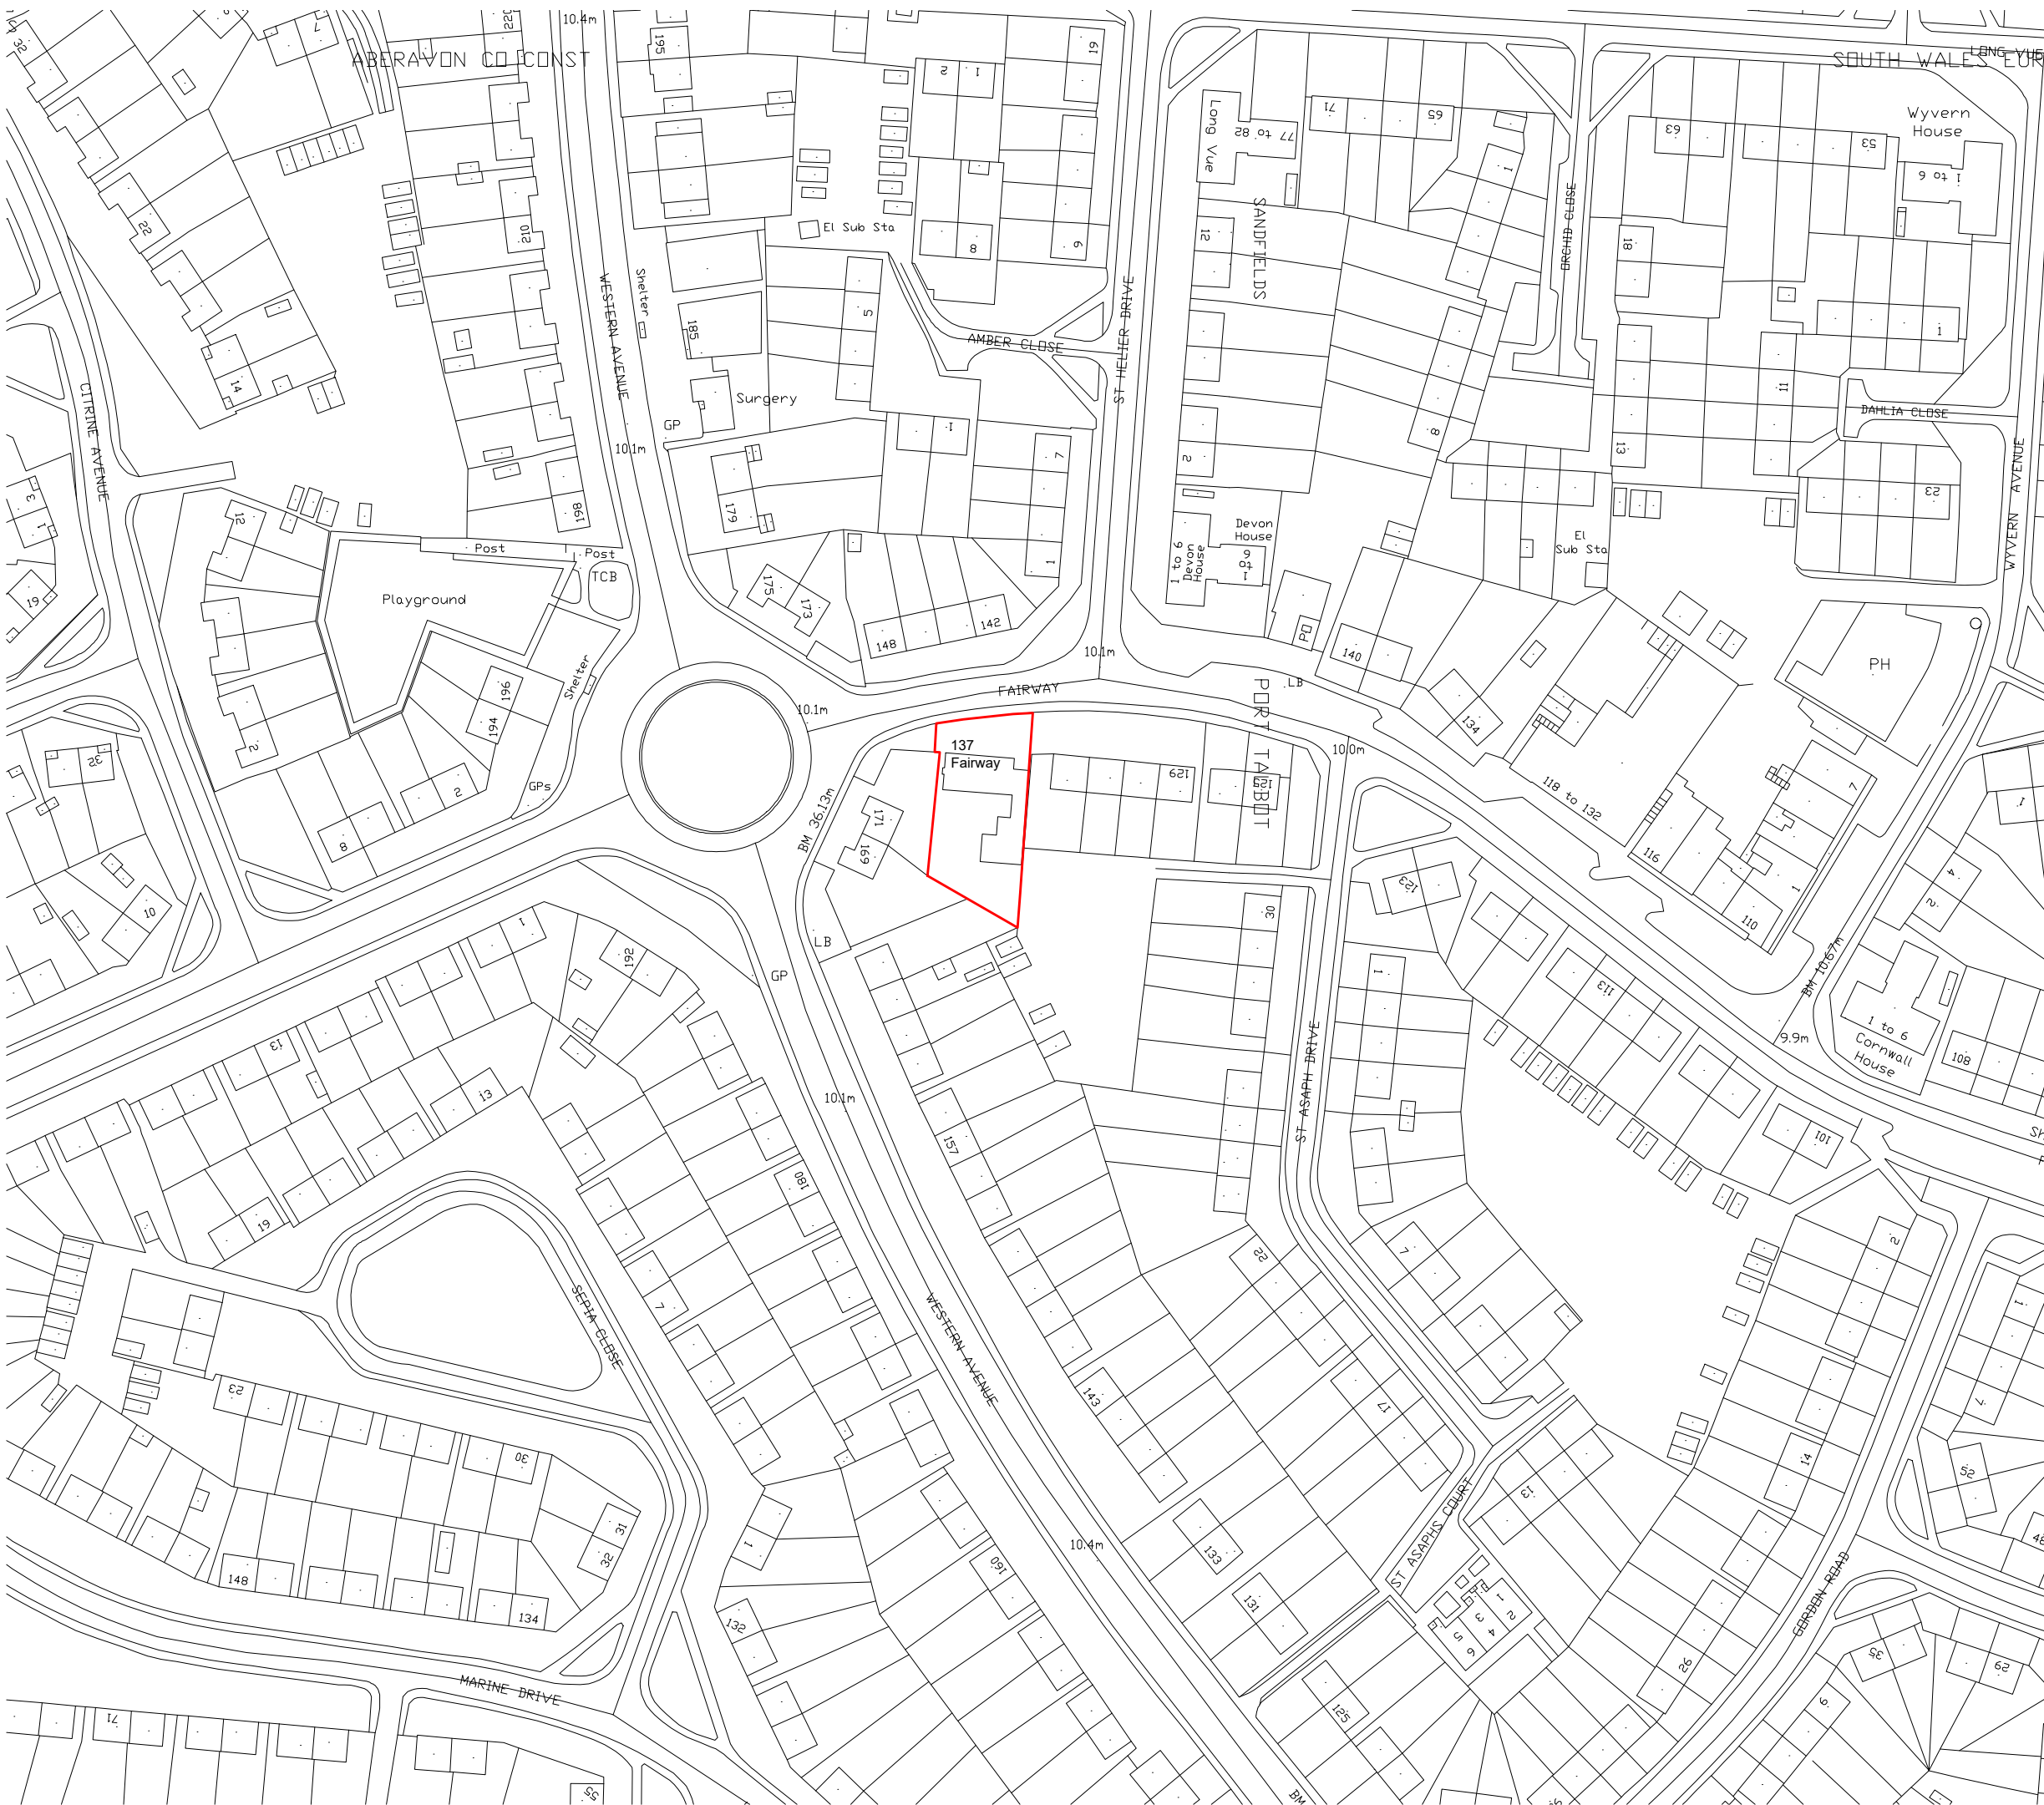

LOCATION PLAN  
Scale 1:1250 @ A1

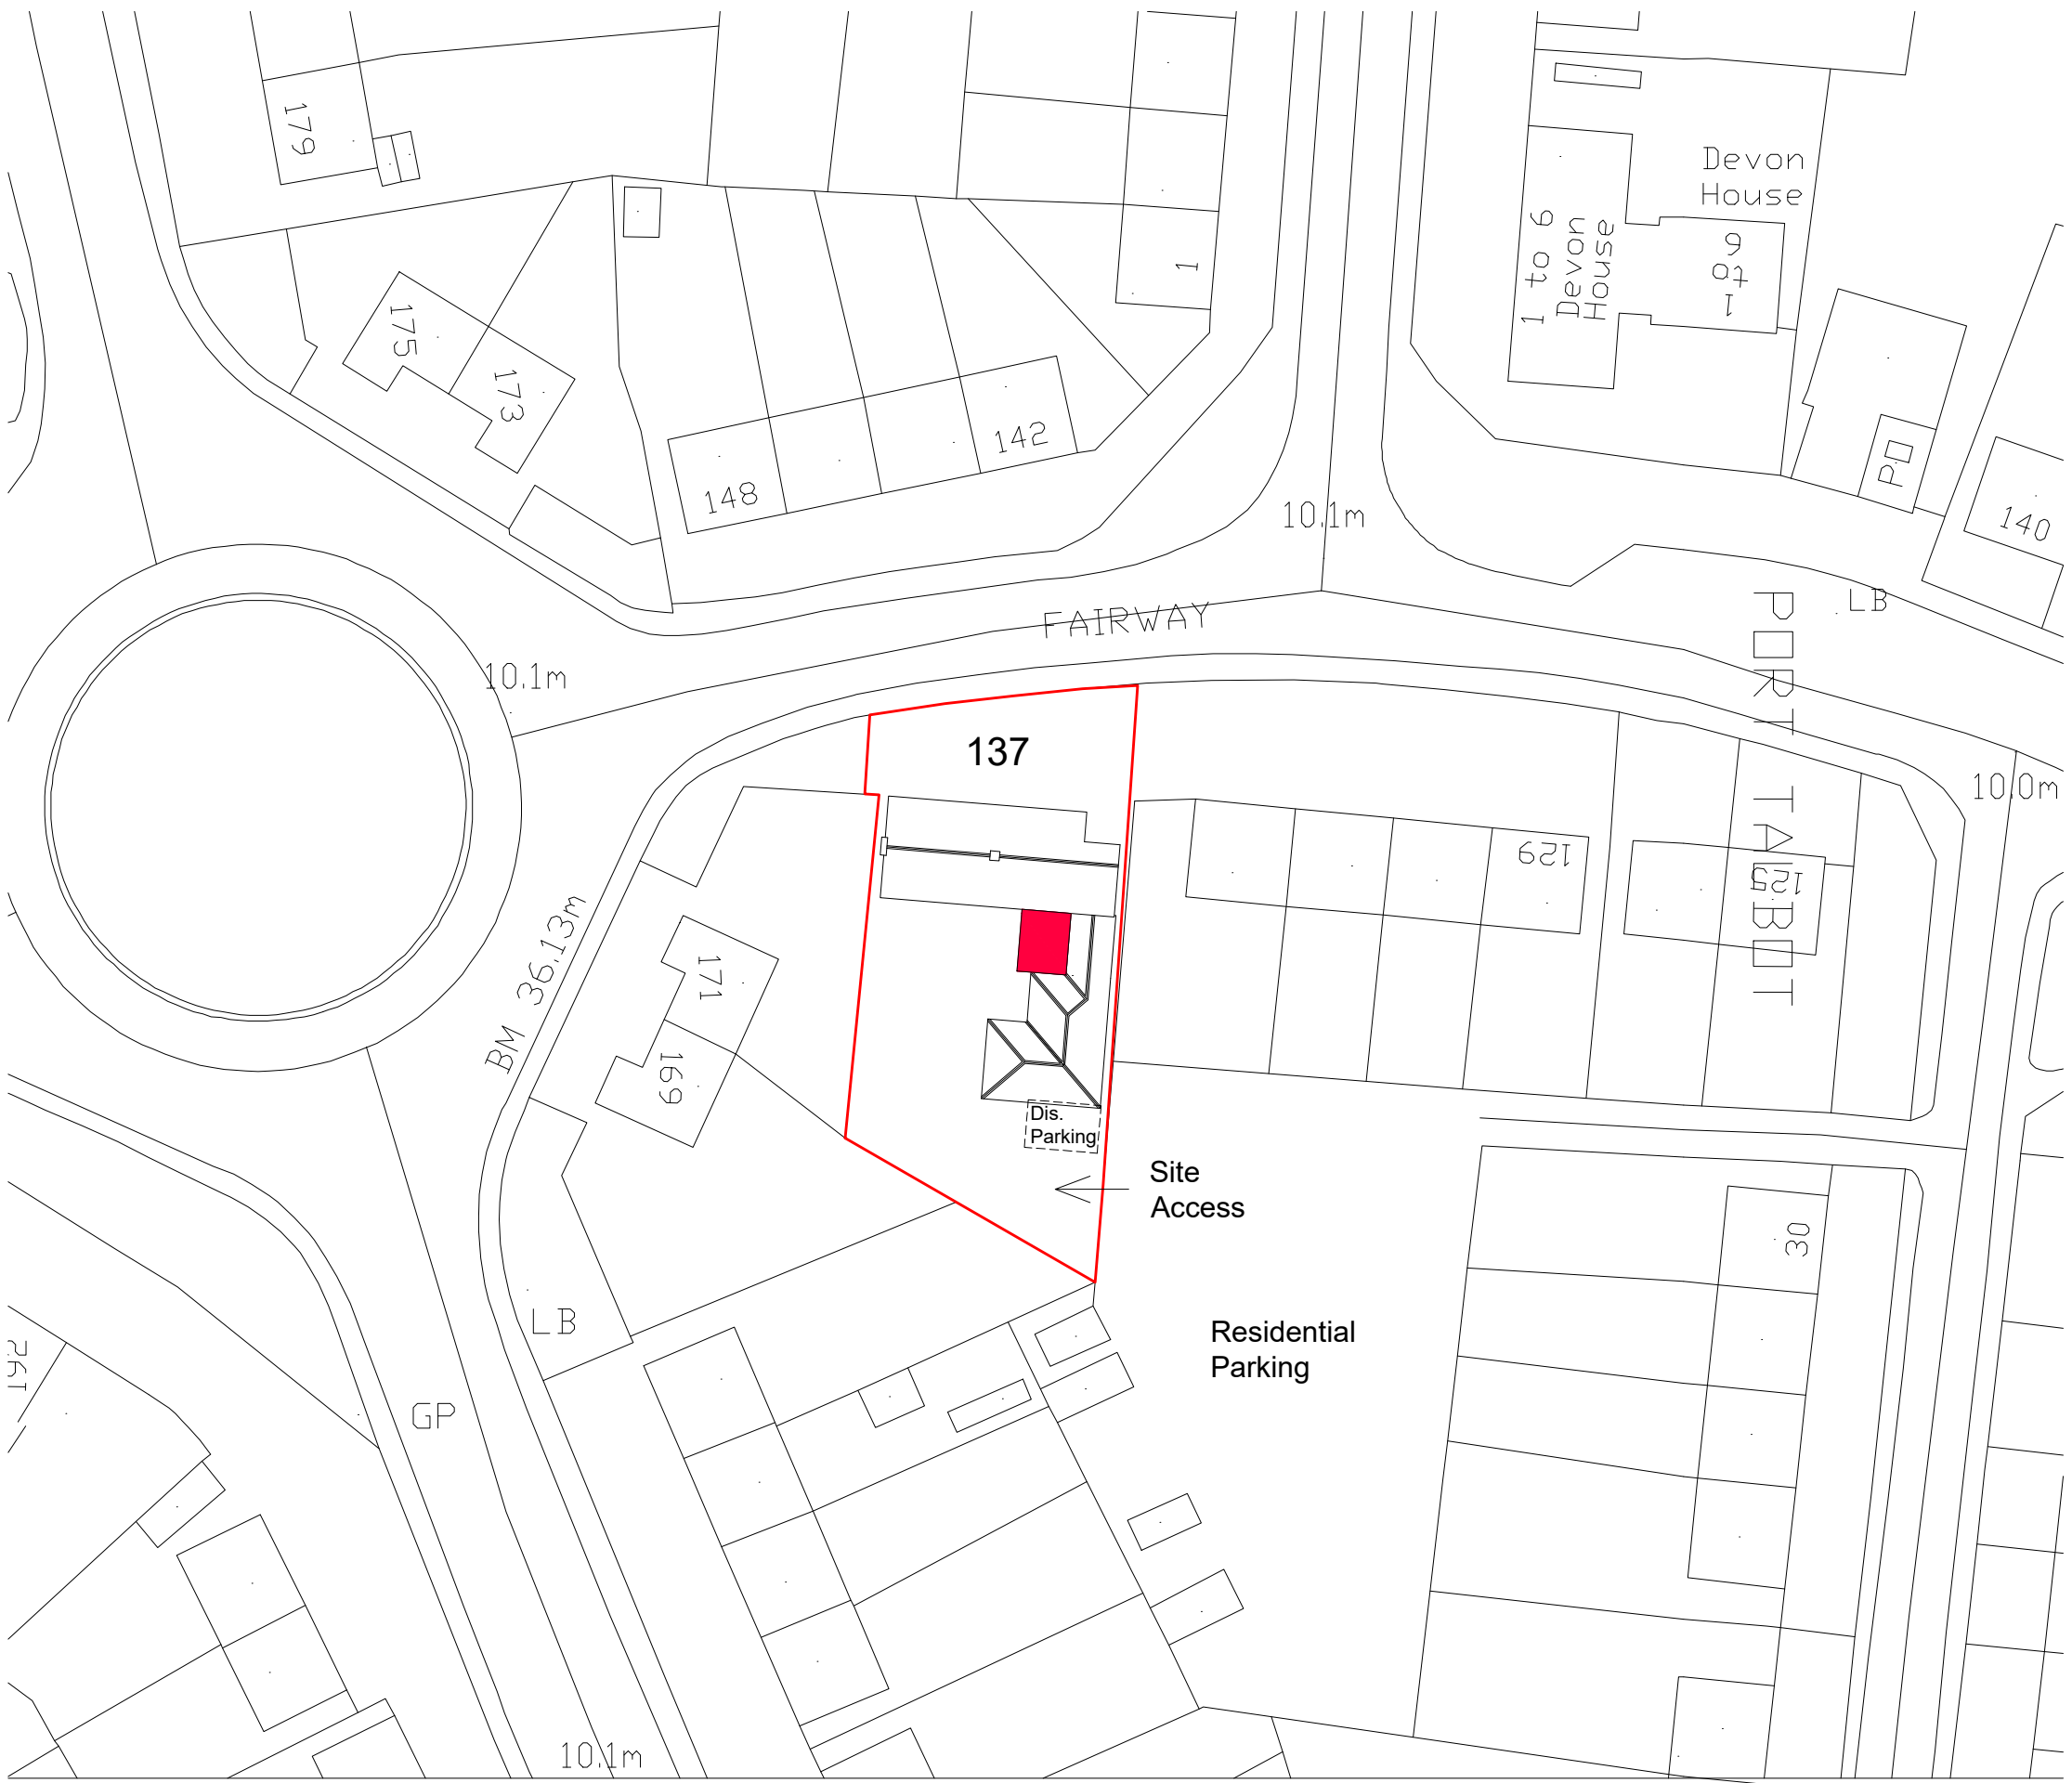

BLOCK PLAN  
Scale 1:500 @ A1

NOTES

1. All dimensions in millimetres unless otherwise stated.

| Rev | Details | Dr | Ch | Apr | Date |
|-----|---------|----|----|-----|------|
|-----|---------|----|----|-----|------|



PROPERTY & REGENERATION  
Nicola Pearce BSc(Hons) DipTP MRTPI  
DIRECTOR OF ENVIRONMENT AND REGENERATION  
THE QUAYS, BRUNEL WAY  
BAGLAN ENERGY PARK SA11 2GG  
www.npt.gov.uk

Project  
Extension to 137 Fairway  
Sandfields SA12 7HR

Drawing Title  
LOCATION PLAN  
and BLOCK PLAN

| File No.    |             | Property Ref. No. |          |          |      |
|-------------|-------------|-------------------|----------|----------|------|
| Drawn       | TJE         | Checked           | WH       | Approved |      |
| Date        | Sept 2023   | Date              | Oct 2023 | Date     |      |
| Scales      | 1:1250 @ A1 |                   |          |          |      |
| Drawing No. | A1236-01    |                   |          |          | Rev. |