


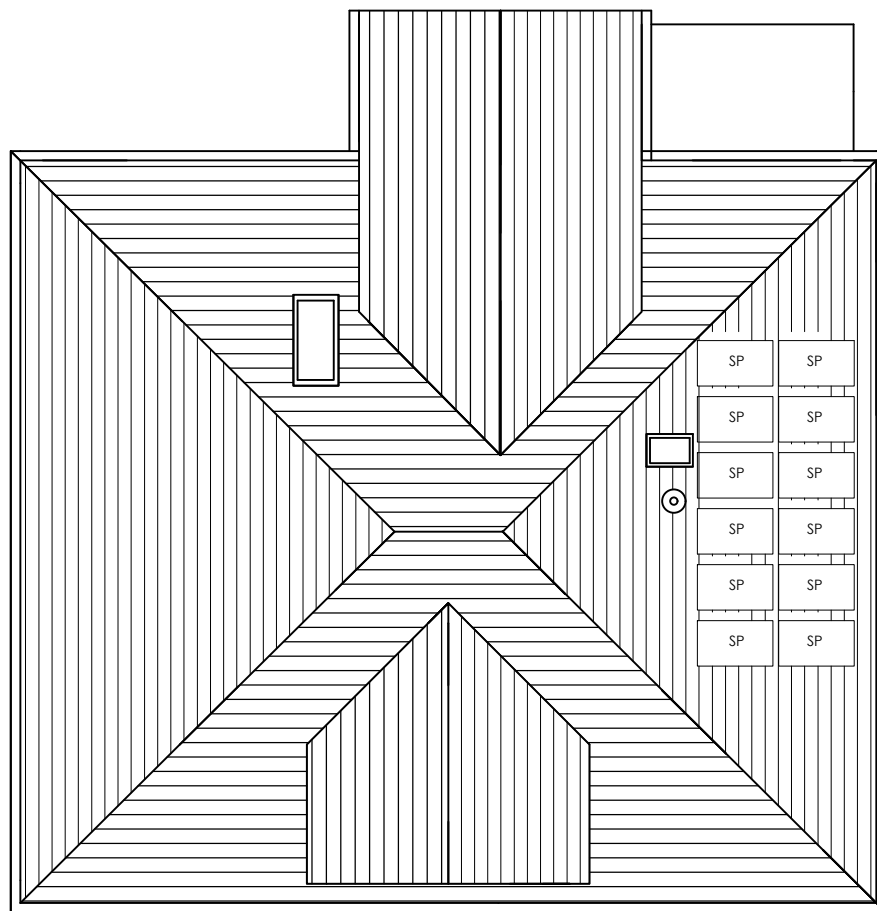

PROPOSED ROOF
PLAN
17 Llangland, Caer
Hendy

Scale 1:100
Drg. No. B102