


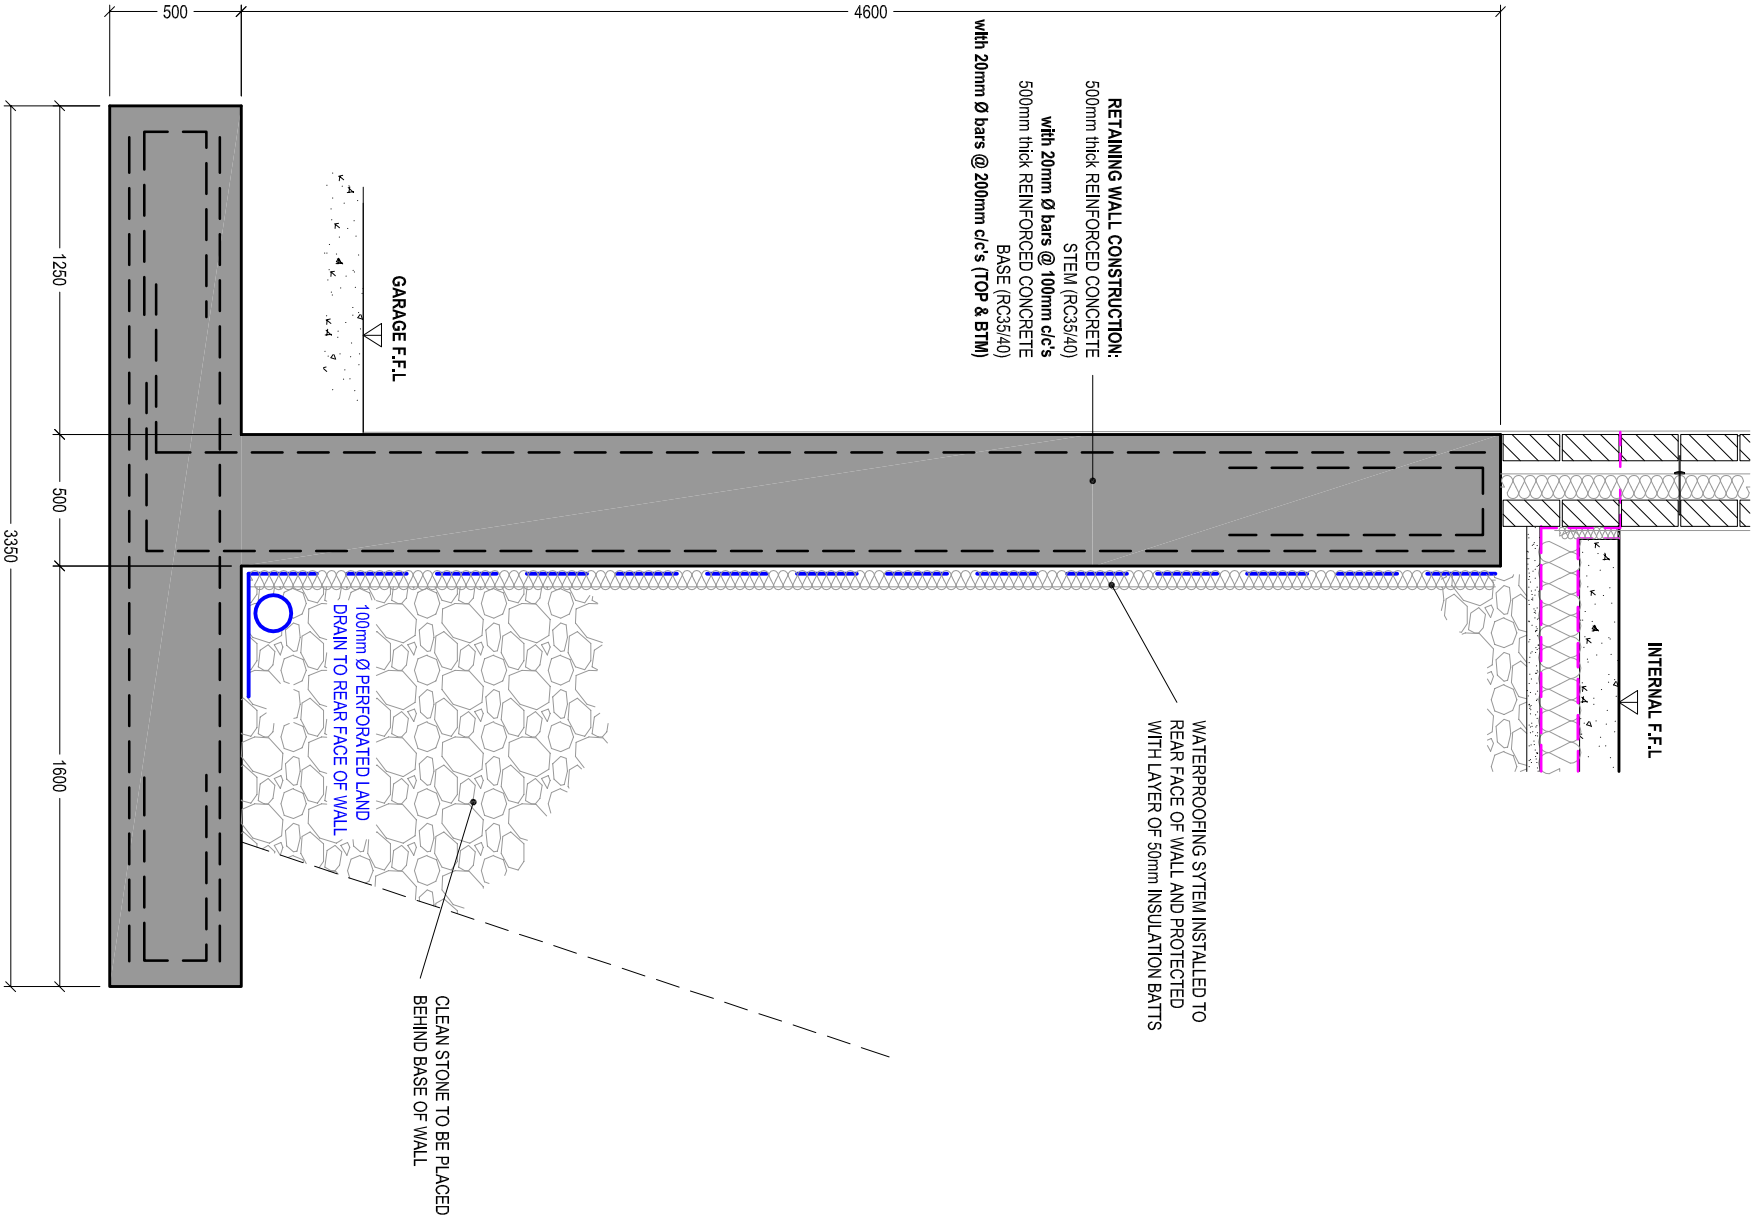

TYPICAL SECTION THROUGH RETAINING WALL (THROUGH EXTENSION)

Scale 1:25

Client:

Mr. Bradley Lewis
54 Lucy Road,
Skewen,
Neath,
SA10 6RR

Project Title:

PROPOSED
DETACHED BUNGALOW
AND GARAGE

General Notes:

1. Do not scale from this drawing. Take figures from notes only.
2. Dimensions are in millimetres unless otherwise stated.

Drawing Issue:

PLANNING

Drawing Title:

PROPOSED GARAGE
- RETAINING WALL DETAILS -

Drawing No:

Revision:

Date:

Revised:

Scale(s):

Paper Size:

A3



Cwm Planning & Design Ltd.
(architectural and Draughting Services)