
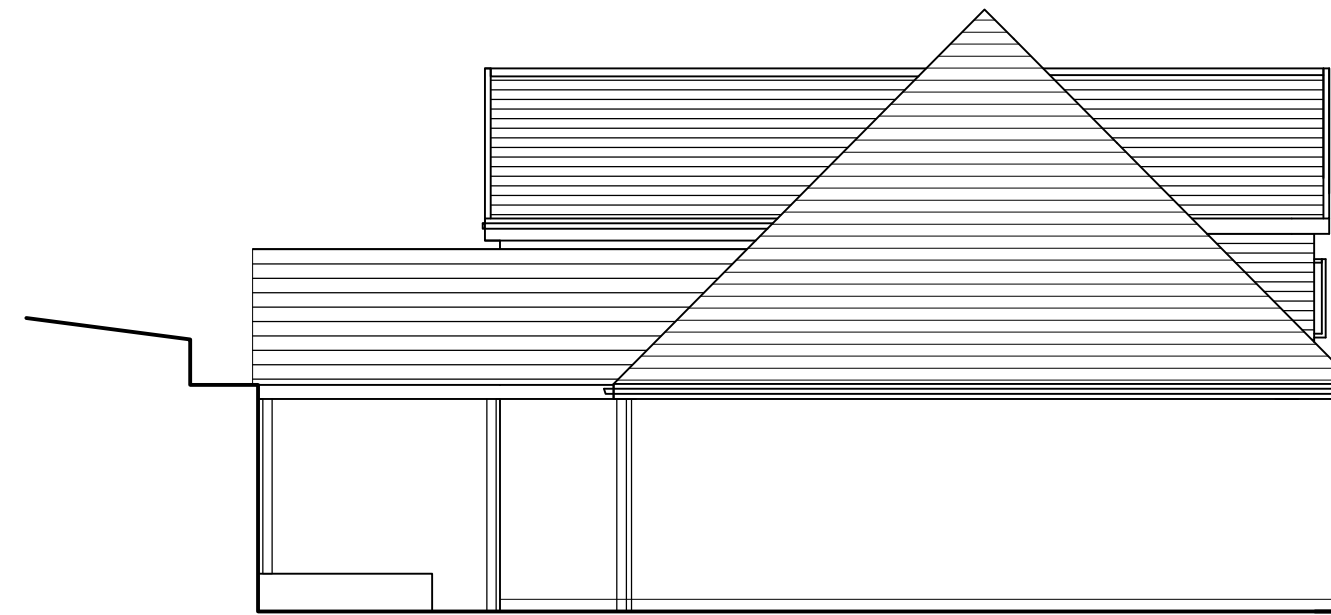
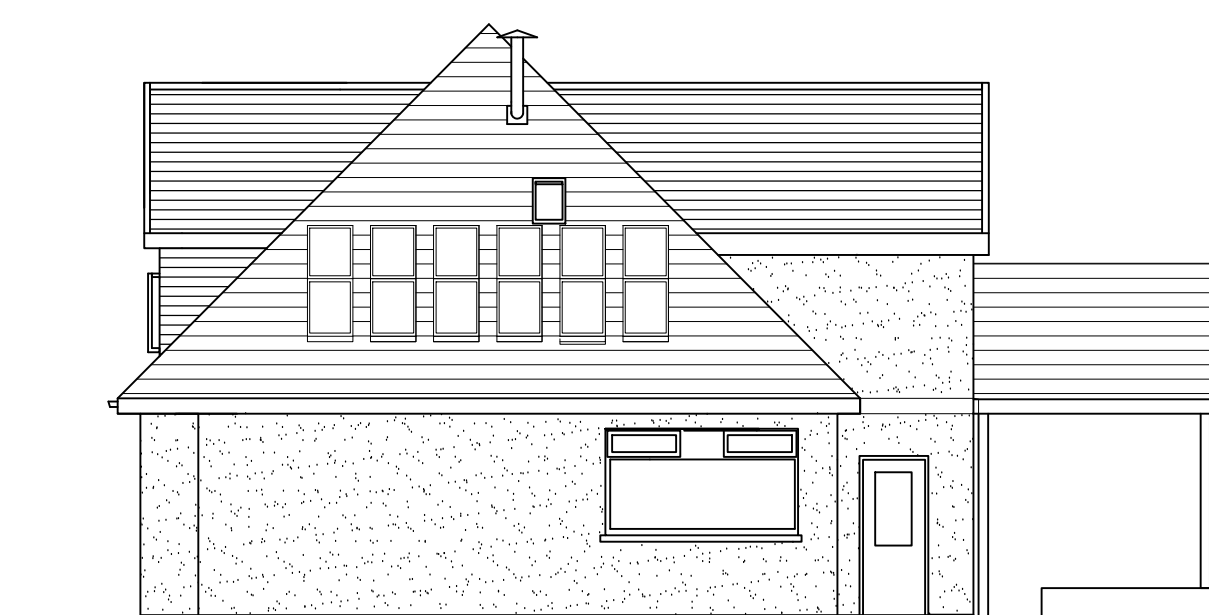
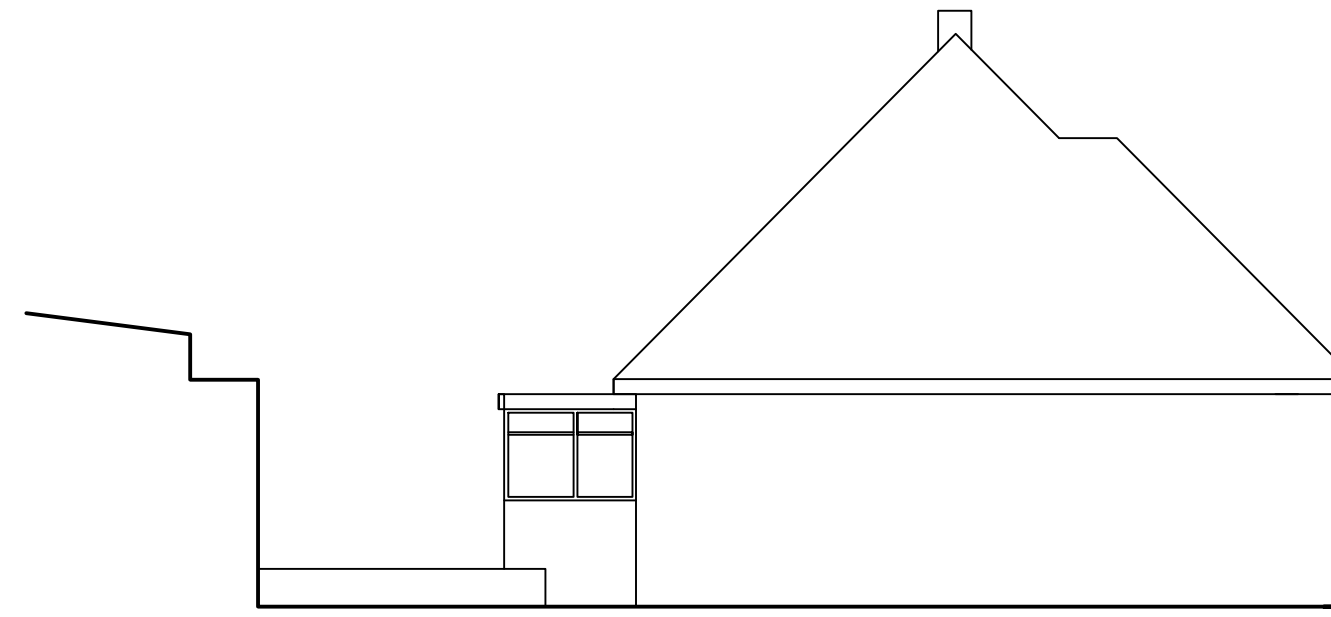
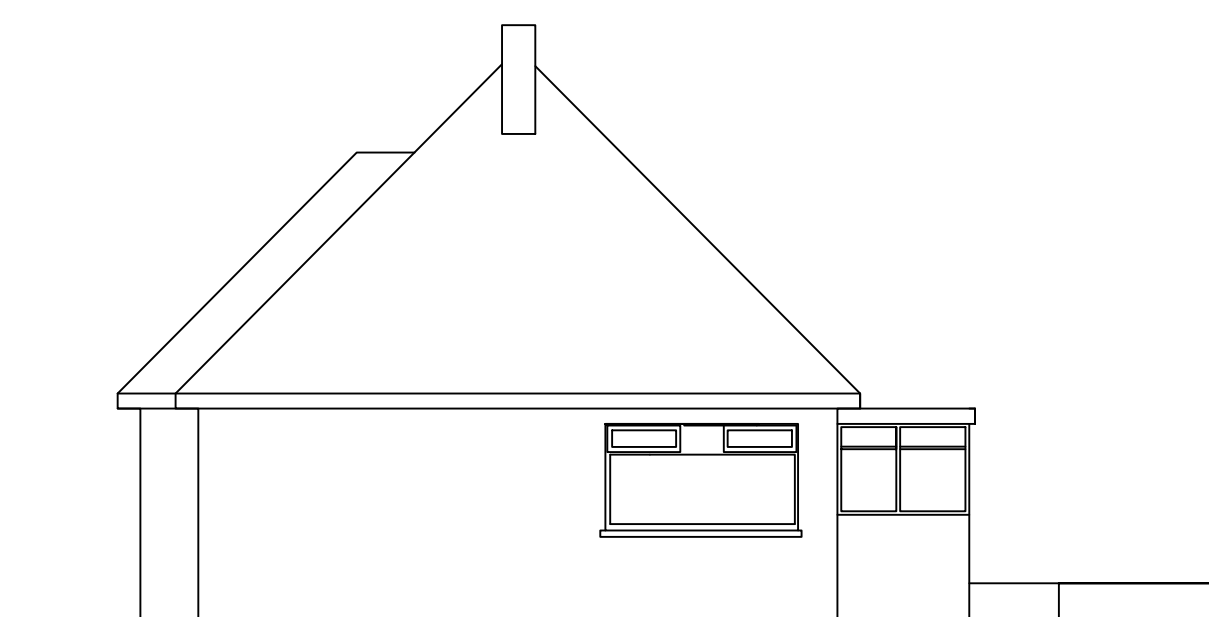
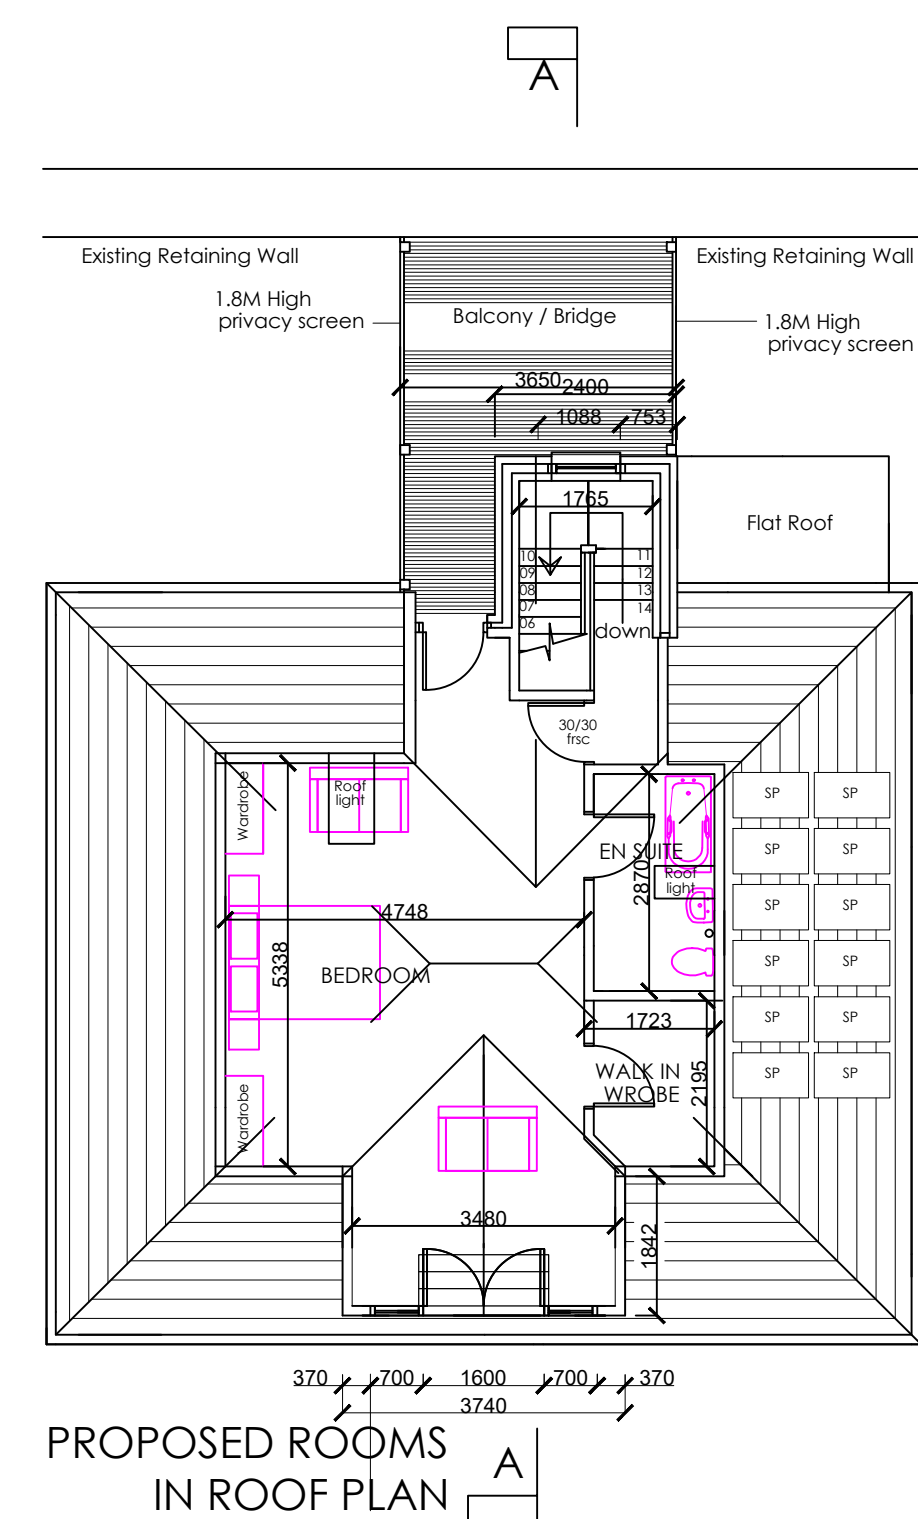
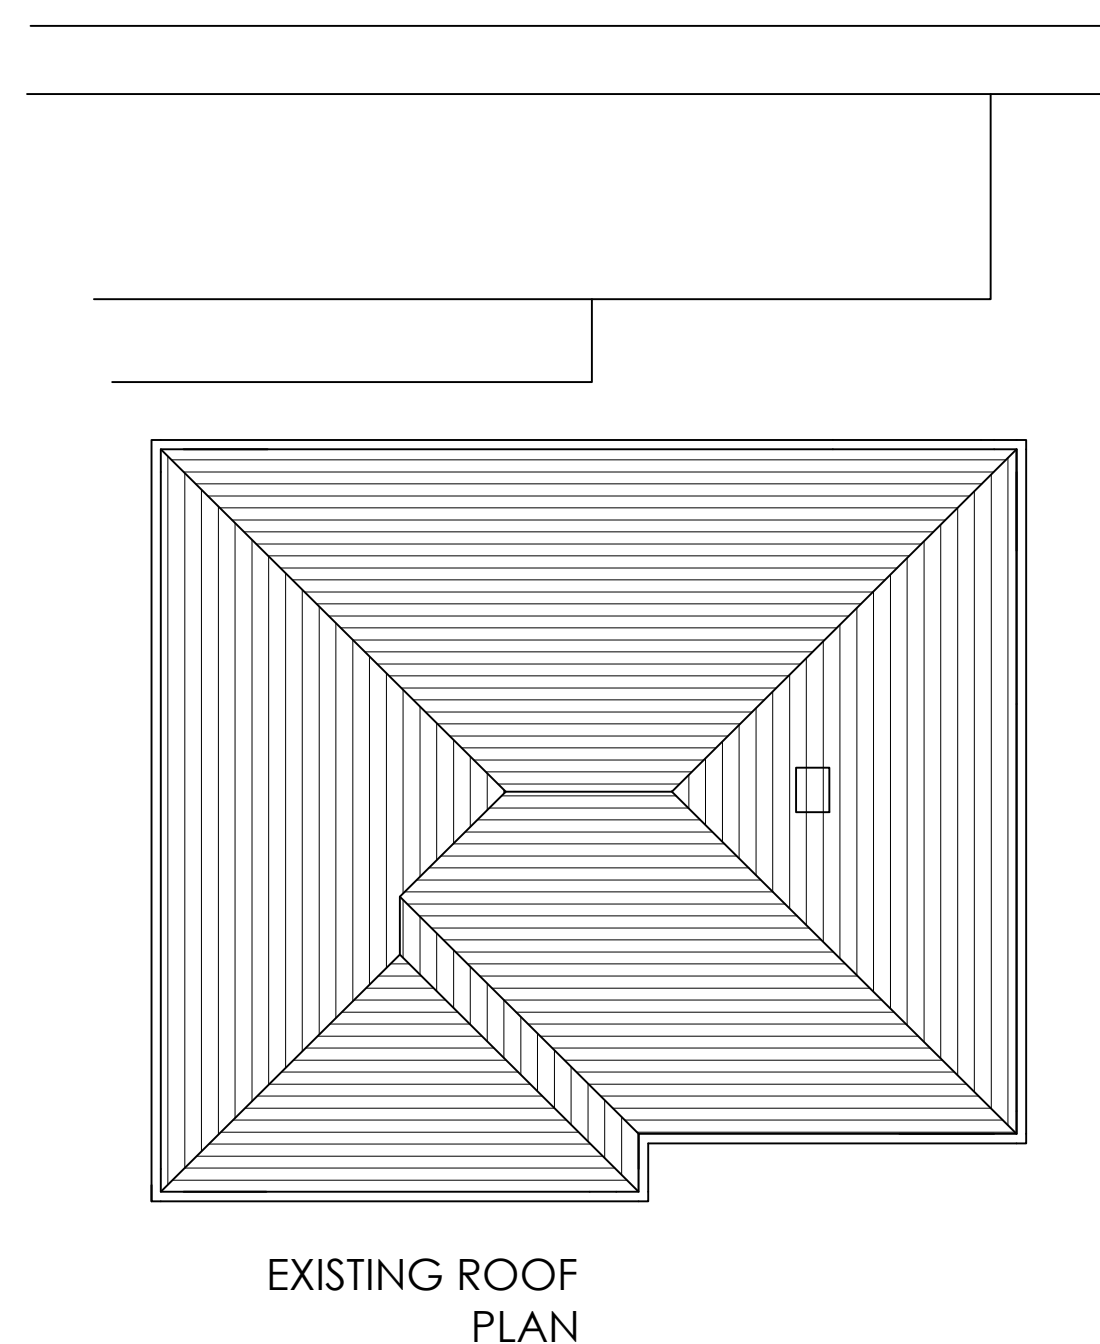


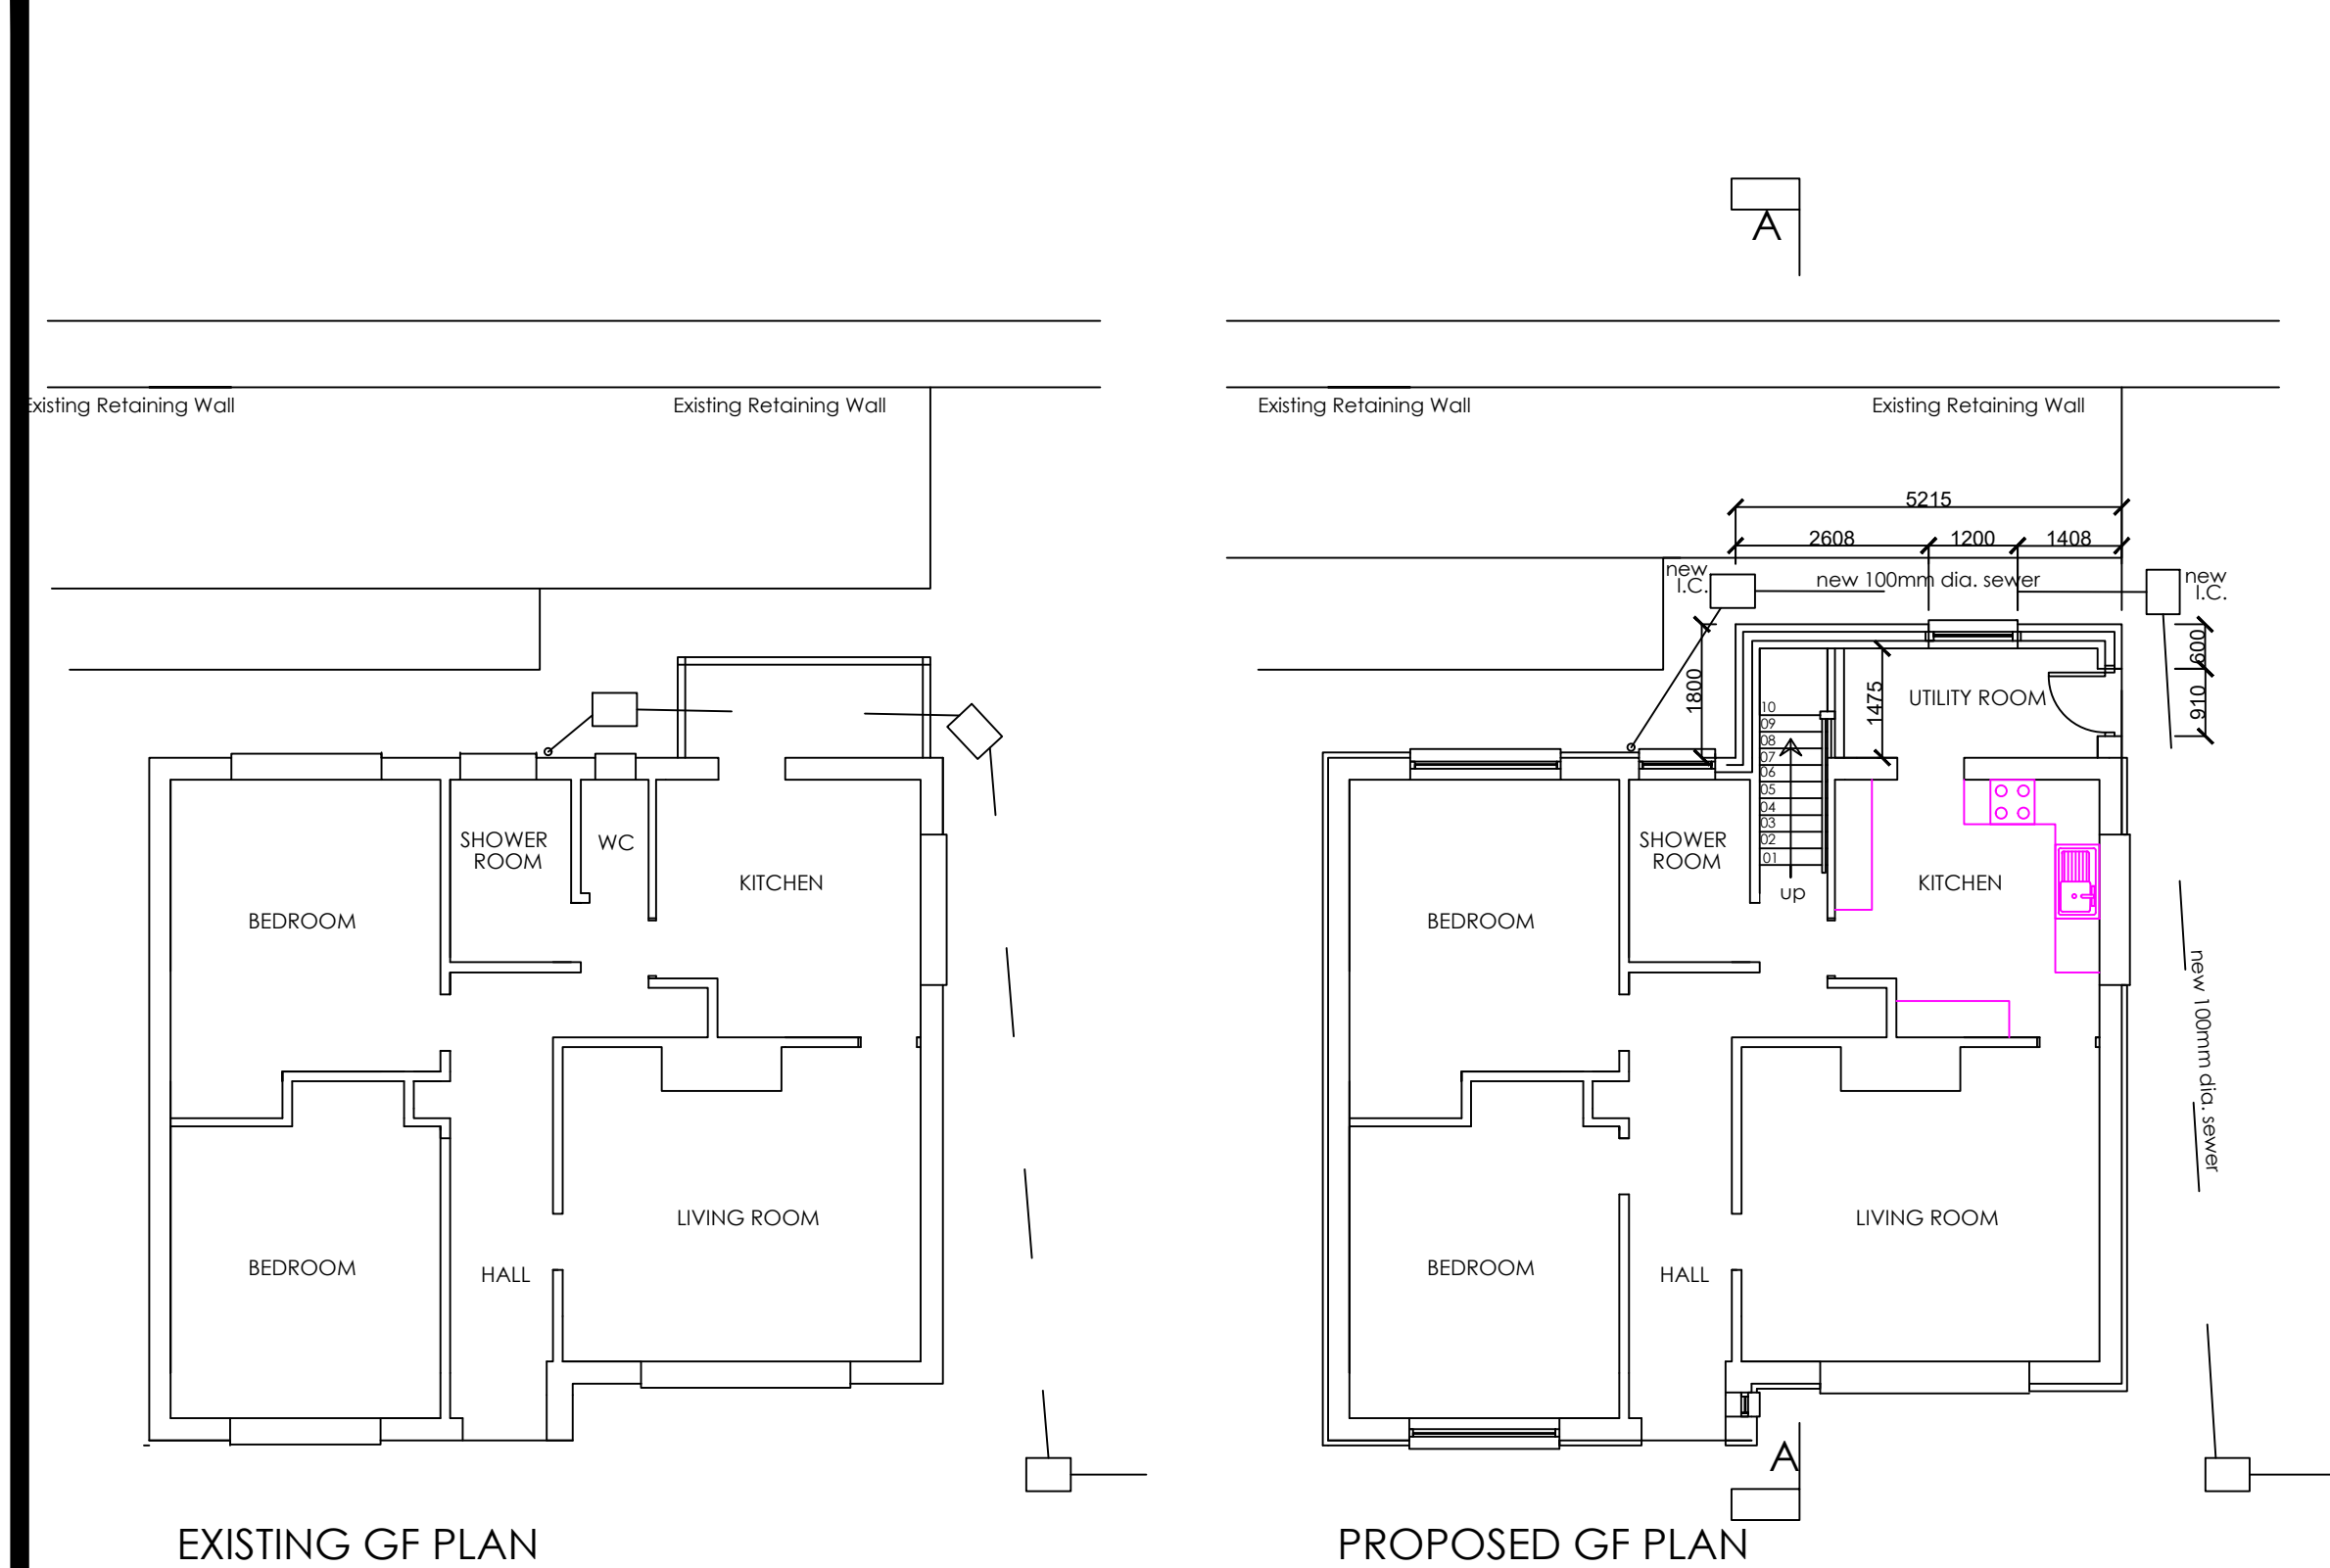

General Notes

No.	Revision/Issue	Date
-----	----------------	------

Firm Name and Address

Project Name and Address
EXISTING & PROPOSED
PLANS & ELEVATIONS
17 Caer Hendy
Port Talbot

Project	RAY	Sheet
Date	28-09-23	B-02
Scale	1:100	