



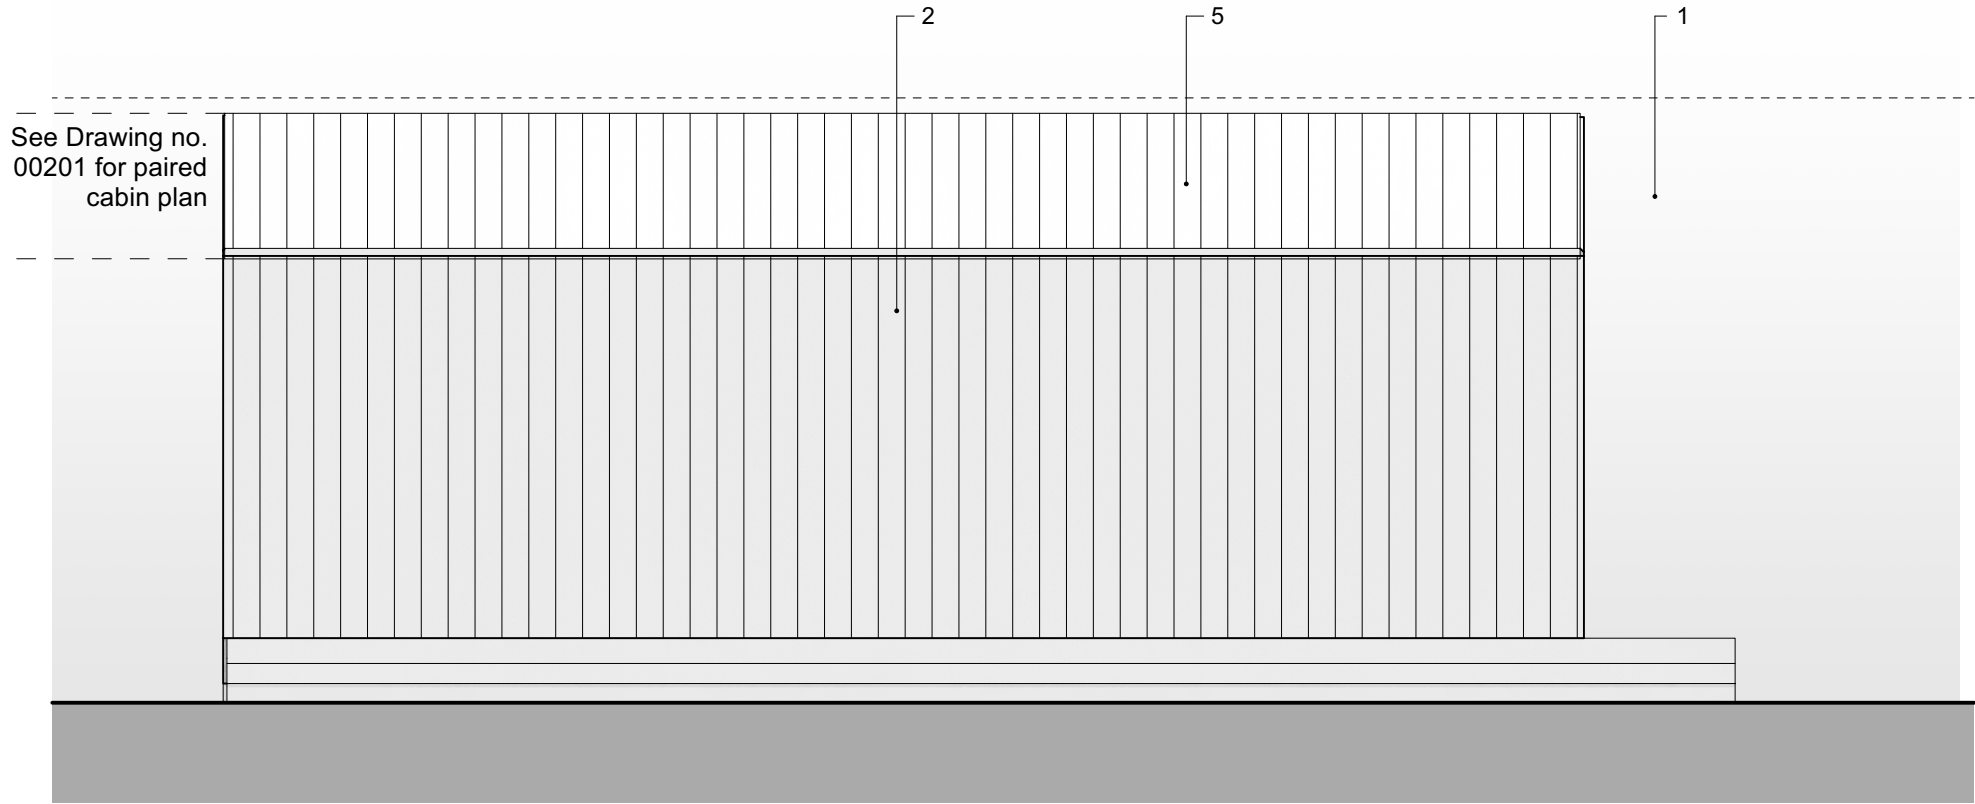

0 1 2 3 M

P 02403.01 CABIN TYPE A - BACK ELEVATION
SCALE 1:50 @ A3

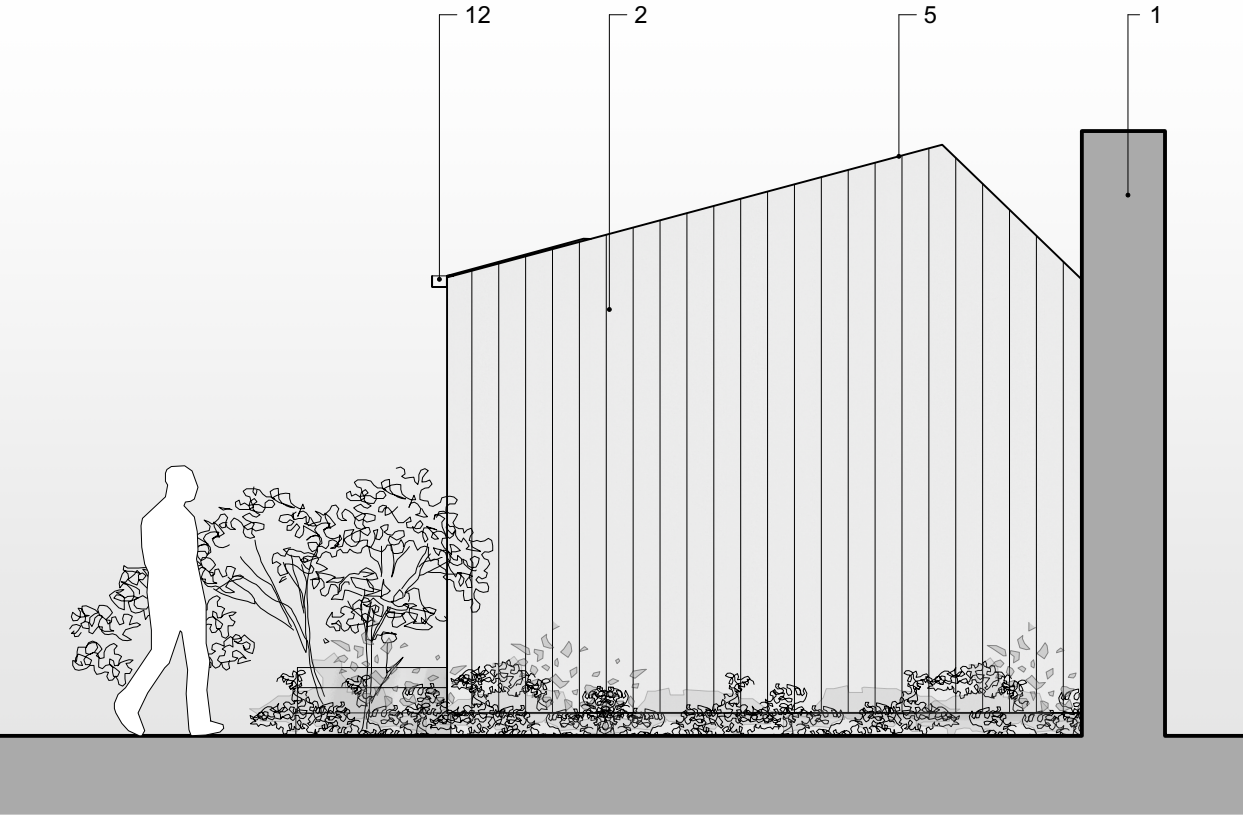

0 1 2 3 M

P 02403.02 CABIN TYPE A - SIDE ELEVATION
SCALE 1:50 @ A3

Note: Elevation to generally abut/ be obscured by existing site features such as stone boundary walls.

Gnoll Park is a Grade II* registered parkland. As a consequence of this designation it is statutorily protected. Extreme care should therefore be taken not to cause any unspecified damage to any fabric or part of structures and landscape on or within the site when undertaking any construction works.

General Notes
Responsibility is not accepted for errors made by others scaling from this drawing.

All construction information should be taken from figured dimensions only. Dimensions are in millimetres unless otherwise stated.

All dimensions and conditions are to be checked on site prior to preparing drawings or commencing any work.

Any variations or supplementary drawings are to be approved by The Architect.

All details are to be read in strict accordance with GA drawings and construction notes

All steelwork sizes, padstones, blockwork strengths and associated structural design to be in accordance with structural engineers design and requirements. Hiraeth Architecture accepts no liability to any discrepancies in the structural design indicated on these drawings. Any structural related queries should be directed to the project engineer immediately.

Elevations to be used in mirrored arrangement.

PROPOSED MATERIALS

- External Wall Type 01: Existing rubble stone wall repaired to SEng details and repointed
- External Wall type 02 : Untreated open joint vertical timber cladding.
- External Wall type 03 : Blackened / Charred open joint vertical timber cladding.
- Roof Type 01: Corrugated Metal Cladding (milled aluminium finish)
- Roof Type 02: Blackened / Charred open joint vertical timber cladding
- Rooflight: PPC metal double glazed unit (RAL tbc)
- Windows 01: PPC Aluminium framed (RAL tbc)
- Windows 02: Natural timber framed
- Doors 01: Polyester Powder Coated Aluminium Framed Glazed Door (RAL tbc)
- Doors 02: Natural oak boarded door
- Natural Timber Collonnade/ Structure/ Cladding
- Rainwater Goods: Polyester Powder Coated Aluminium OR Milled Aluminium box gutters and downpipes
- Potential location for integrated Photovoltaic panels

SERIES		PLANNING	
SUITABILITY		S2 - ISSUED FOR INFORMATION	
REV	DATE	NOTE	
P1	07/07/2023	Issued for Information	
P2	14/09/2023	Plans updated to reflect design development	
P3	22/09/2023	Planning Issue - detail and graphics updated	

Hiraeth.

Job number

2325 04

Zone

NEATH PORT TALBOT CBC

GNOLL PARK

Proposed: Cabin (Type A)

Elevations - Kitchen

Garden

Scale 1:50 @ A3

Date 07/23

02920 025814 | office@hiraetharchitecture.co.uk

The Maltings | East Tyndall St | Cardiff | CF24 5EA

UPRN	Zone	Originator	Role	Type	Sht number	S Code	Rev
2080	04	HIR	A	DR	02403	S2	P3

do not scale from this drawing | all dimensions to be verified on site | copyright Hiraeth Architecture