


Title:
Pump house yard

Scale: 1:500

Created by:
ts589

Date: 22/08/2023

Description:
BS5837 plan

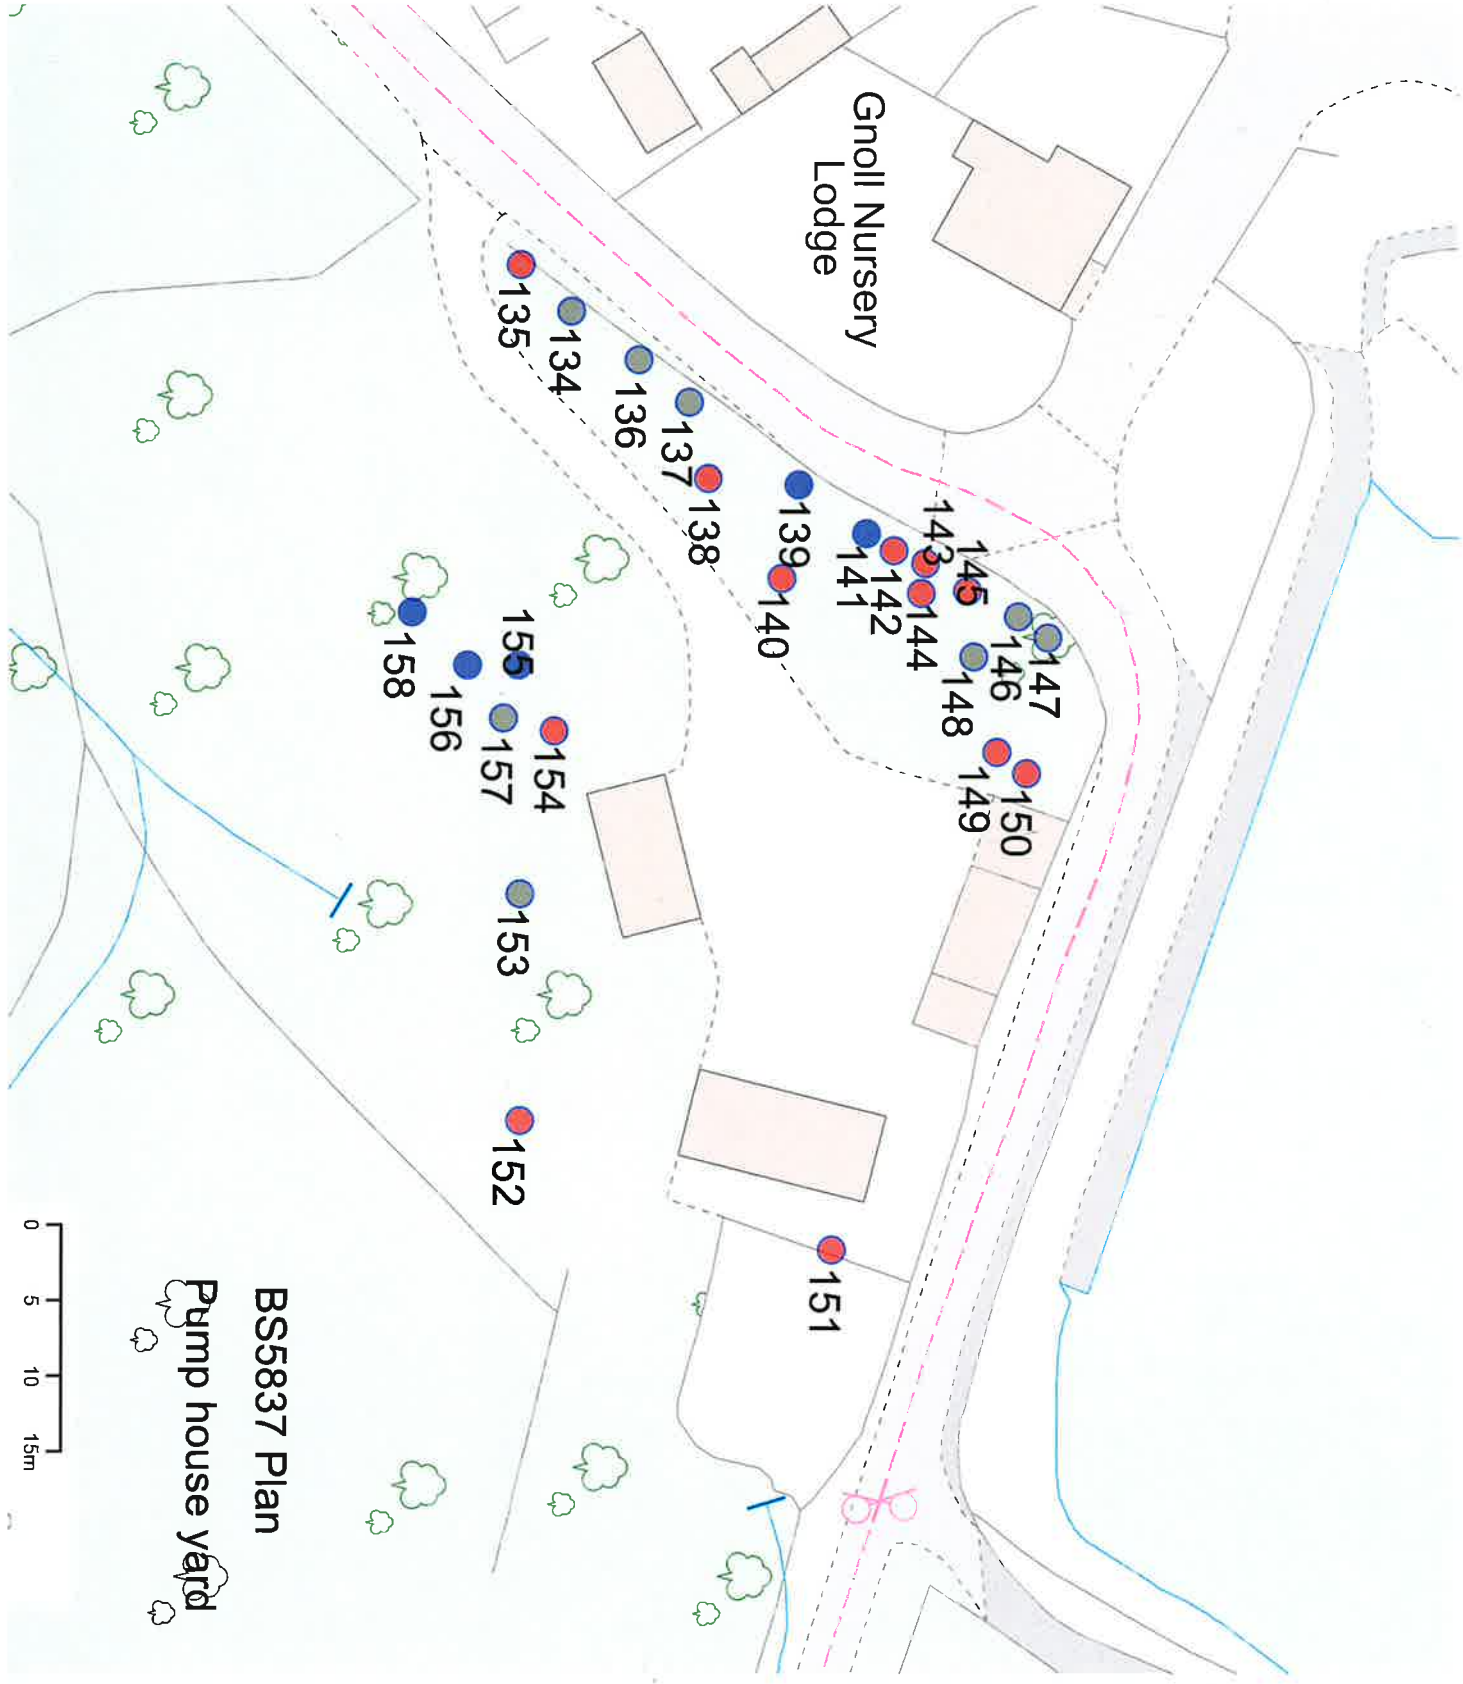

BS5837 Plan
Pump house yard

