
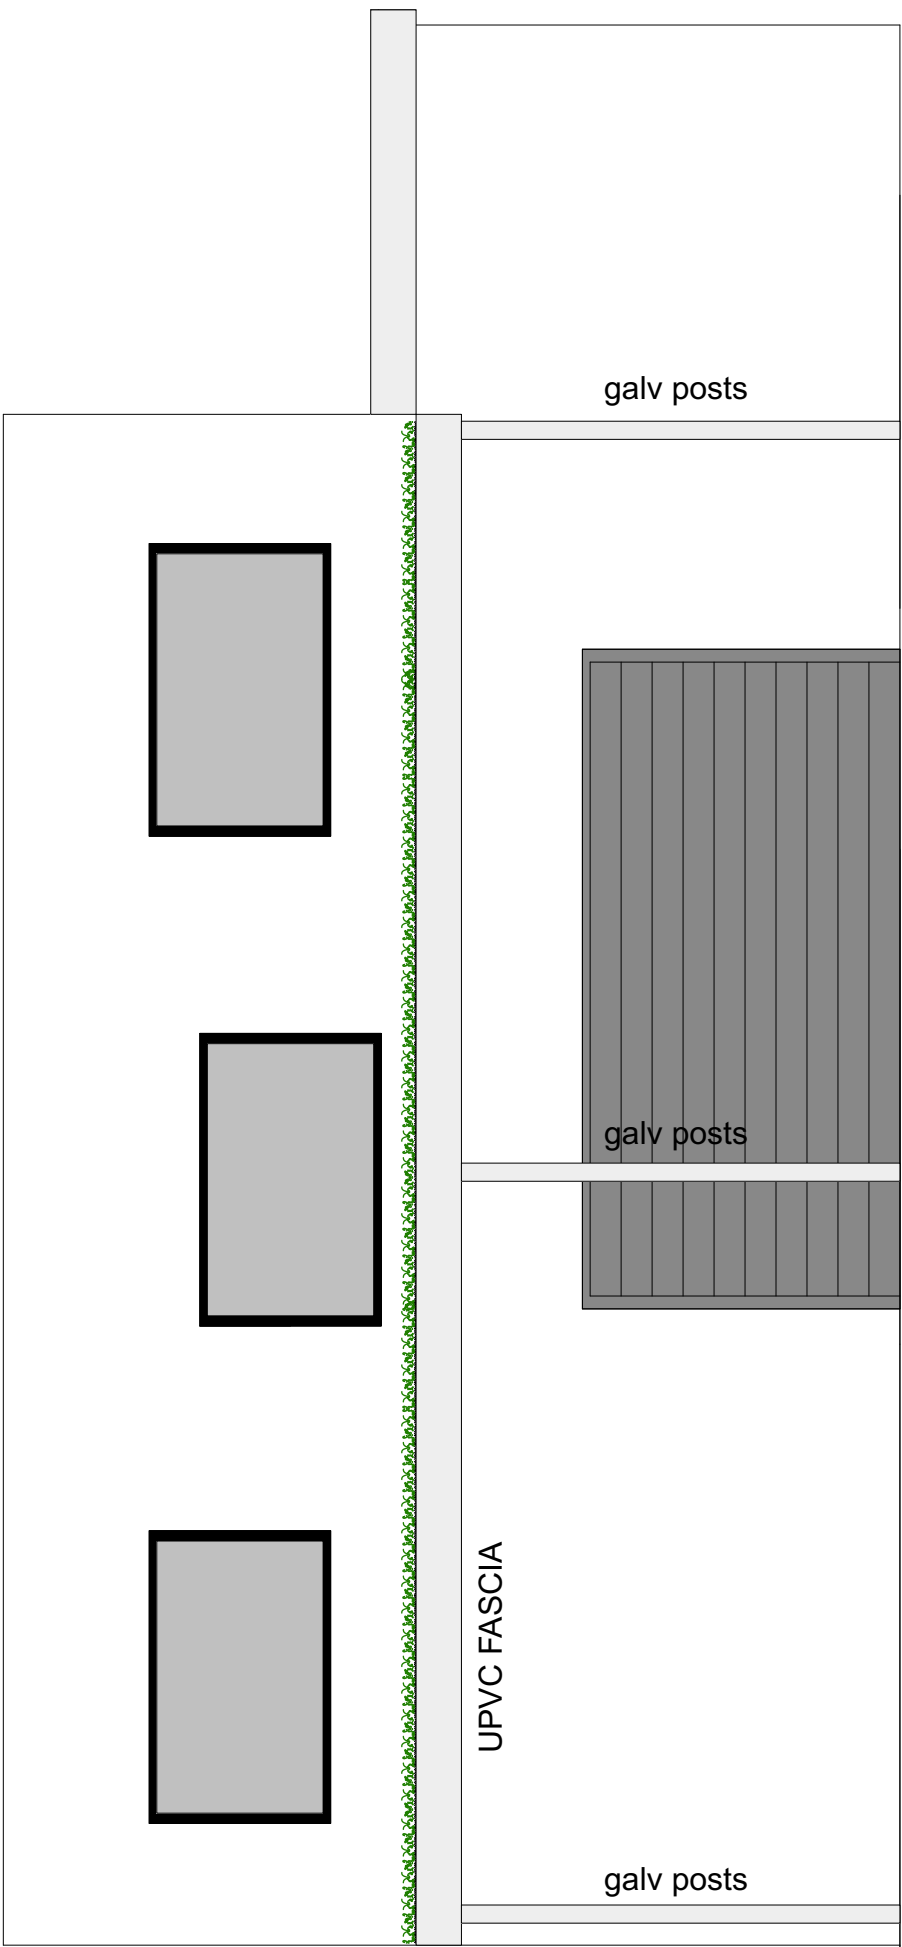
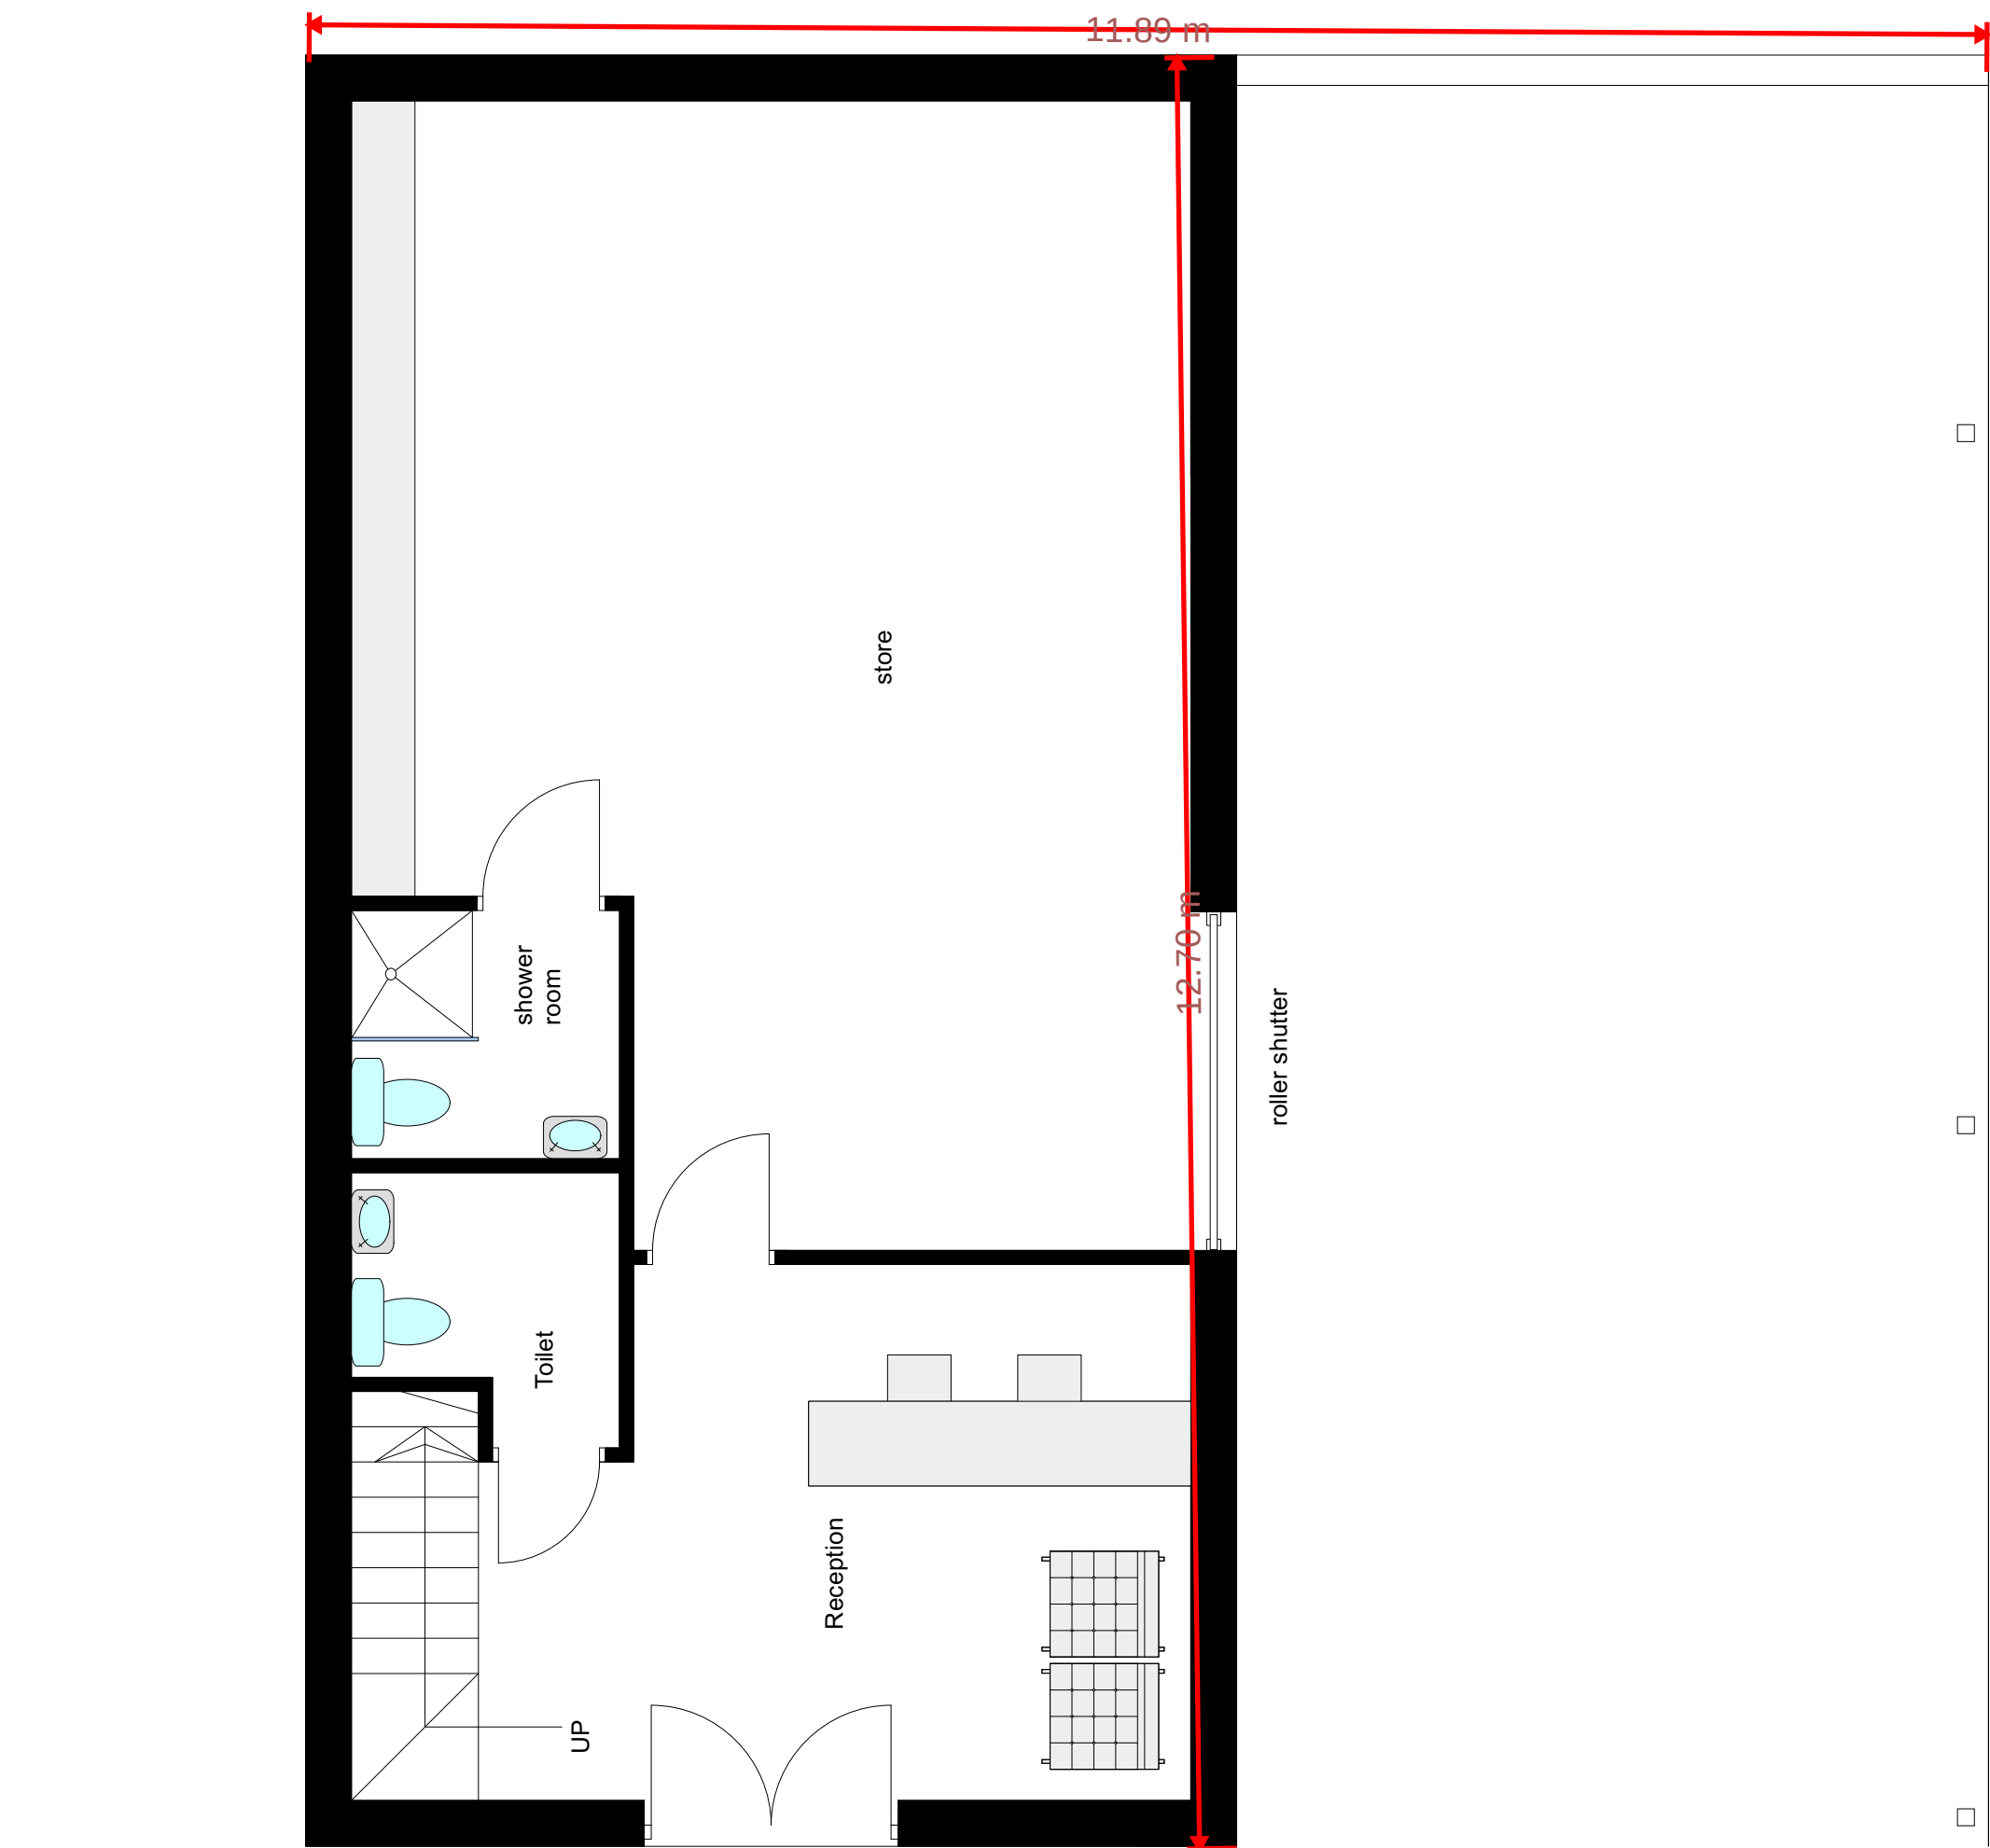


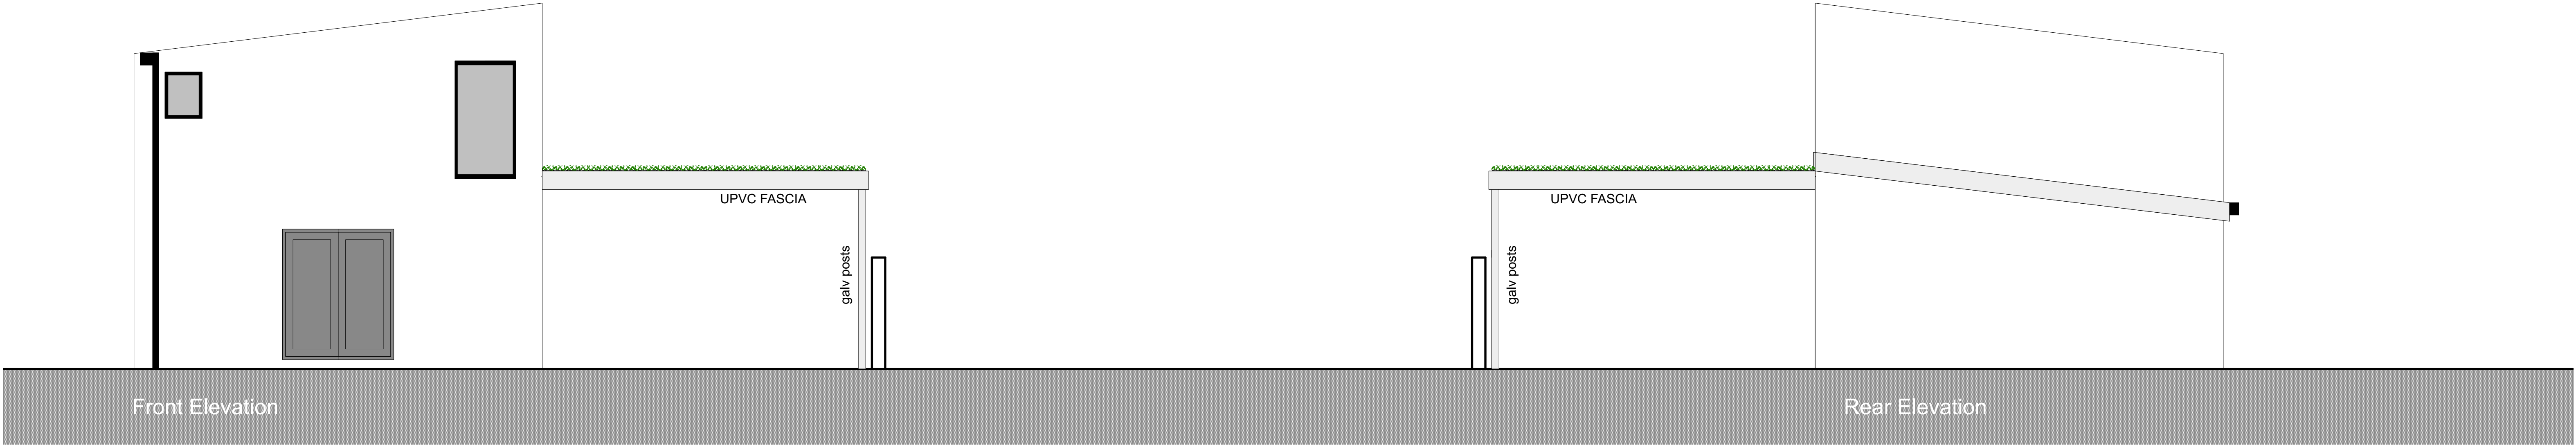

Ground Floor

Roof plan

Front Elevation

**George and Co.**

PROPOSED SIDE CANOPY
2 BETHEL ROAD, RESOLVEN,
NEATH

976.002		PLANS	
sketch	1:50@A1	Dec 19	CG
1st Floor Woodfired Studios 62 High St Merthyr Tydfil CF37 8DE 07830328652 hello@georgeandco.studio www.georgeandco.studio			
DO NOT SCALE THIS DRAWING		©George and Co.	