


Superseded

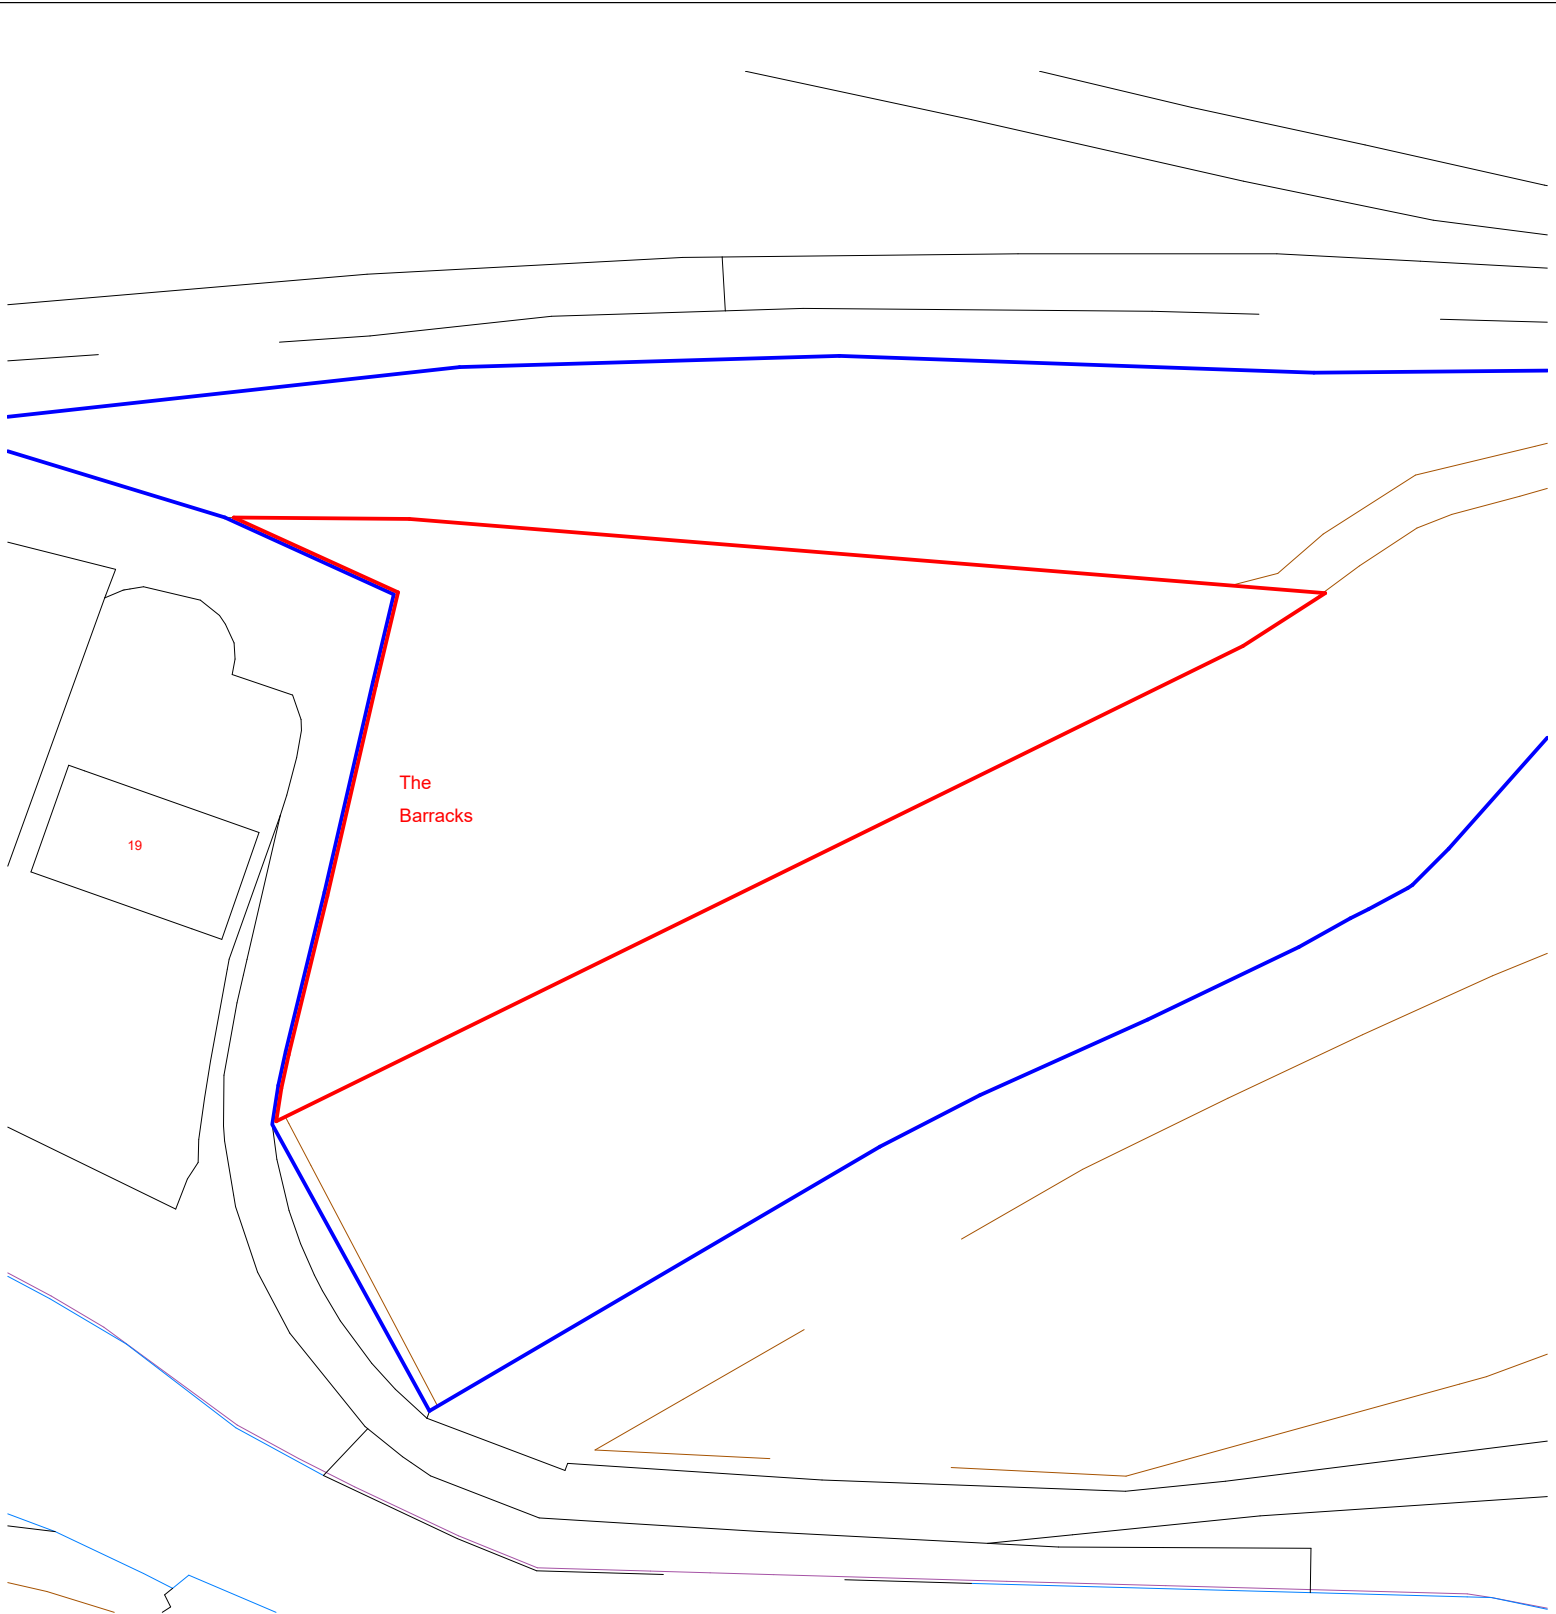

darkin

architects

drawing on

experience

www.darkinarchitects.com

CARDIFF 02922 744 005
LLANELLI 01554 778 730
NEATH 01639 505 566
info@darkinarchitects.com

NOTES			
Ordinance Survey, (c) Crown Copyright 2023. All rights reserved. Licence number 100022432			
No.	Description	By	Date
THIS DRAWING IS THE COPYRIGHT OF DARKIN ARCHITECTS AND MAY NOT BE COPIED, ALTERED OR REPRODUCED IN ANY FORM OR PASSED TO A THIRD PARTY WITHOUT THEIR CONSENT. DIMENSIONS MUST BE CHECKED AND VERIFIED ON SITE AND ANY DISCREPANCIES SHOULD BE REPORTED TO THE ARCHITECT. THIS DRAWING MUST NOT BE SCALED AND SHOULD BE READ IN CONJUNCTION WITH ALL OTHER CONSULTANT'S DRAWINGS. IF IN DOUBT ASK FOR CONFIRMATION.			

CLIENT: Alison Howells		
PROJECT: New Home		
PROJECT ADDRESS: Land Adj. to 19 Danybont, Pontrhydyfen, SA12 9RP		
DRAWING TITLE: Site Block Plan		
DRAWN BY DKC	CHECKED BY TOM	© Copyright Darkin Architects 2023
PROJECT REF NH380	SCALE 1 : 500	PAPER SIZE A4
DRAWING 002	REVISION	DATE 09/10/23