



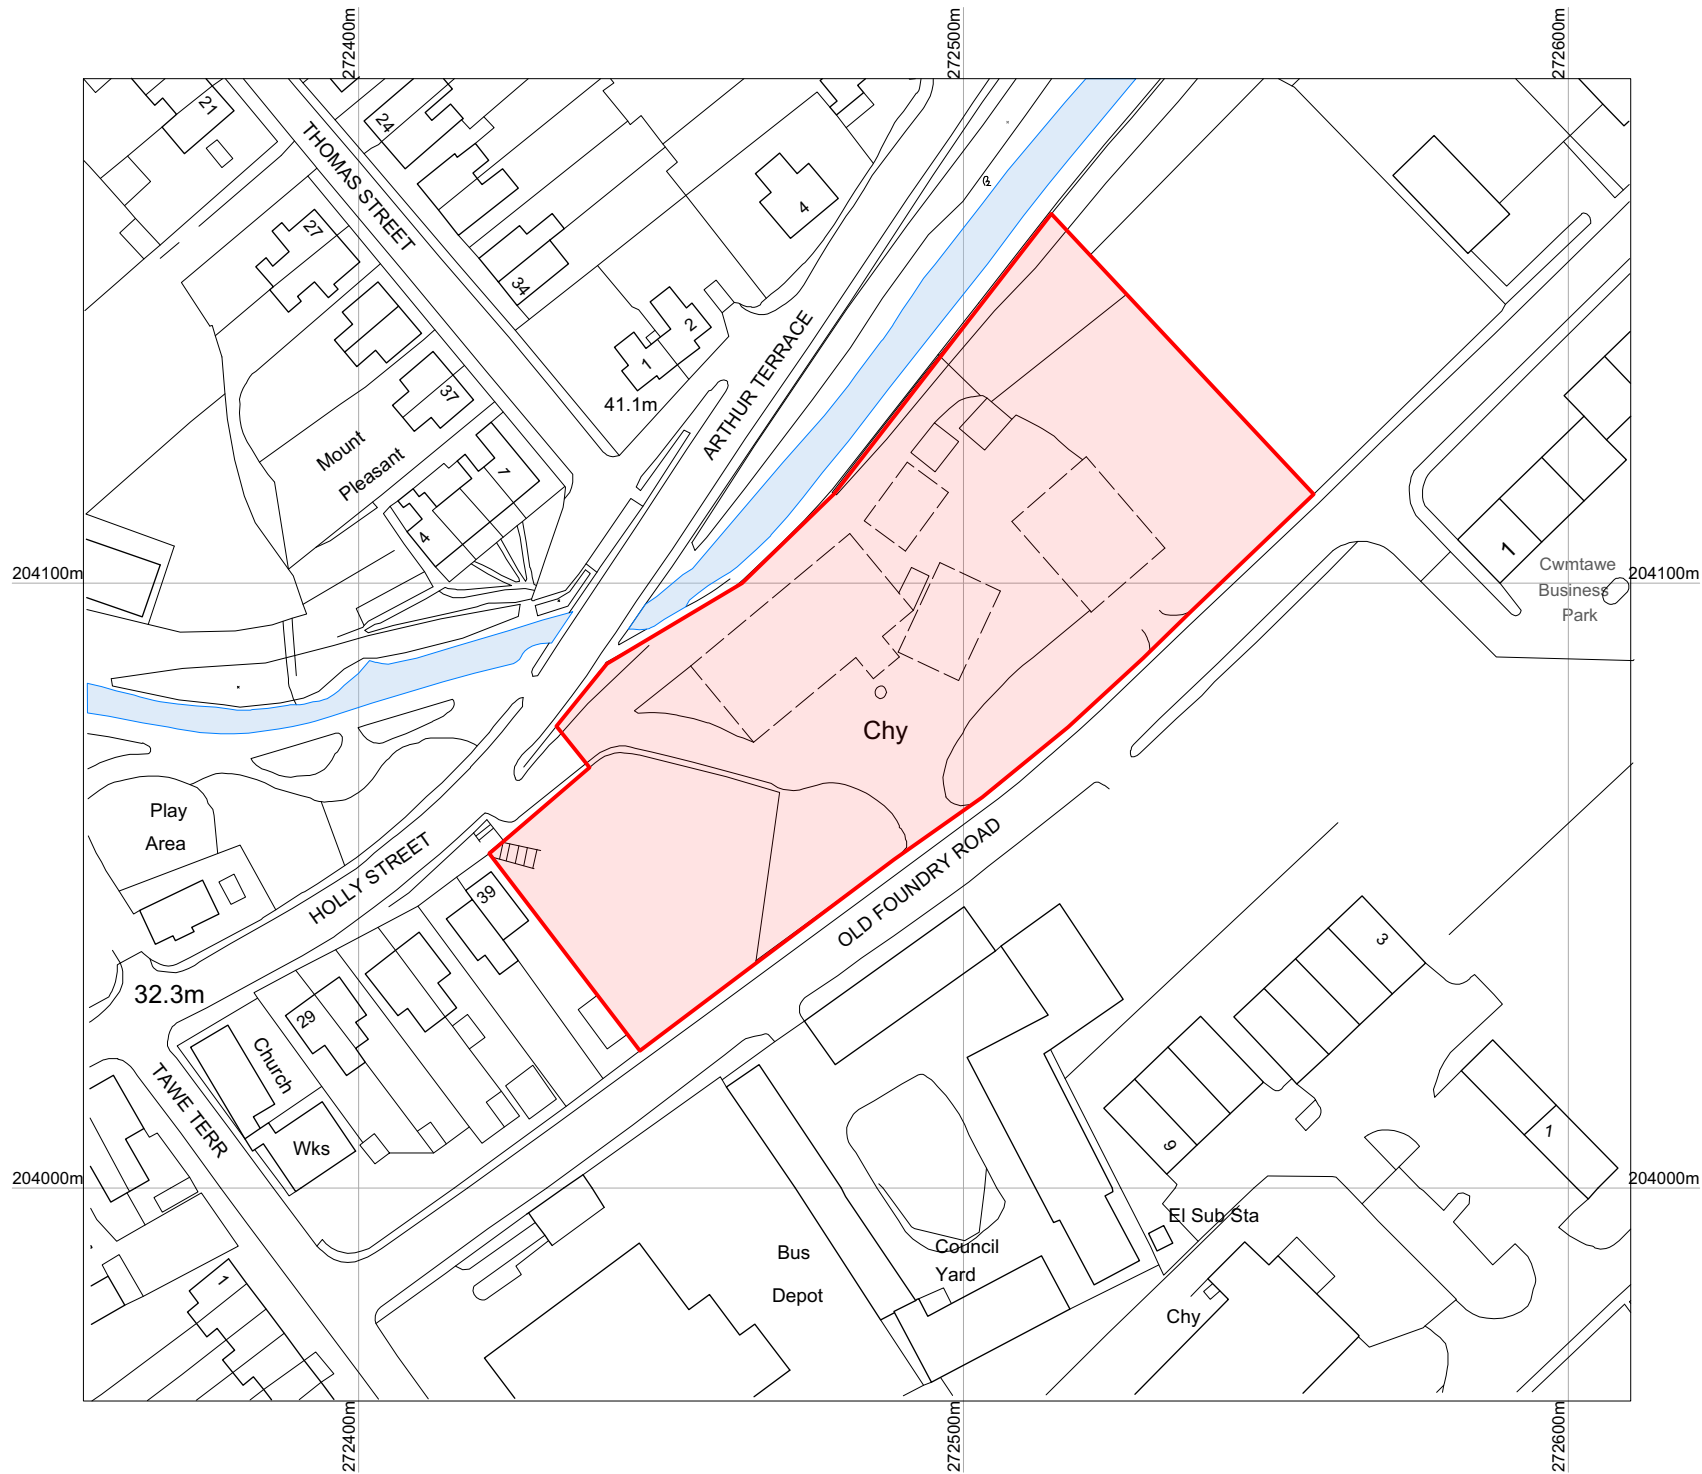

Green line showing site for information only

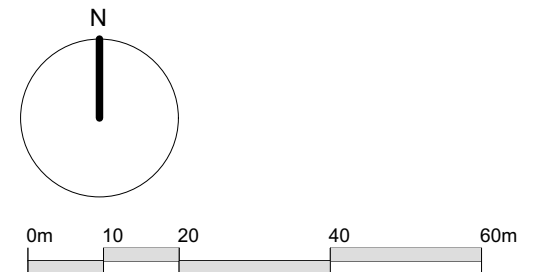

SITE ADDRESS:
Old Foundry Road
Pontardawe
Swansea
SA8 4EZ

Easting: 272498
Northing: 204097

Grid Ref: SN 72498 04097

SITE AREA: 7635m²
1.87 acres

Rev : Date		Description
Kennedy James Griffiths Chartered Architects and Project Managers Project T 02920 545100 10 Victoria Park Court 516 Cowbridge Road East Cardiff CF5 1DB		
Commercial Development Old Foundry Road, Pontardawe		
Title	Date	
Site Location Plan	05 03 2023	
Status	Scale @ A3	
Planning Application	1:1250	
Drawing Number	Revision	Drawn by
1618-PL1-01		CKG
Use figured dimensions where possible. Do not scale for construction purposes. This drawing is copyright.		