


NO.	NOTES
1	All dimensions in millimetres unless otherwise stated.
2	Do not scale drawings. All dimensions to be taken from the drawing.
3	Dimensions are given to the centre of the line unless otherwise stated.
4	Dimensions are given to the face of the line unless otherwise stated.
5	The contractor is to be and shall be responsible for the accuracy of the drawing.

APPROX. BOUNDARY

EXTENT OF EXISTING BUILDING

APPROX. BOUNDARY

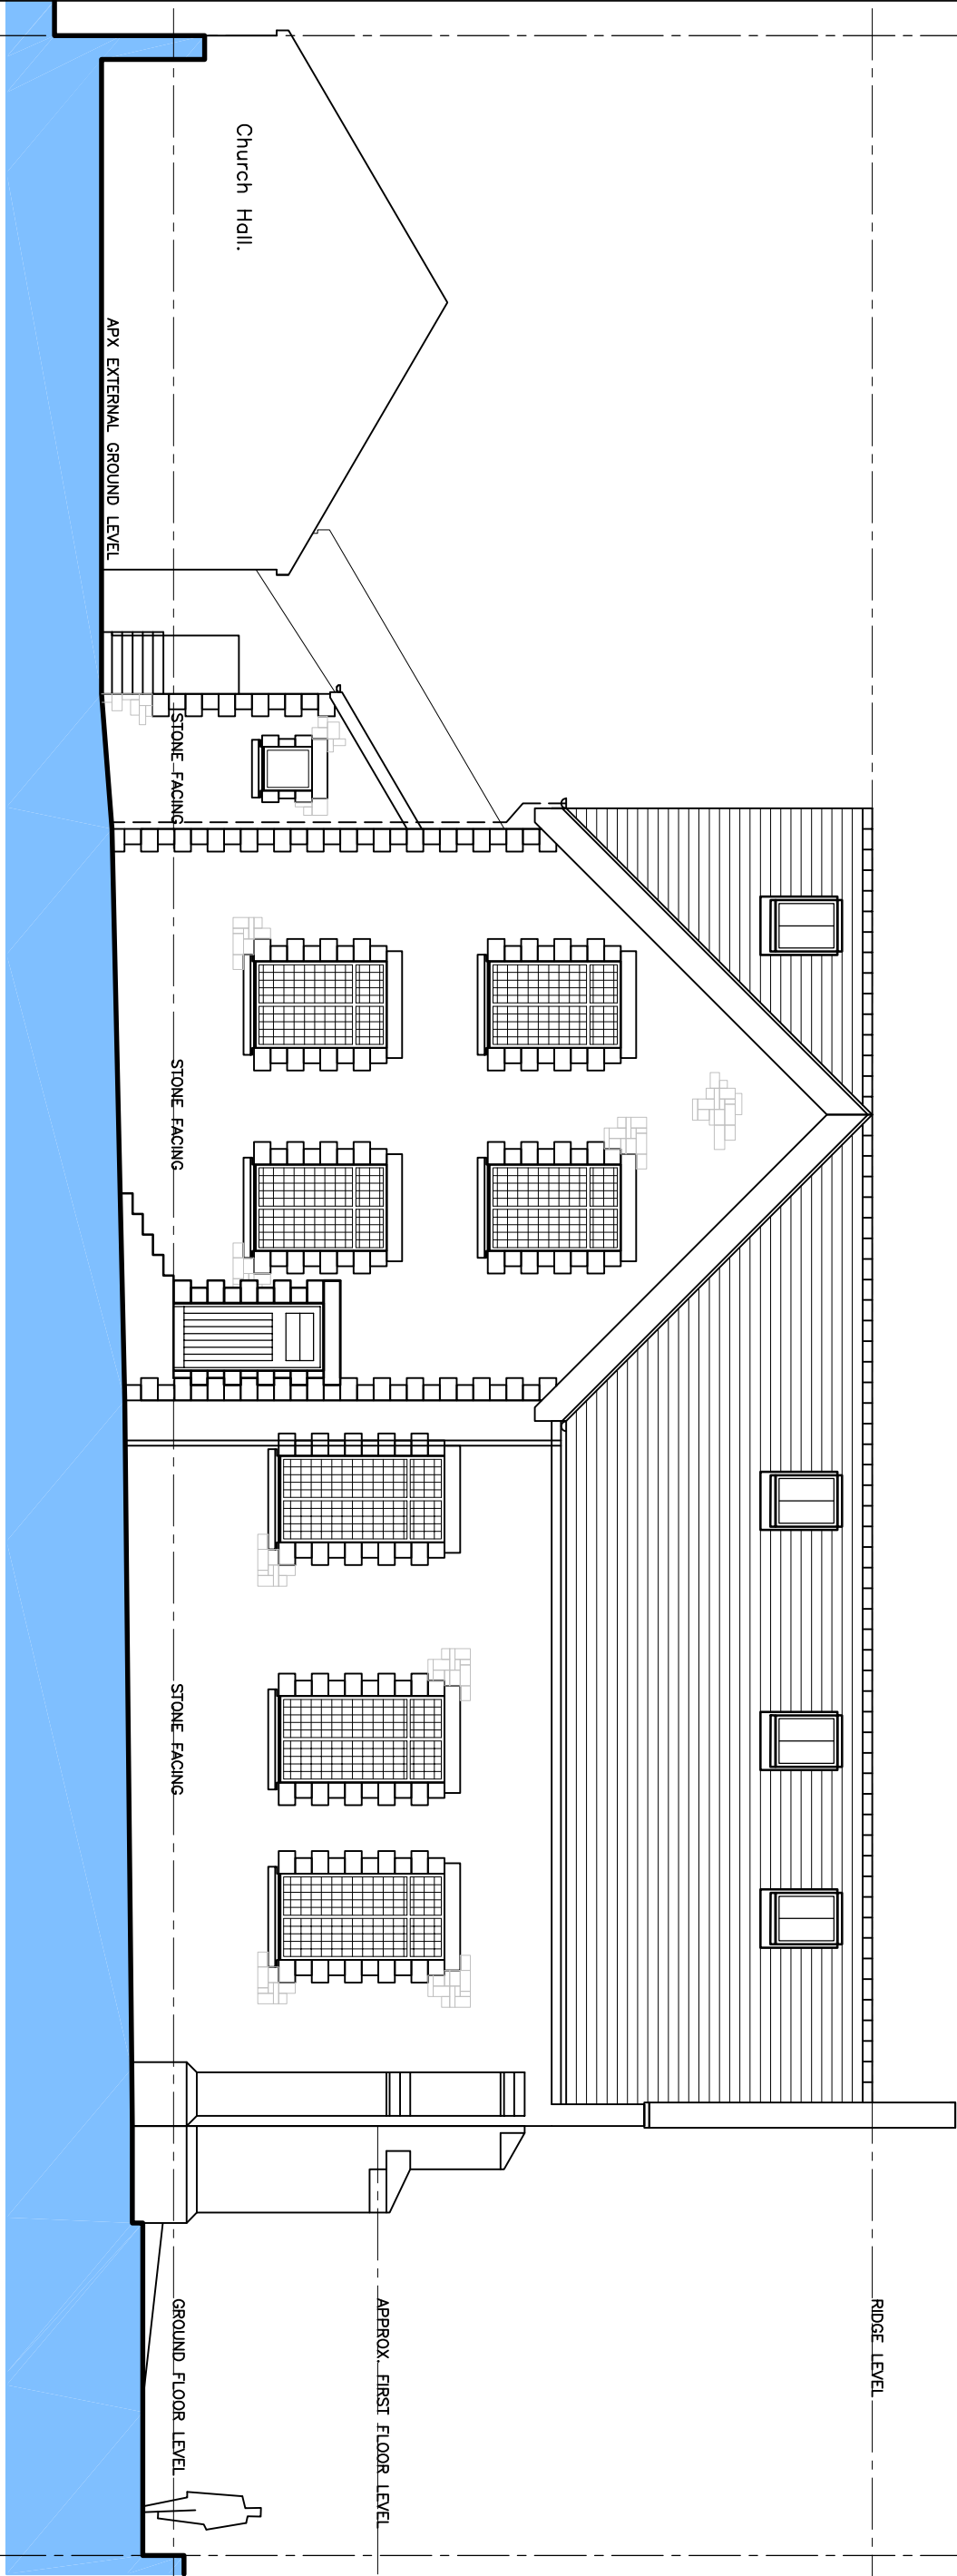


Elevation 2

FACING SOUTH - EAST

DRAWING NUMBER: 2342 - AL(4-)02.

(AS PROPOSED)

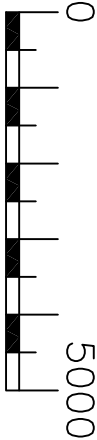

SCALE 1:100

atrium
Planning Consultants
MOBILE: 07505 210952
EMAIL: atriumplanning@icloud.com

PROJECT DESCRIPTION:
PROPOSED CONVERSION OF EXISTING CHAPEL
TO RESIDENTIAL USE AT 39, MARGAN ROAD,
PORT TALBOT, SA13 2BN.
FOR MR KYLE MORGAN.

SHEET TITLE:
AS SHOWN.

REVISIONS :
B. 27/06/23 PLANNING VALIDATION. KNJ

LABC
Registered
Partner Authority Scheme

RTPI
Accredited Degrees

A-3
SHEET:
AS SHOWN
SCALE:
DATE:
JUNE. 23.