

NO.	NOTES
1	All dimensions in millimetres unless otherwise stated.
2	Do not scale off drawings as dimensions to be used for construction.
3	Dimensions to be used for construction of building are shown in red.
4	Dimensions to be used for construction of building are shown in blue.
5	The contractor is to be sure that all dimensions are correct and to be checked at all times.


NEIGHBOURING PROPERTY

APPROX. BOUNDARY

EXTENT OF EXISTING BUILDING

APPROX. BOUNDARY

NEIGHBOURING PROPERTY

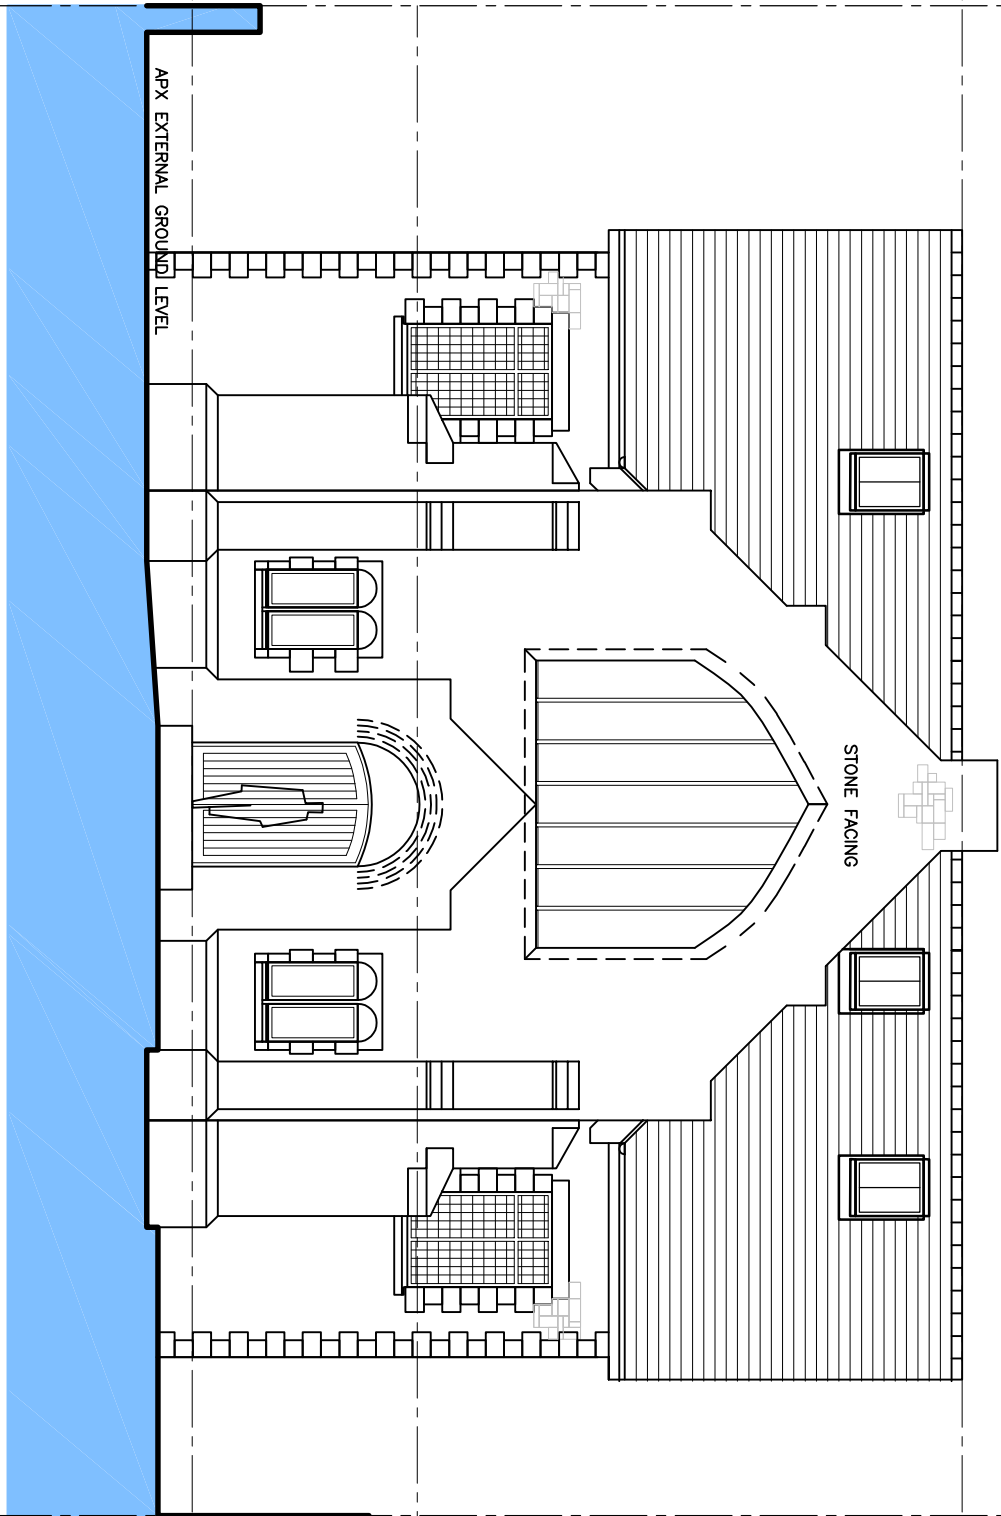

APX. EXTERNAL GROUND LEVEL

STONE FACED BUTRESS PIERS

FRONT ENTRANCE RAMP

STONE FACED BUTRESS PIERS

GROUND FLOOR LEVEL

APPROX. FIRST FLOOR LEVEL

RIDGE LEVEL

Elevation 4

FACING NORTH - EAST

(AS PROPOSED)

DRAWING NUMBER: 2342 - AL(4-)-04.



PROJECT DESCRIPTION:
PROPOSED CONVERSION OF EXISTING CHAPEL
TO RESIDENTIAL USE AT 39, MARGAN ROAD,
PORT TALBOT, SA13 2BN.
FOR MR KYLE MORGAN.

SHEET TITLE:
AS SHOWN.

REVISIONS :
B. 27/06/23 PLANNING VALIDATION. KNJ



DATE:
JUNE. 23.

SCALE:
AS SHOWN

SHEET:

A-3