





NO.	NOTES
1	All dimensions in millimetres unless otherwise stated.
2	Do not scale or drawing of dimensions to be taken from the drawing.
3	Dimensions are to be taken from the centre of the line unless otherwise stated.
4	Dimensions are to be taken from the centre of the line unless otherwise stated.
5	The contractor is to set out, check and provide all dimensions to the building to be shown on the plan.

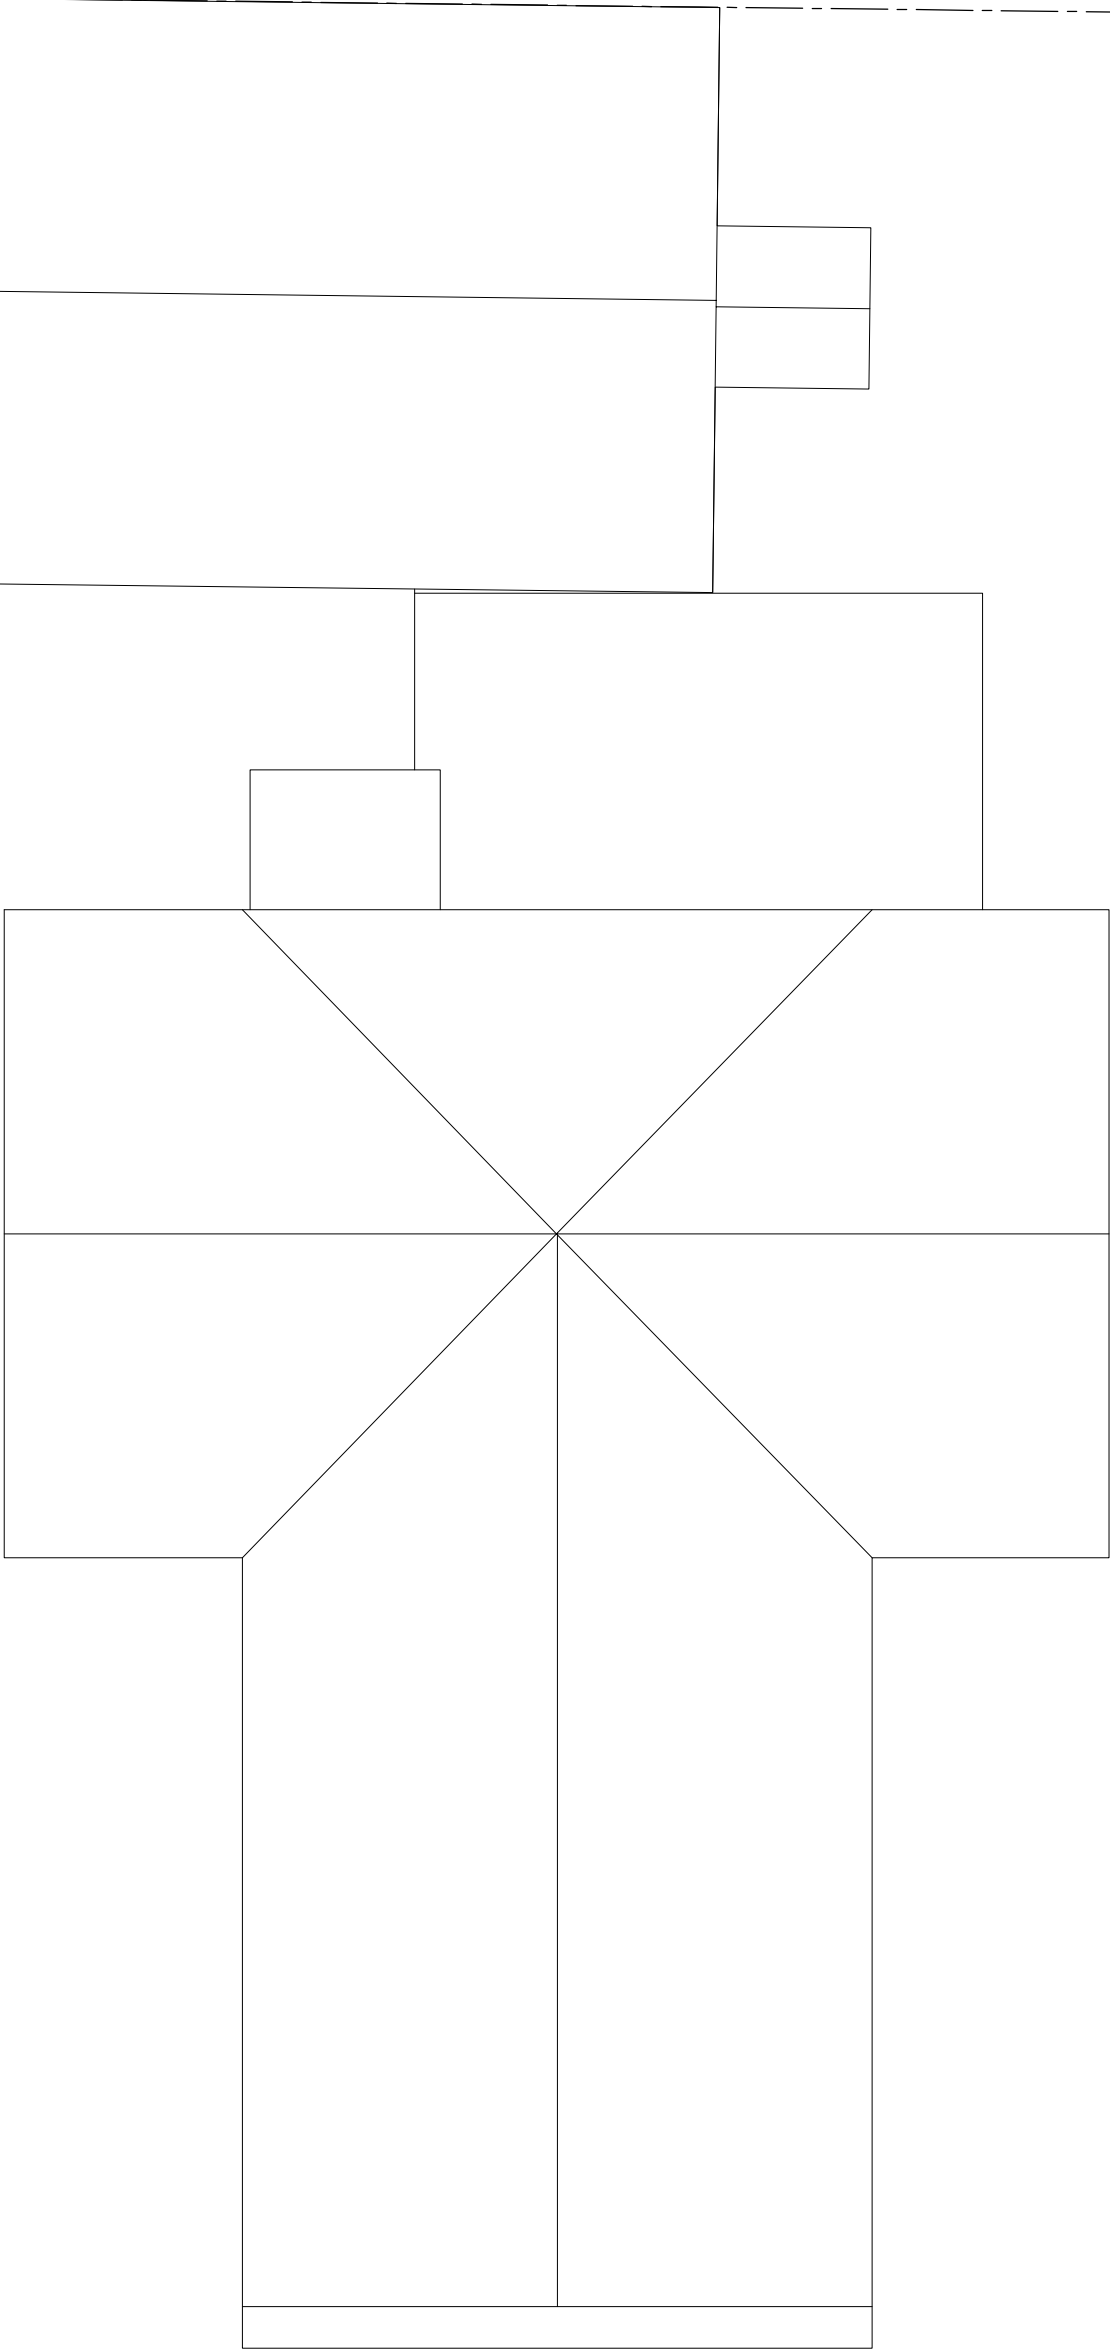

(A S E X I S T I N G)

R o o f P l a n

DRAWING NUMBER: 2342 – AL(01)06.

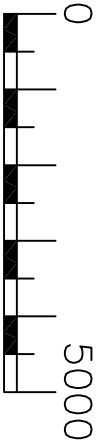

SCALE 1:100



Atrium
Planning Consultants
MOBILE: 07505 210952
EMAIL: atriumplanning@icloud.com

PROJECT DESCRIPTION:
PROPOSED CONVERSION OF EXISTING CHAPEL
TO RESIDENTIAL USE AT 39, MARGAN ROAD,
PORT TALBOT, SA13 2BN.
FOR MR KYLE MORGAN.

SHEET TITLE:
AS SHOWN.

REVISIONS :
B. 27/06/23 PLANNING READY KNJ



DATE: JUNE. 23.

SCALE: AS SHOWN

SHEET: A-3