
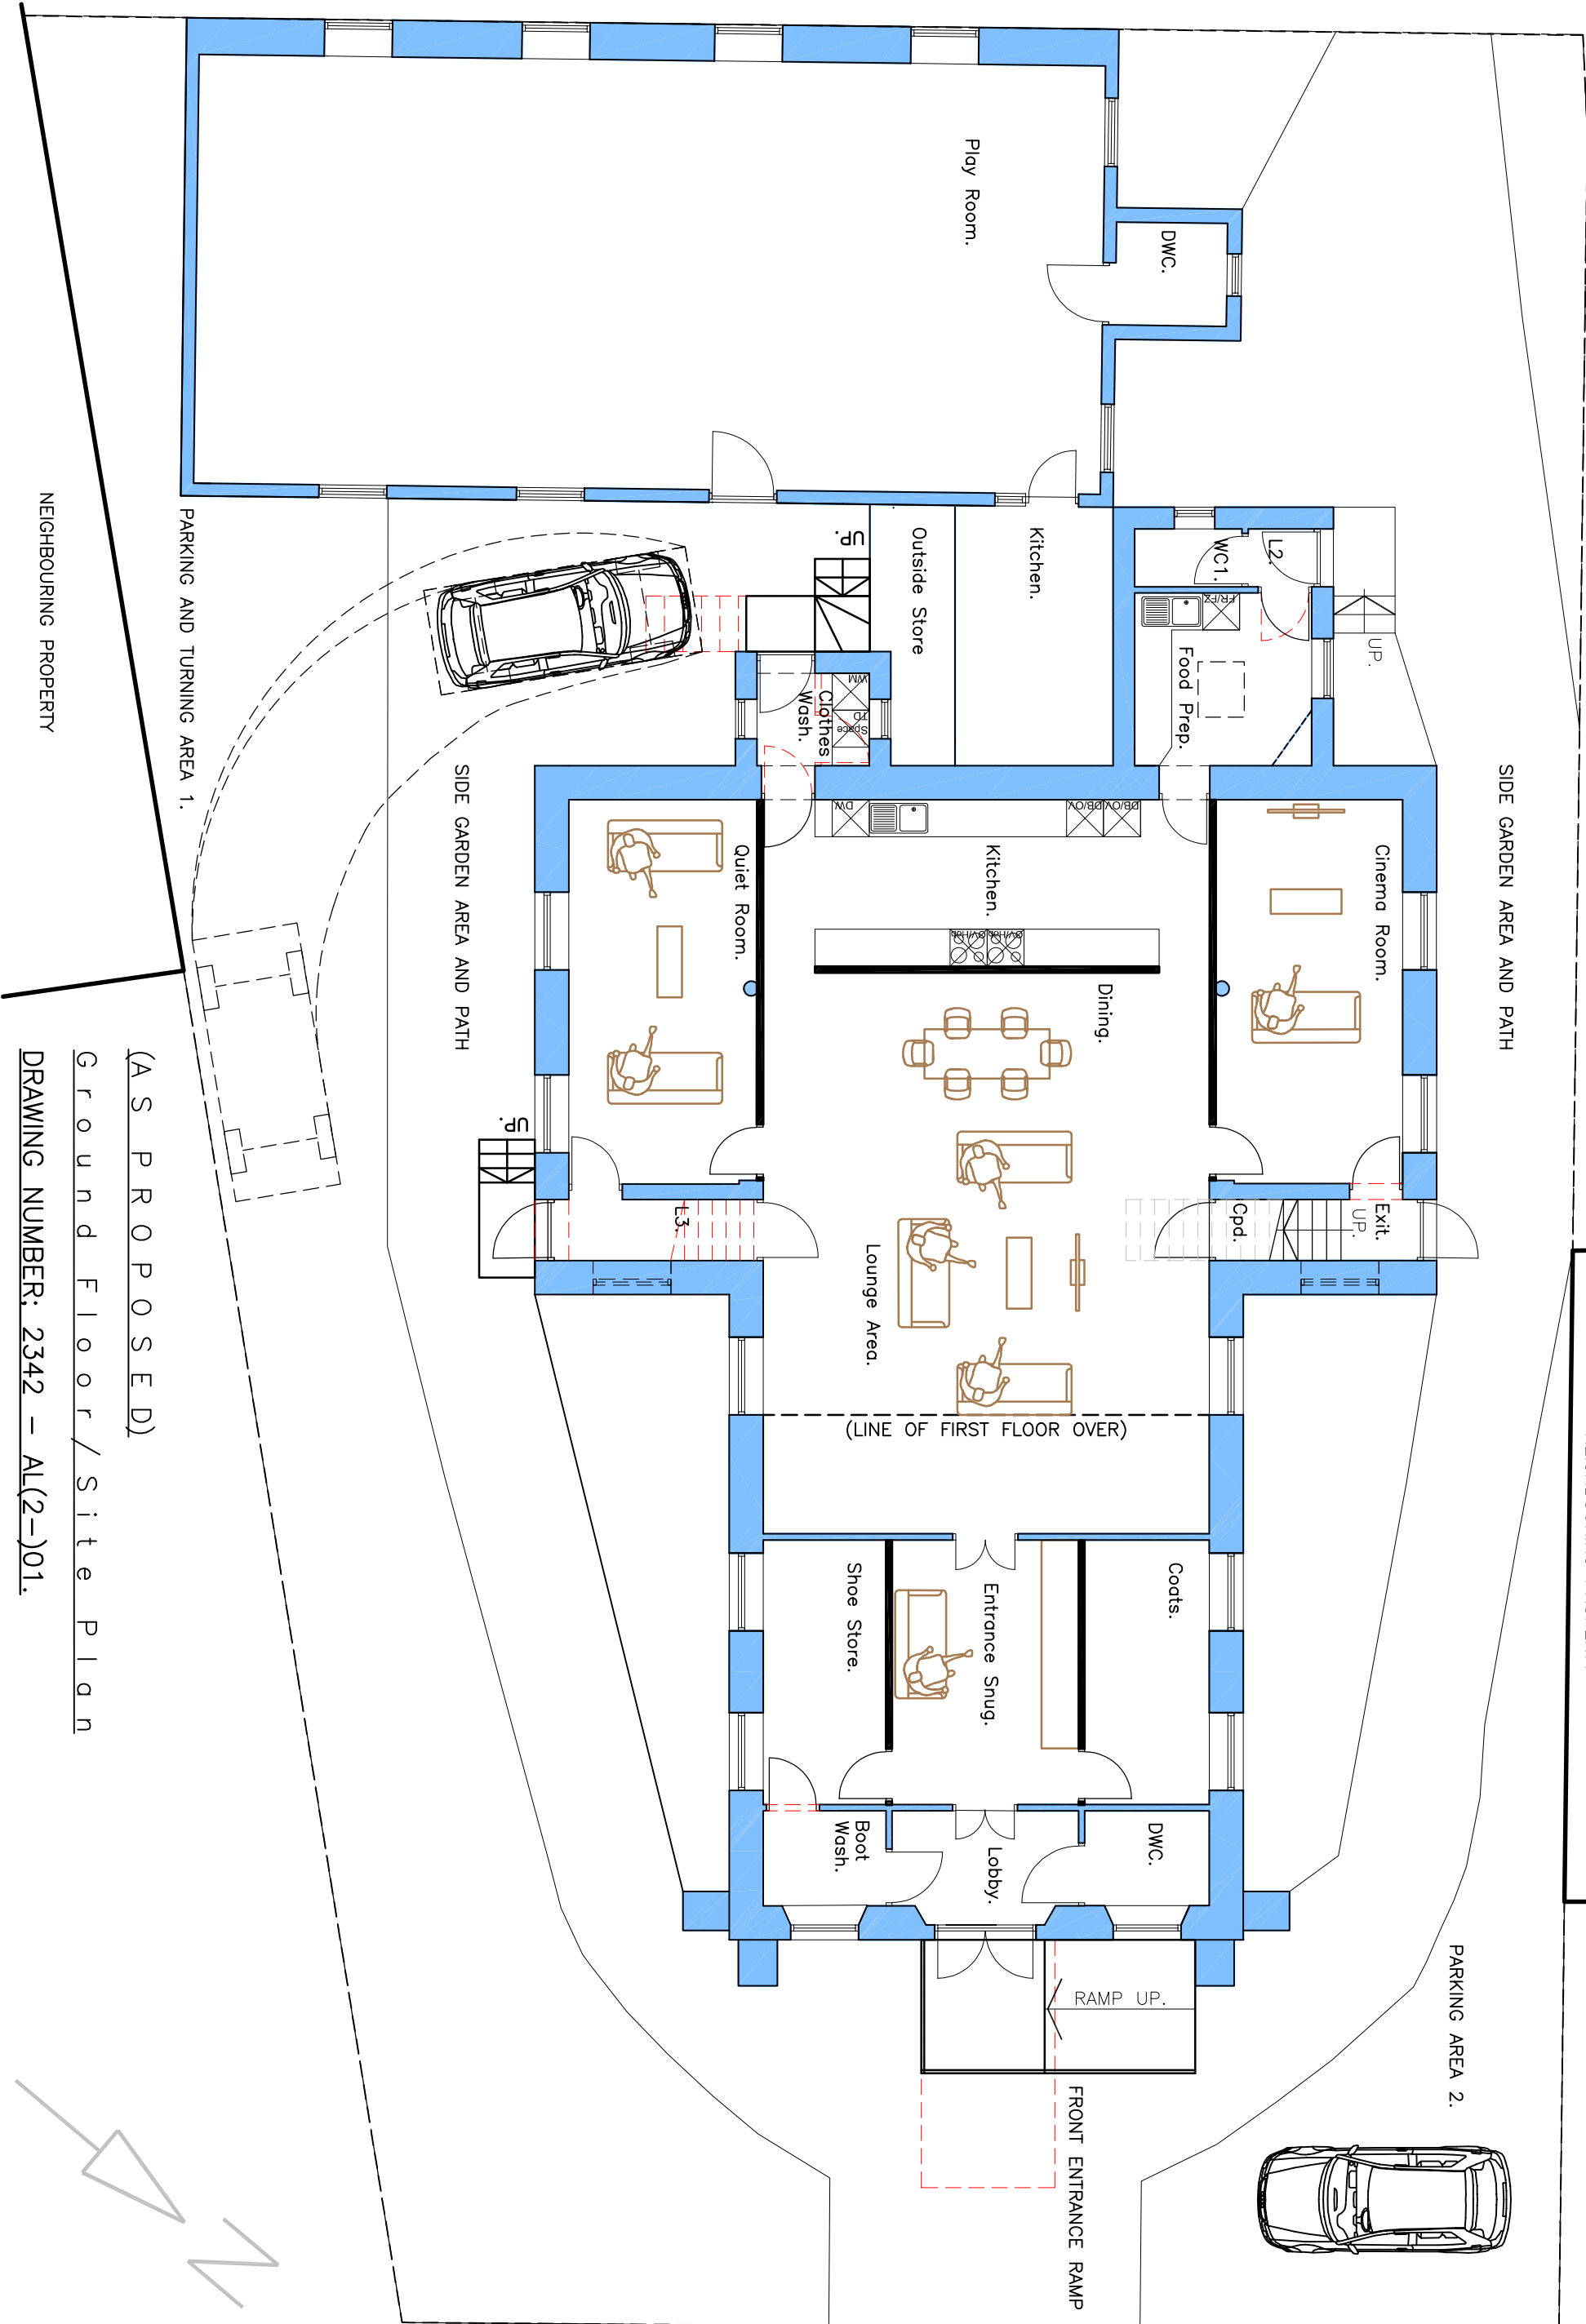


No.	NOTES
1	All dimensions in millimetres unless otherwise stated.
2	Do not scale drawings. All dimensions to be checked on site.
3	Dimensions to be checked on site.
4	Dimensions to be checked on site.
5	The contractor is to be responsible for obtaining all necessary permissions and consents for the proposed works.

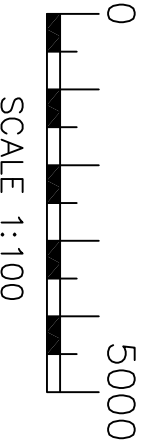

(A S P R O P O S E D)
G r o u n d F l o o r / S i t e P l a n
DRAWING NUMBER: 2342 – AL(2–)01.