



NO.	NOTES
1	All dimensions in millimetres unless otherwise stated.
2	Do not scale drawings. All dimensions to be taken from the drawing.
3	Dimensions to be taken from the centre of lines unless otherwise stated.
4	Dimensions to be taken from the face of lines unless otherwise stated.
5	The contractor is to be sure, check and coordinate all dimensions to be taken from the face of lines.

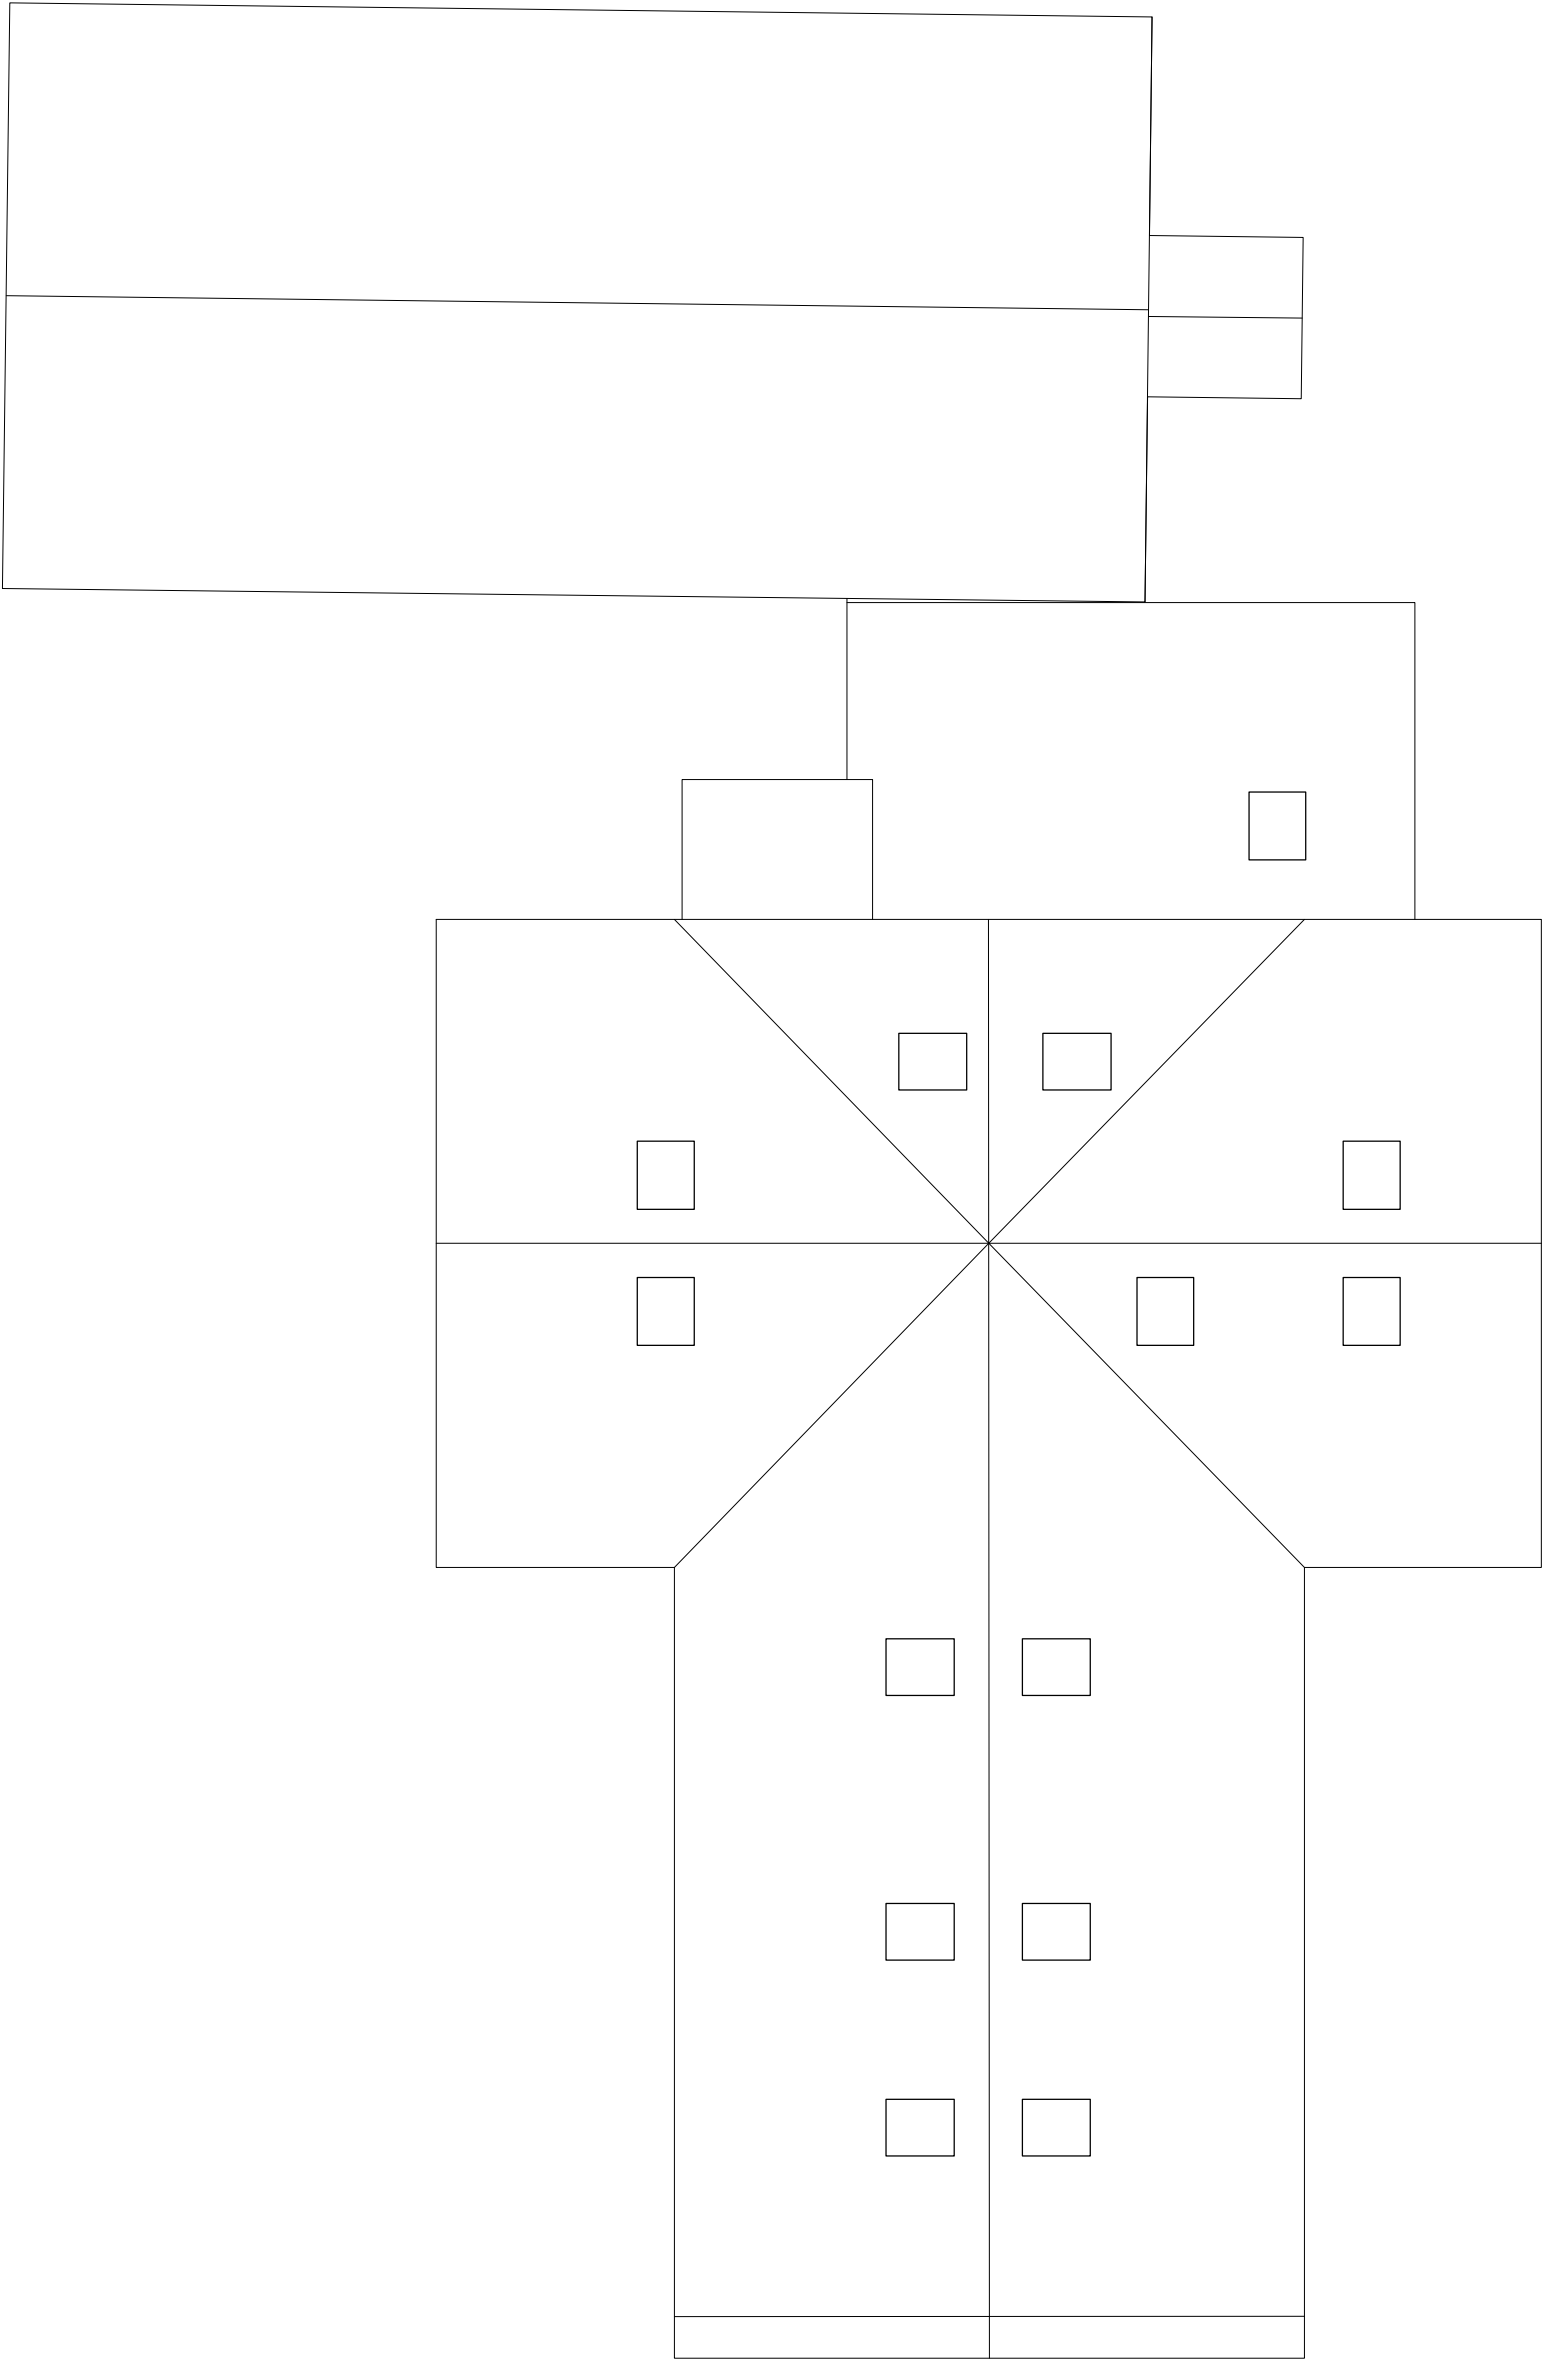

(A S P R O P O S E D)

R o o f P l a n

DRAWING NUMBER: 2342 – AL(47)01.

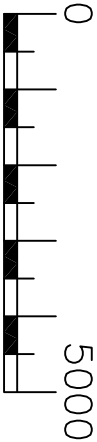

SCALE 1:100

A-3

SHEET:

AS SHOWN

SCALE:

DATE:

JUNE. 23.

MOBILE:

EMAIL:

07505 210952

atriumplanning@icloud.com

PROJECT DESCRIPTION:

PROPOSED CONVERSION OF EXISTING CHAPEL

TO RESIDENTIAL USE AT 39, MARGAN ROAD,

PORT TALBOT, SA13 2BN.

FOR MR KYLE MORGAN.

SHEET TITLE:

AS SHOWN.

REVISIONS :

B. 27/06/23 PLANNING READY KNJ

