


- 1 All dimensions in millimetres unless otherwise stated.
2 Do not scale off drawing. All dimensions to be checked on site.

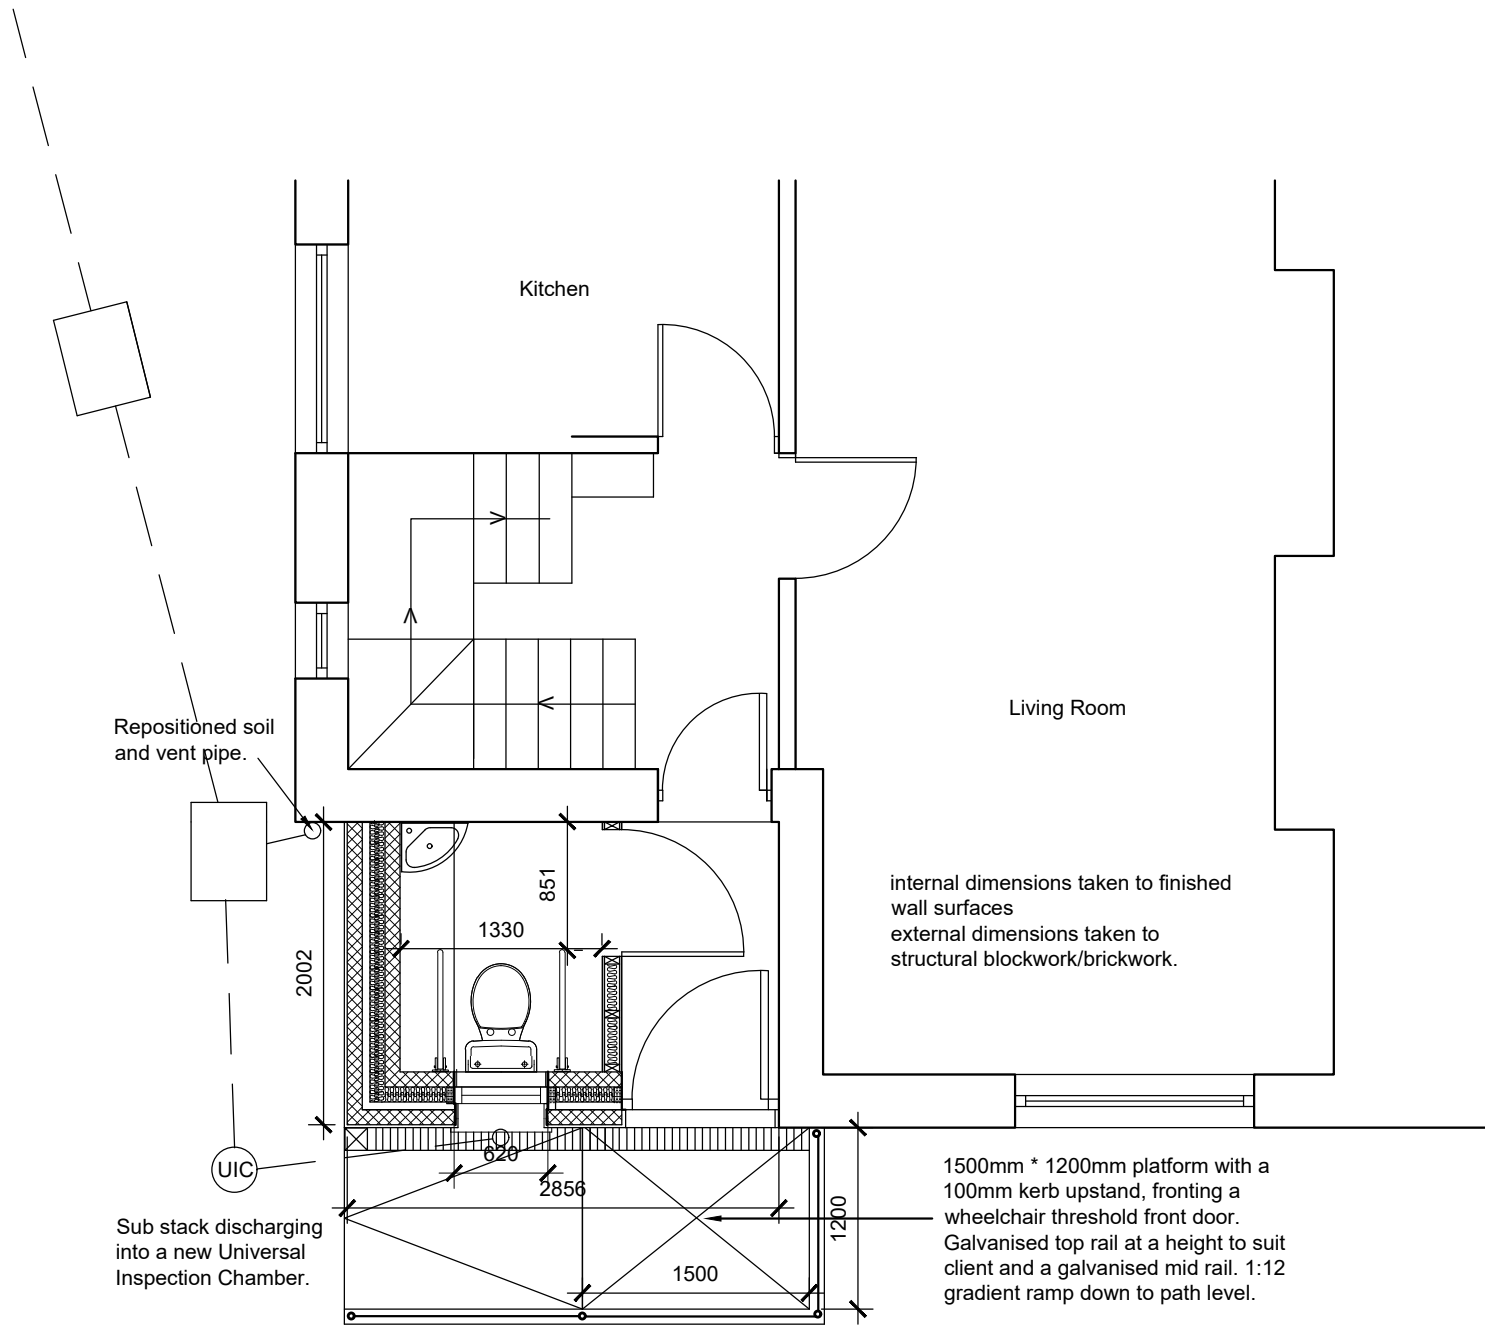

Proposed Plan

Rev	Details	Dr	Date
 Cyngor Castell-nedd Port Talbot Neath Port Talbot Council			
Cyngor Castell-nedd Port Talbot Neath Port Talbot Council Social Services, Health and Housing Housing Renewal and Adaptations Service Civic Centre Neath SA11 3QZ			
Project 32 Hodgson Road Godre r'graig WC compartment Extension Proposed Plan			
Drawn	Sjl	Checked	Approved
Date	Aug 23	Date	Date
Scales	1:50		
Drawing No.		DFG5984/1	