





1 Front Elevation
1 : 50

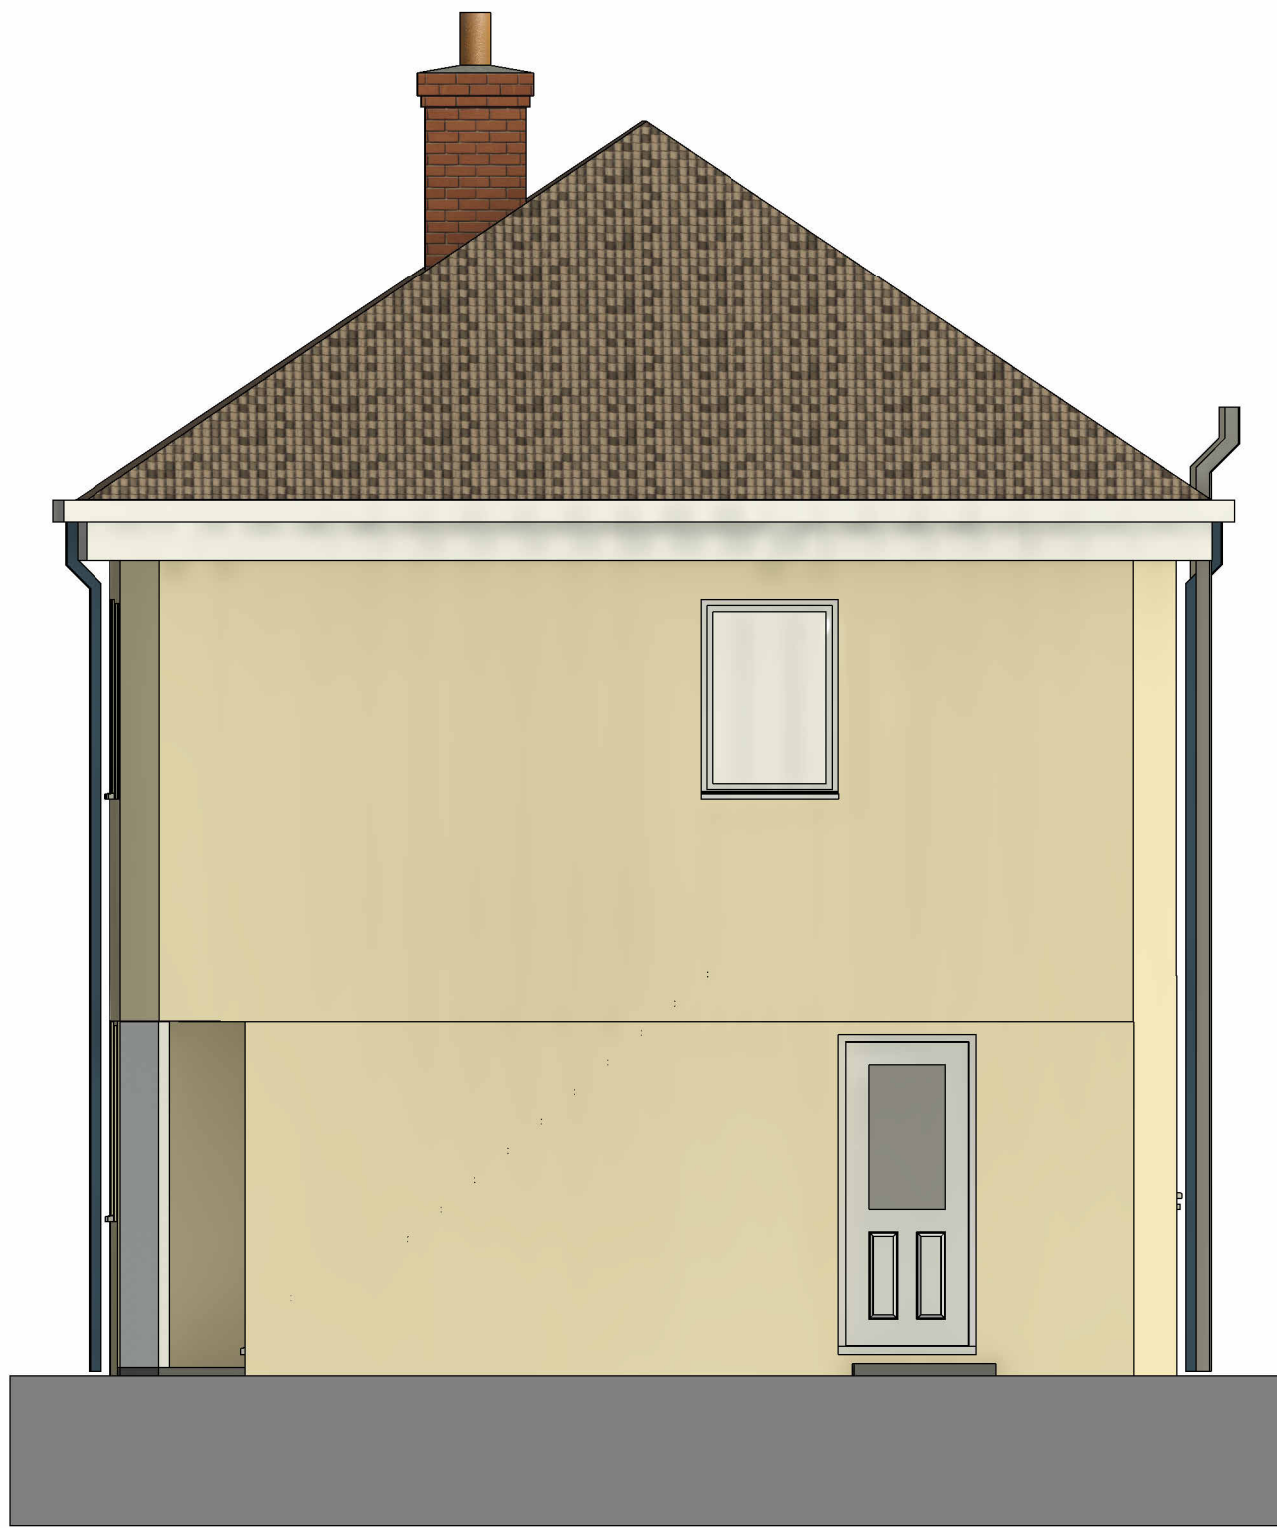

3 Side Elevation 1
1 : 50



2 Rear Elevation
1 : 50

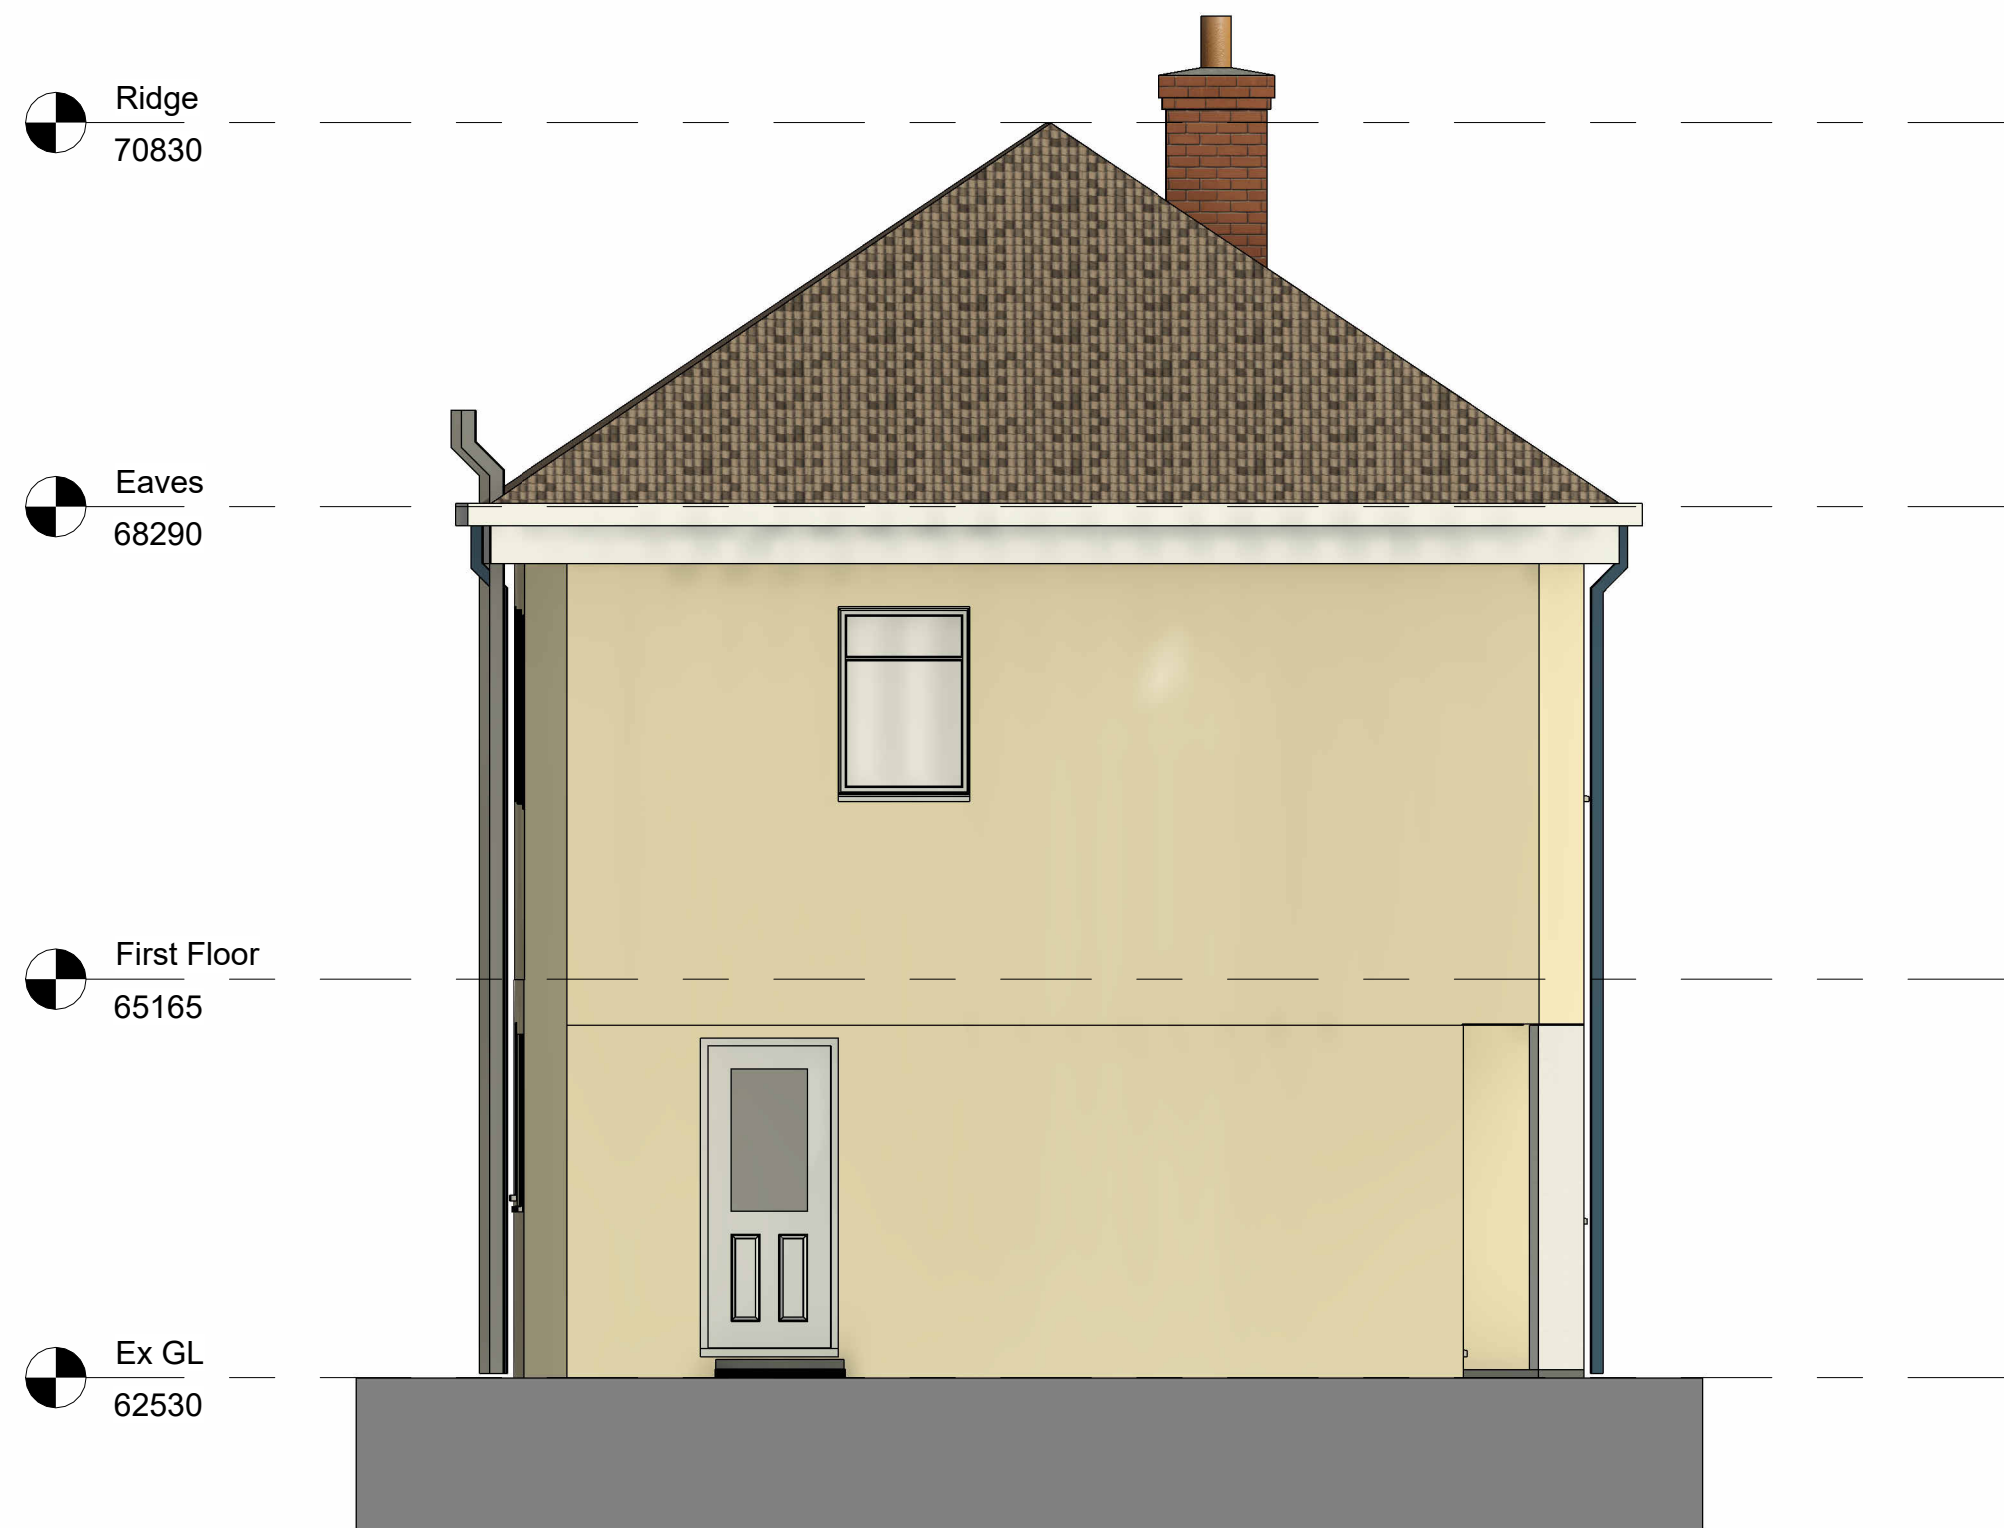

4 Side Elevation 2
1 : 50