





plot 1 approved ref - P2022/0492 decision date - 13/07/2023



plot 2,3,4,5 approved ref - P2020/1006 decision date - 22/04/2022



demolished bryncoed care home approved ref - P2020/1006

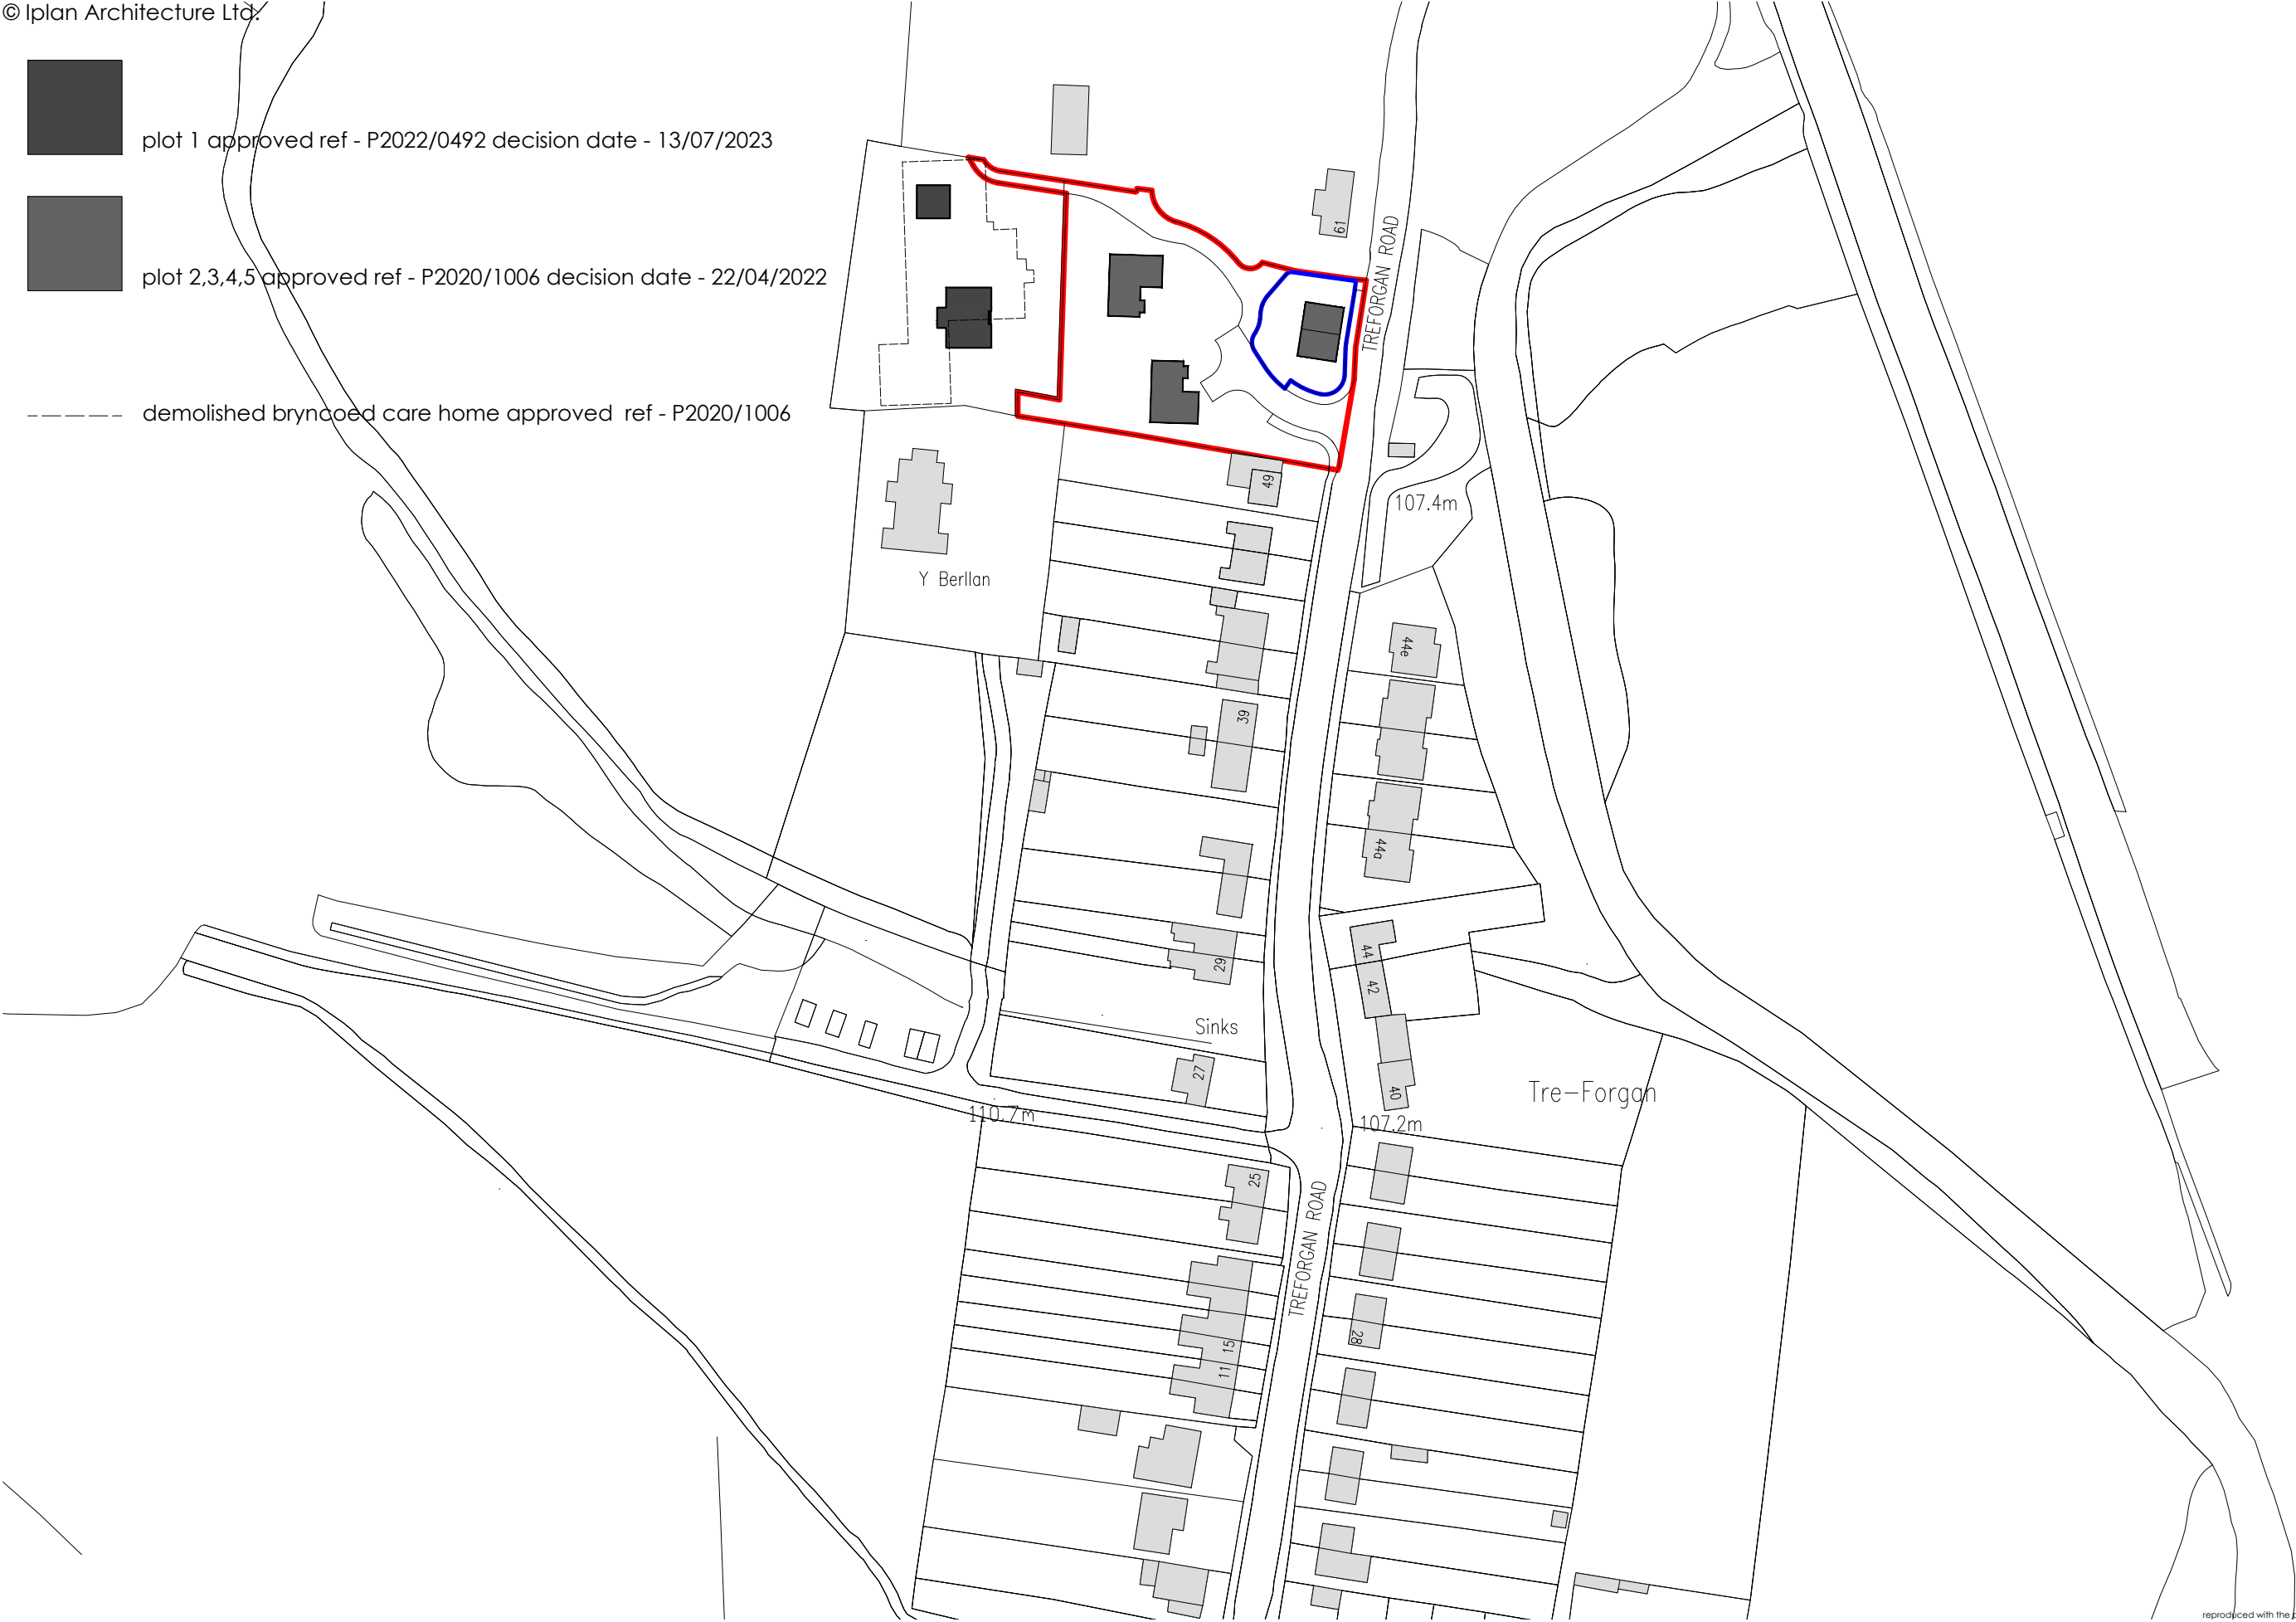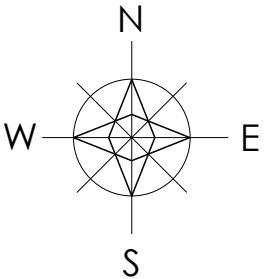

reproduced with the permission of hm crown copyright license number: 100055087



IPLAN ARCHITECTURE



revision	
a	
b	
c	
d	
e	
f	
g	

planning

project	BRYNCOED CARE HOME, TREFORGAN NEATH PORT TALBOT	drawing	LOCATION PLAN	date	OCTOBER 2023
client	CRYNANT PLANT & CONSTRUCTION LTD	drawing no.	23.281.01	scale	1 1250 @ A3
	www.iplanarchitecture.co.uk		hello@iplanarchitecture.co.uk		07765 660189