



1800mm timber fence

100x100mm treated s.w. posts set into mass concrete foundation.

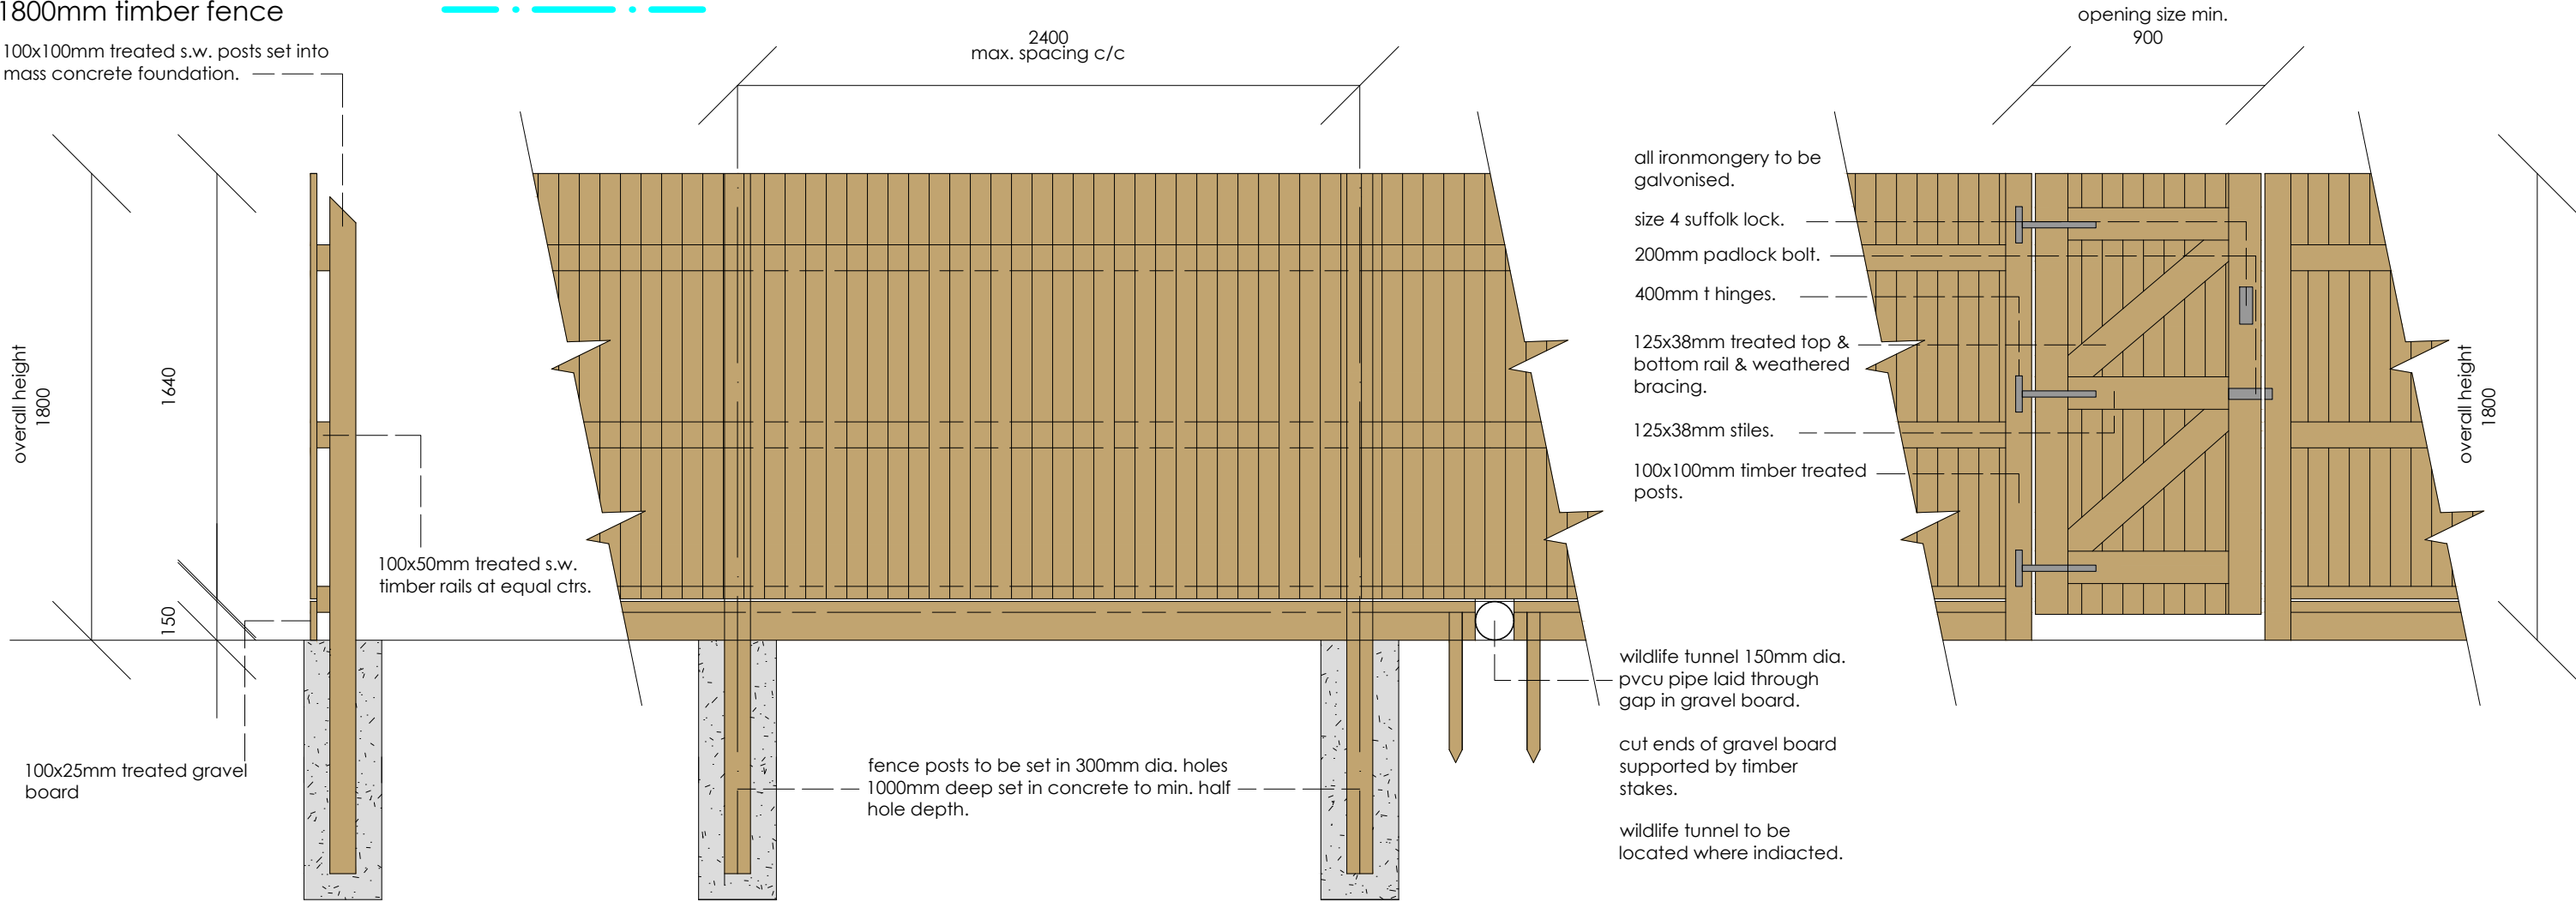

1200mm high timber fence

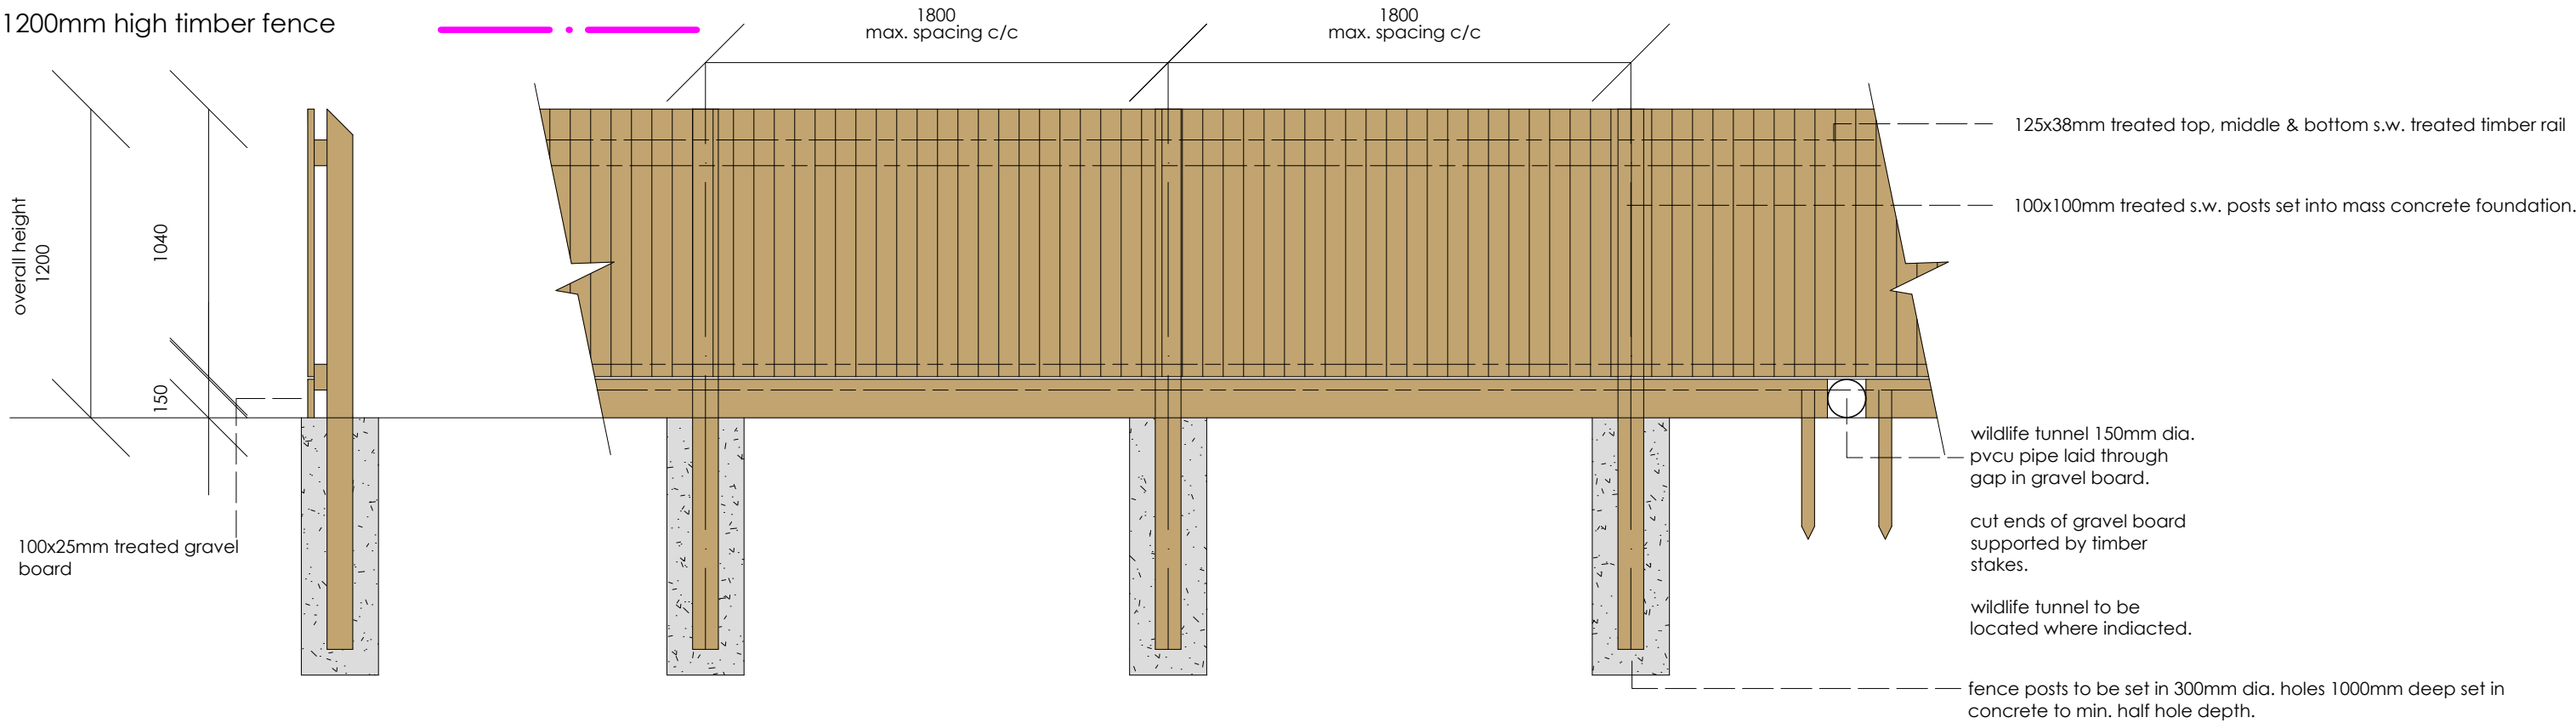

revision	
a	
b	
c	
d	
e	
f	
g	

planning

project	drawing	date
BRYNCOED CARE HOME, TREFORGAN NEATH PORT TALBOT	BOUNDARY FENCES	OCTOBER 2023
client	drawing no.	scale
CRYNANT PLANT & CONSTRUCTION LTD	23.281.11	1 1250 @ A3
www.iplanarchitecture.co.uk	hello@iplanarchitecture.co.uk	07765 660189

