


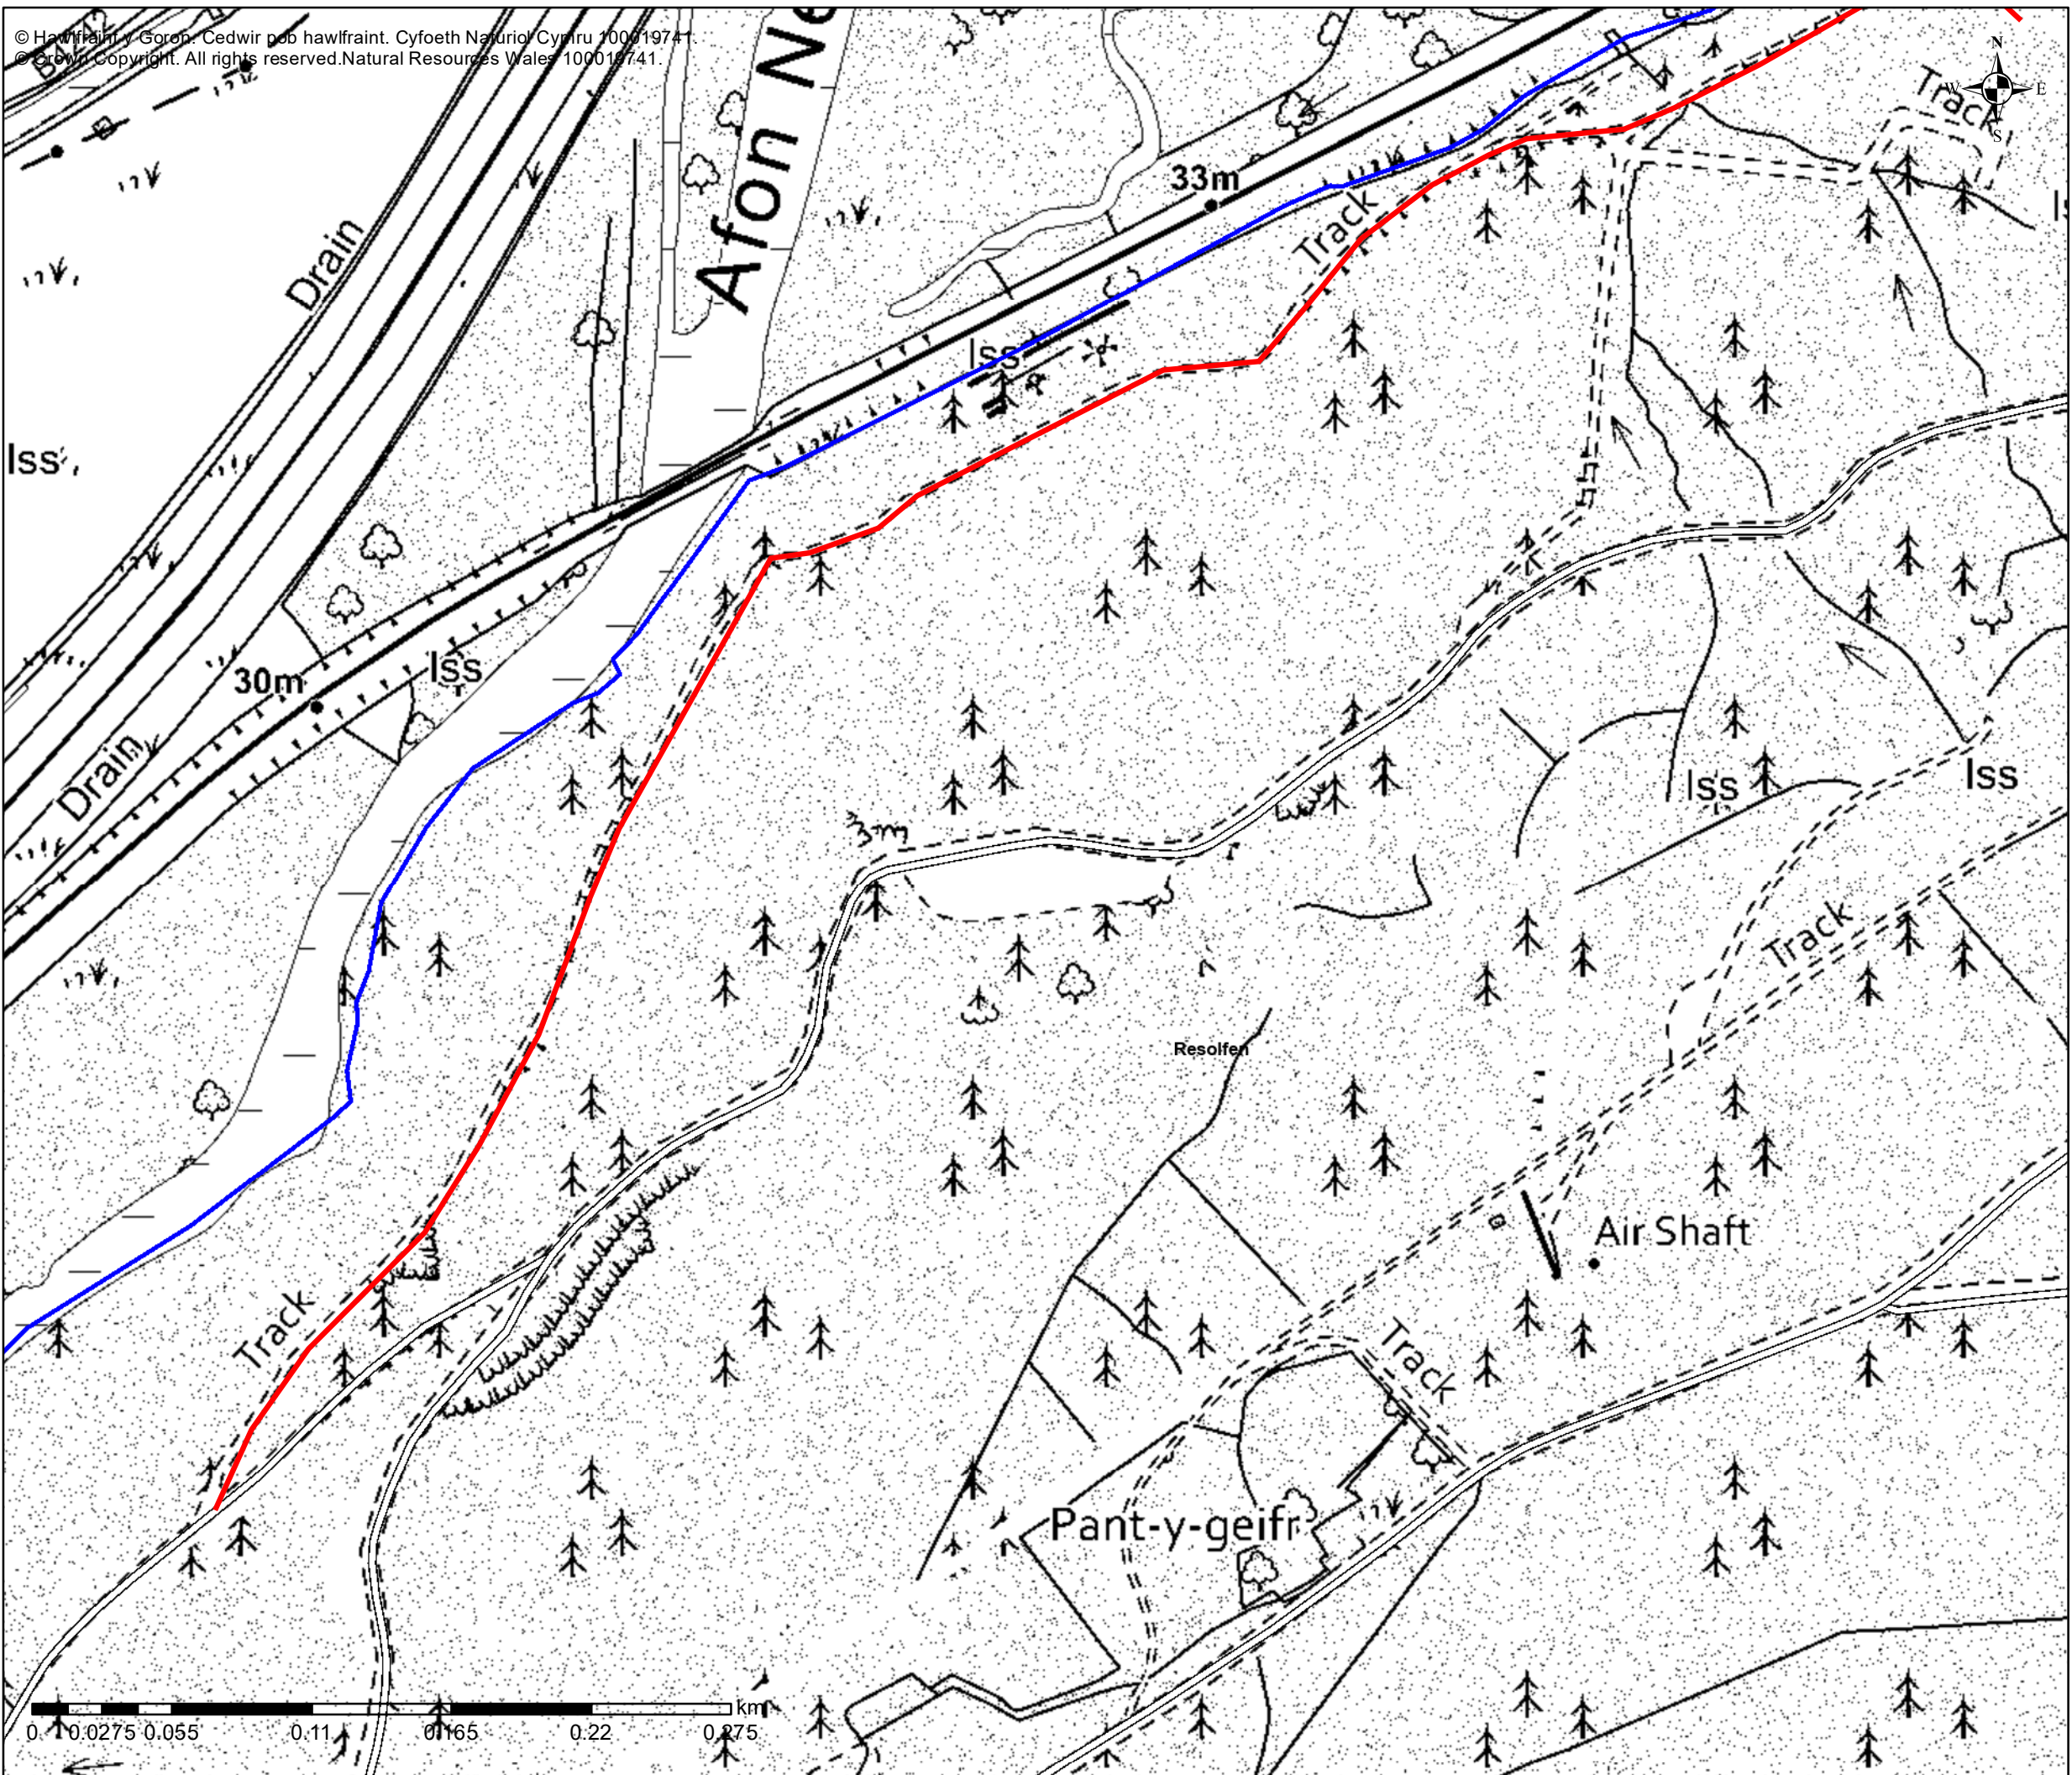

Title: **Site Plan 1**

Date: 19 October 2023

Author: James Brock

Scale @ A3: 1:2,500

Forest Roads

-  Forest Roads
-  Blocks