


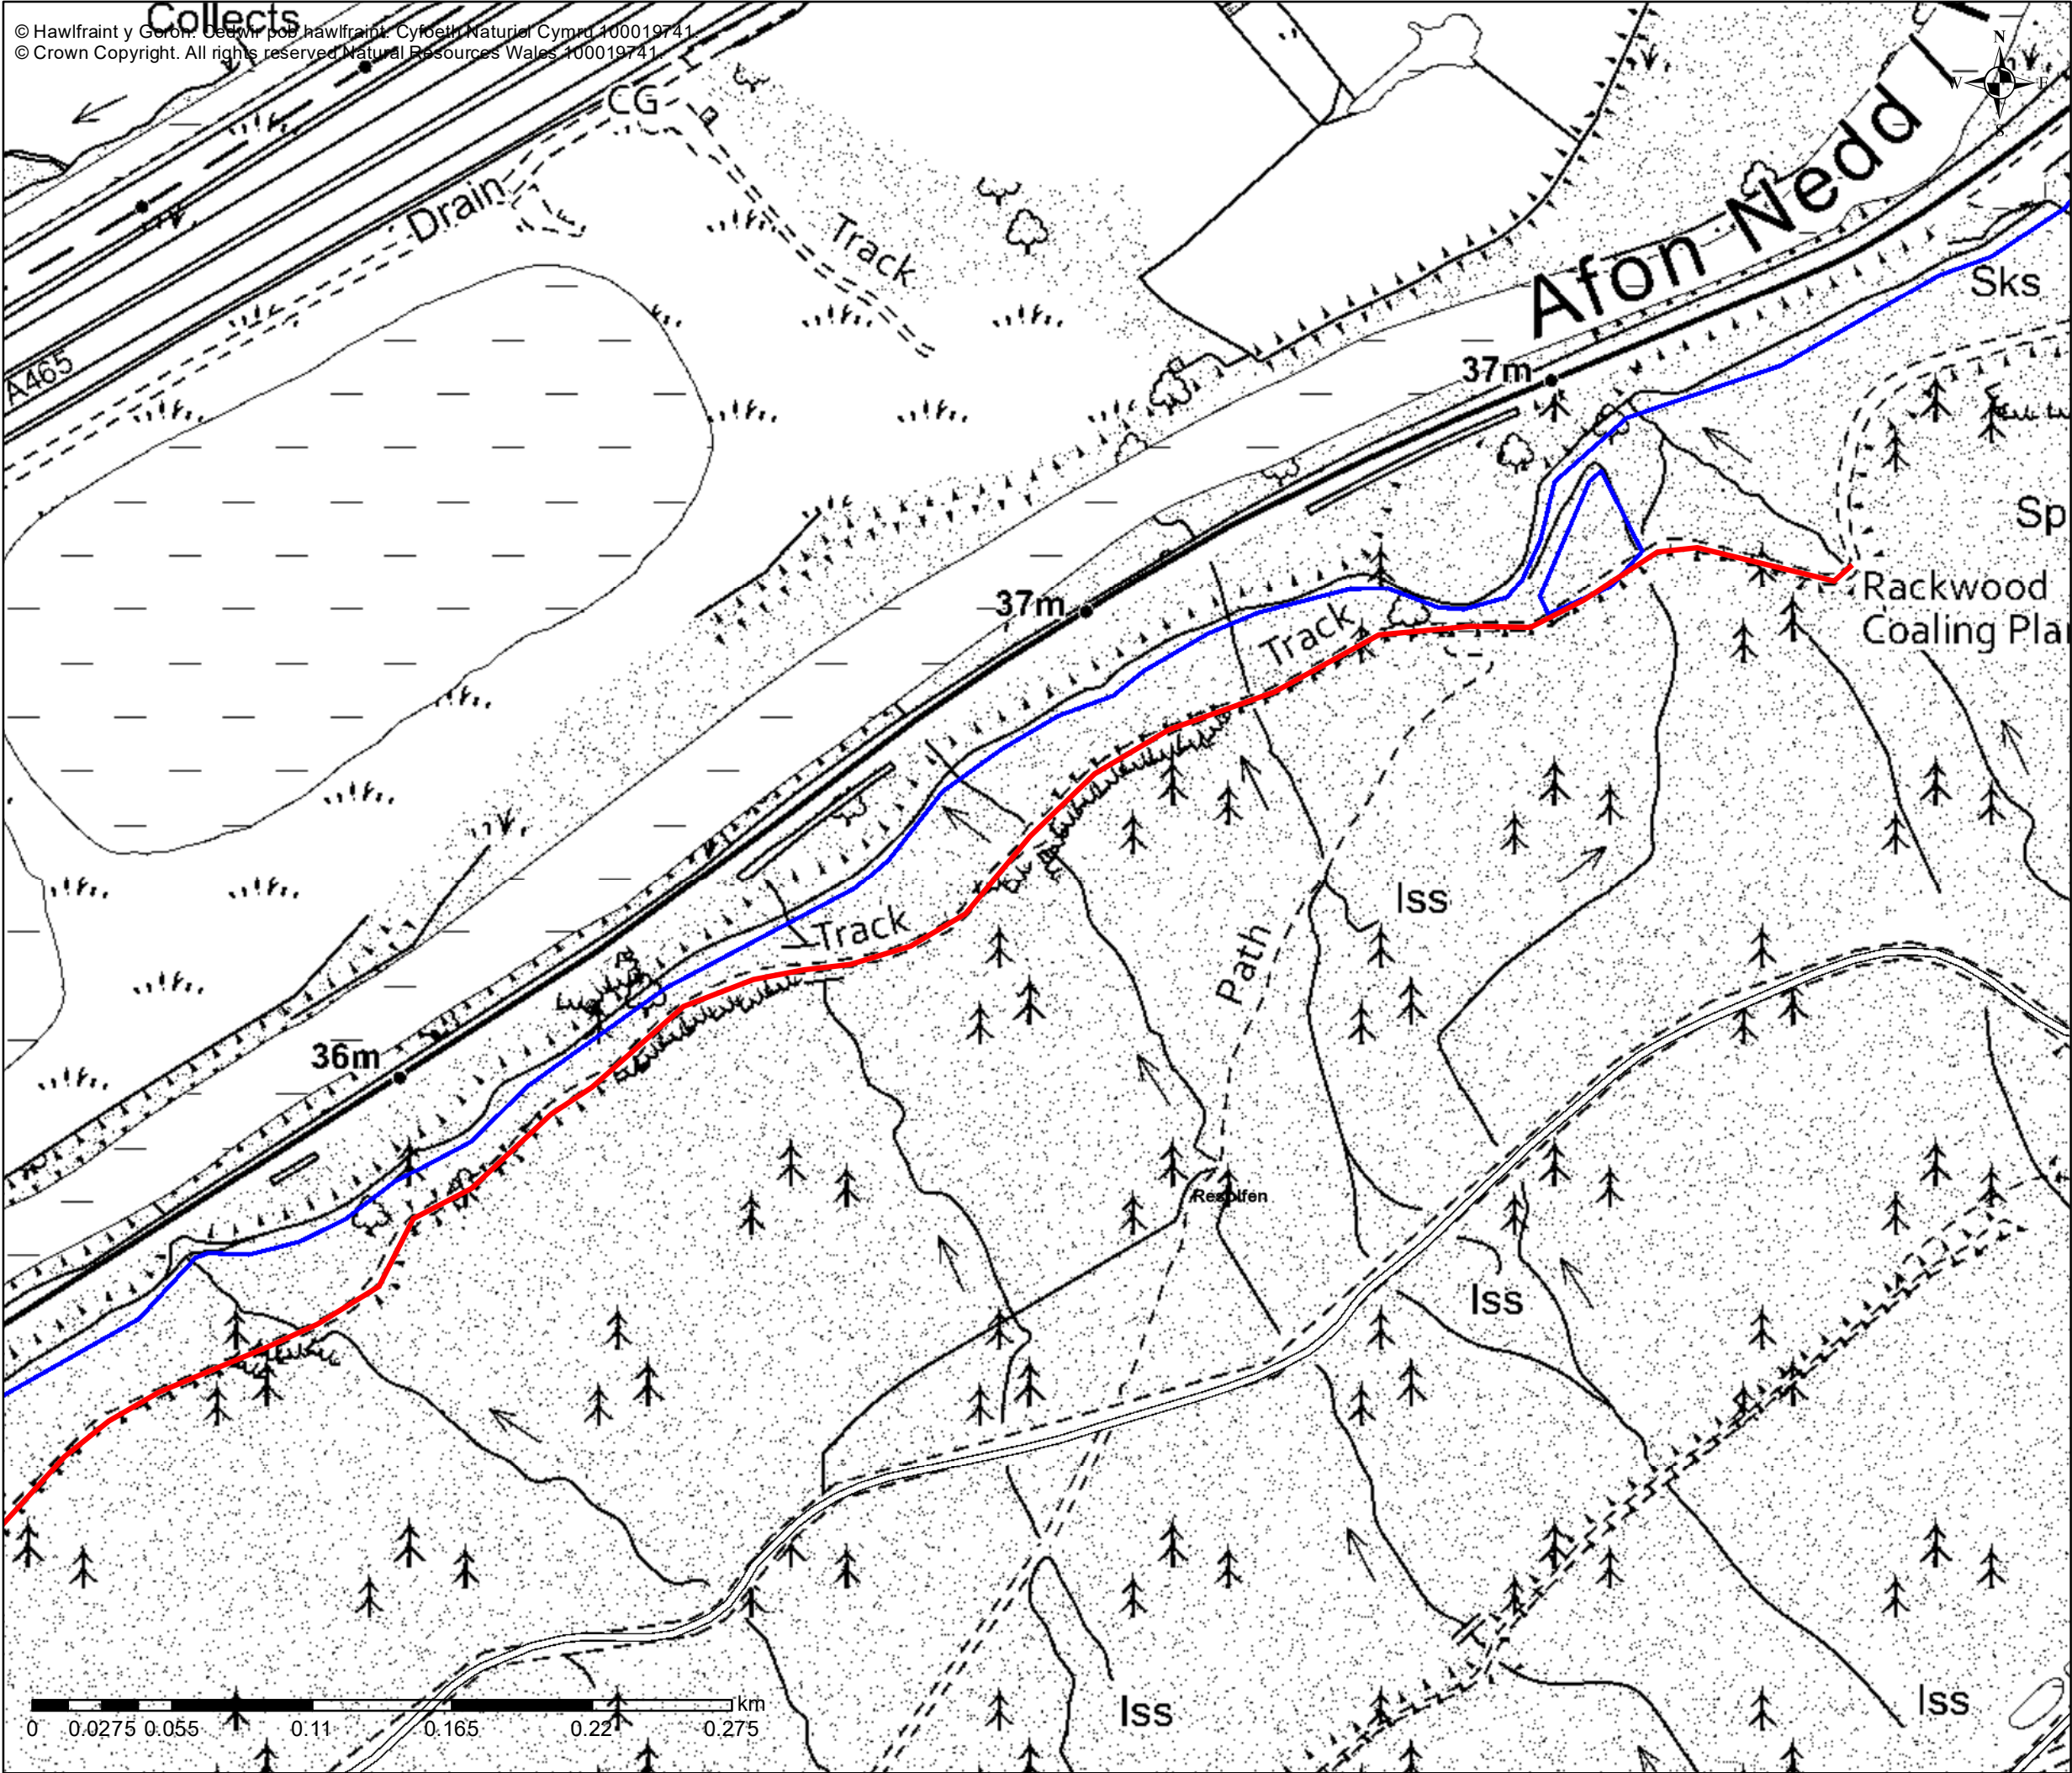

Title: Site Plan 3

Date: 19 October 2023

Author: James Brock

Scale @ A3: 1:2,500

Forest Roads

 Forest Roads

 Blocks