


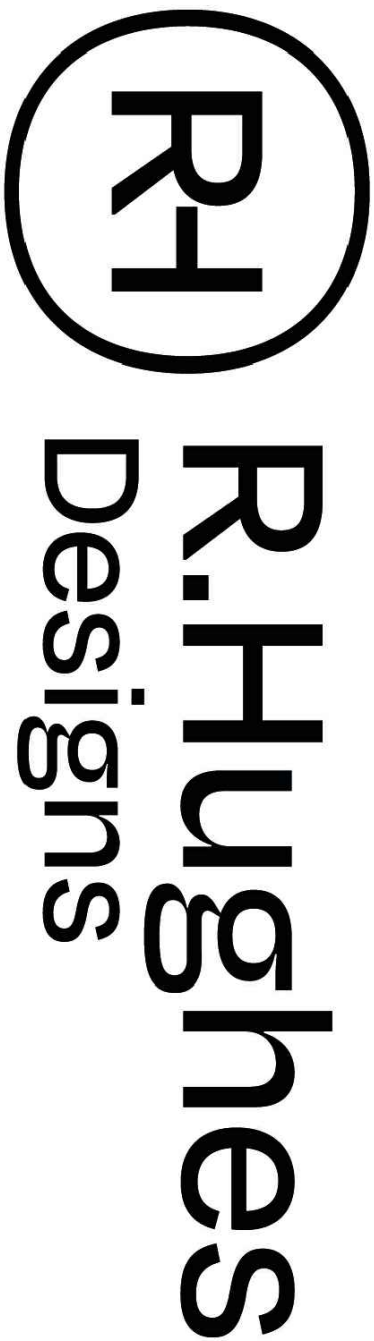

All dimensions to be checked on site. Do not scale this drawing. All discrepancies should be reported to Rhughes Designs. Copyright: 2021 Rhughes Designs. This drawing and its design are copyright of Rhughes Designs. This drawing is not to be used or copied without written consent.

R.Hughes, Platform, Bute St,
Cardiff CF10 5LE
www.Rhughesdesigns.com
Enquiries@rhughesdesigns.com
02922 362706

Client: Craig Gorman
Address: 20 Daphne Road,
Neath SA10 8DP
Date: 31/05/2023
Title: Vehicular visibility splay
Drawn By: PD
Scale: 1:200 @A1

Revisions		
Rev #	Date	Description
01	01/01/22	x

