


 1800mm High privacy screen

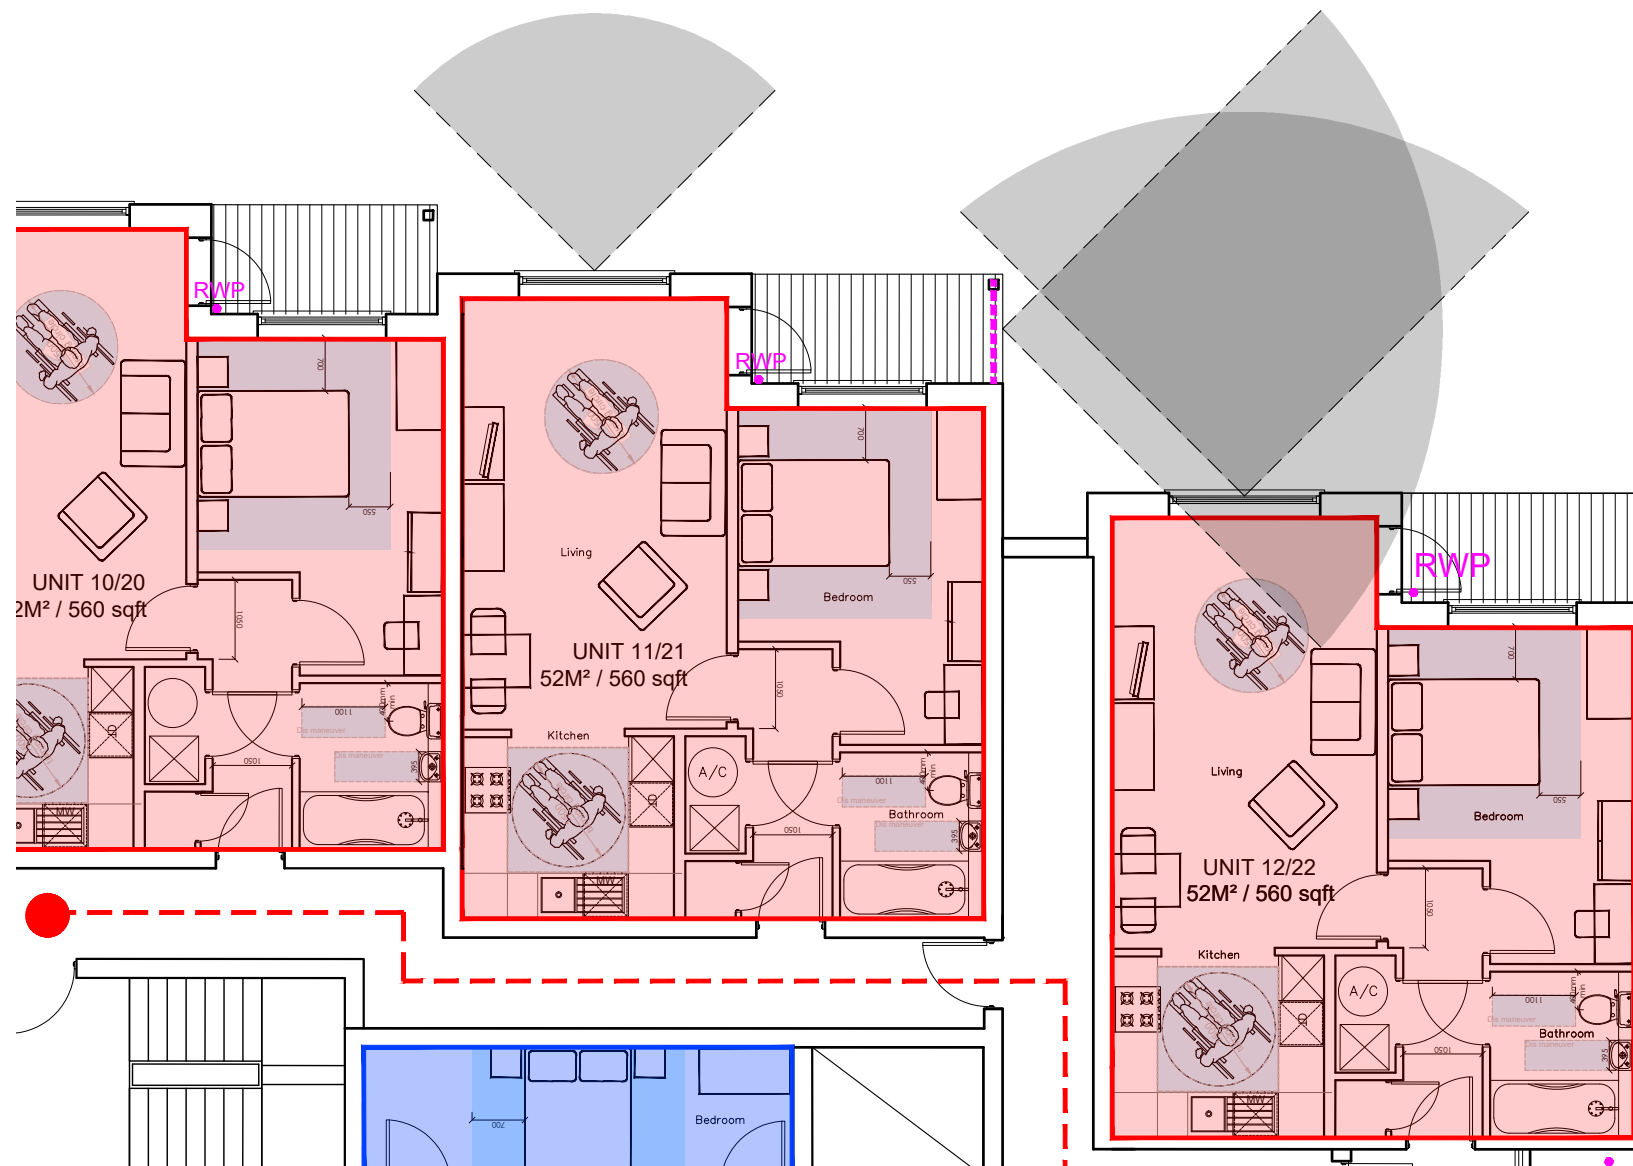

Proposed privacy screen location
(only to flat 11/21/30)
1:100

Residential Development at Neath's Working Men's Club Castell Group	Job No.	22_001
	Dwg No.	Rev.
	AL(10)16	
Title		
Proposed privacy screen location		
Date	Drawn	Scale
18/10/23	***	1:100 @ A3



Architects Town planners
Environmental & Urban design

Unit 1A, Compass Business Park,
Pacific Road, Cardiff. CF24 5HL

www.c-jarchitects.co.uk
tel: 029 20452100