
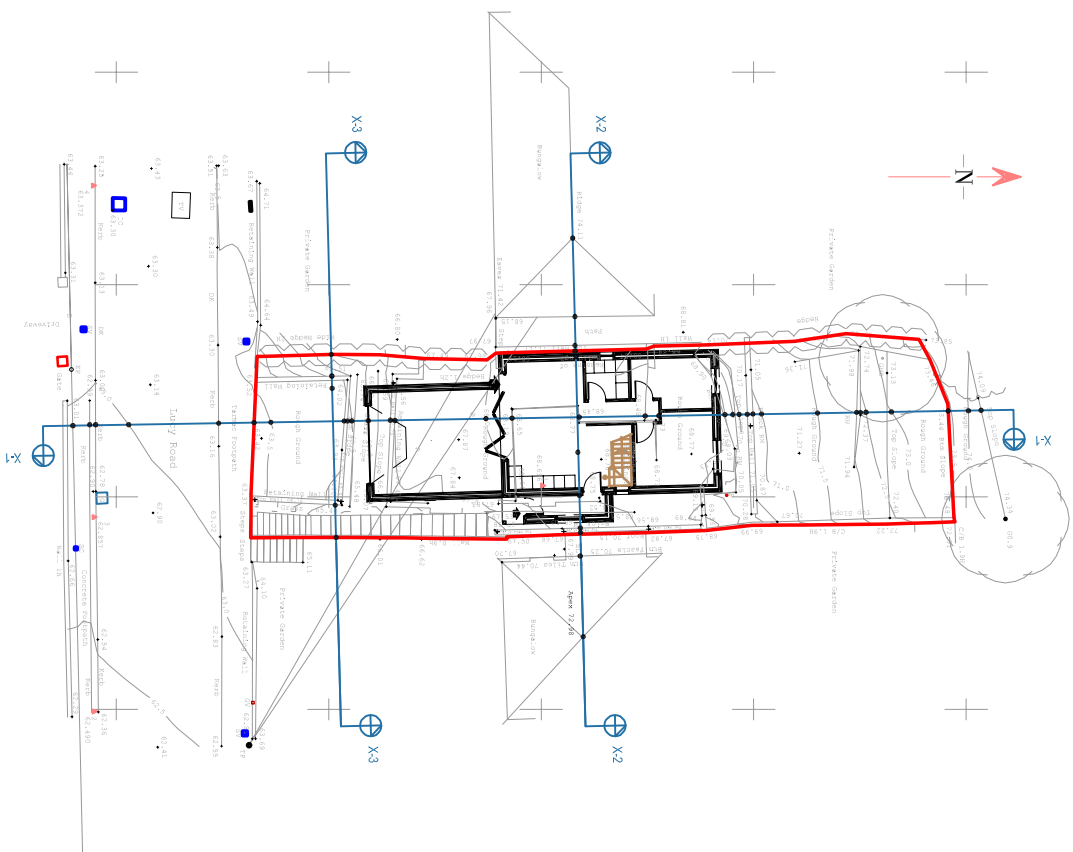
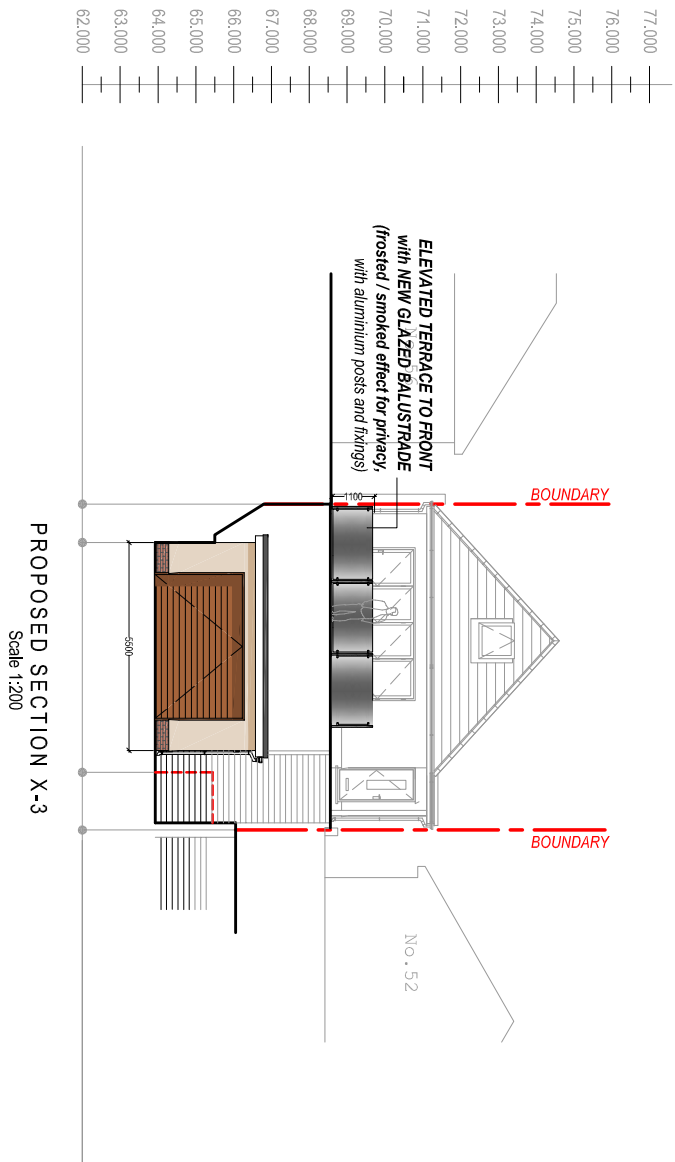
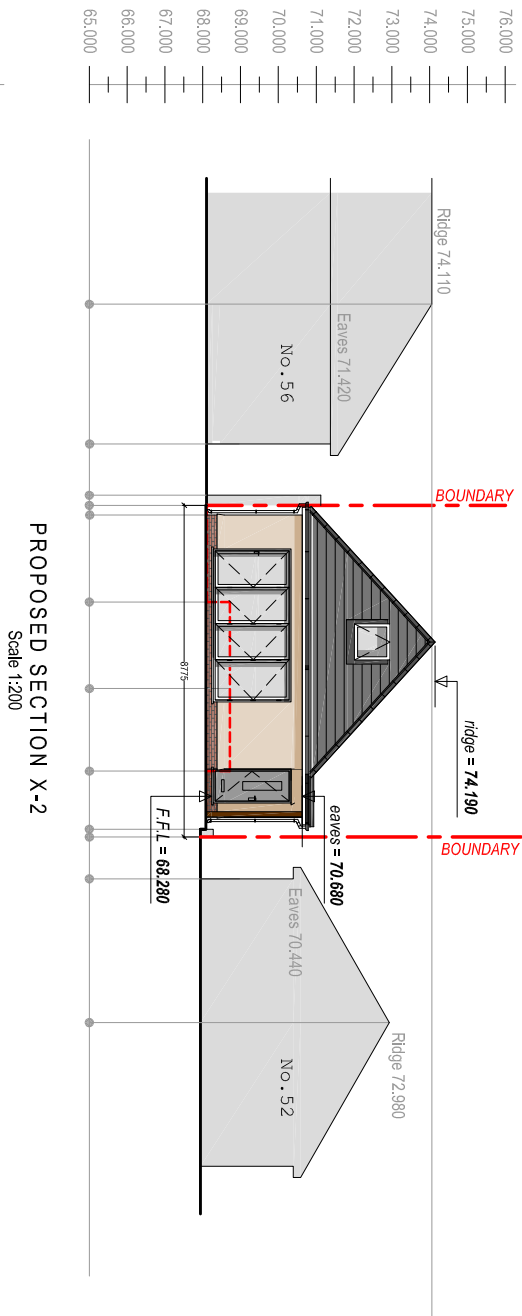


Superseded

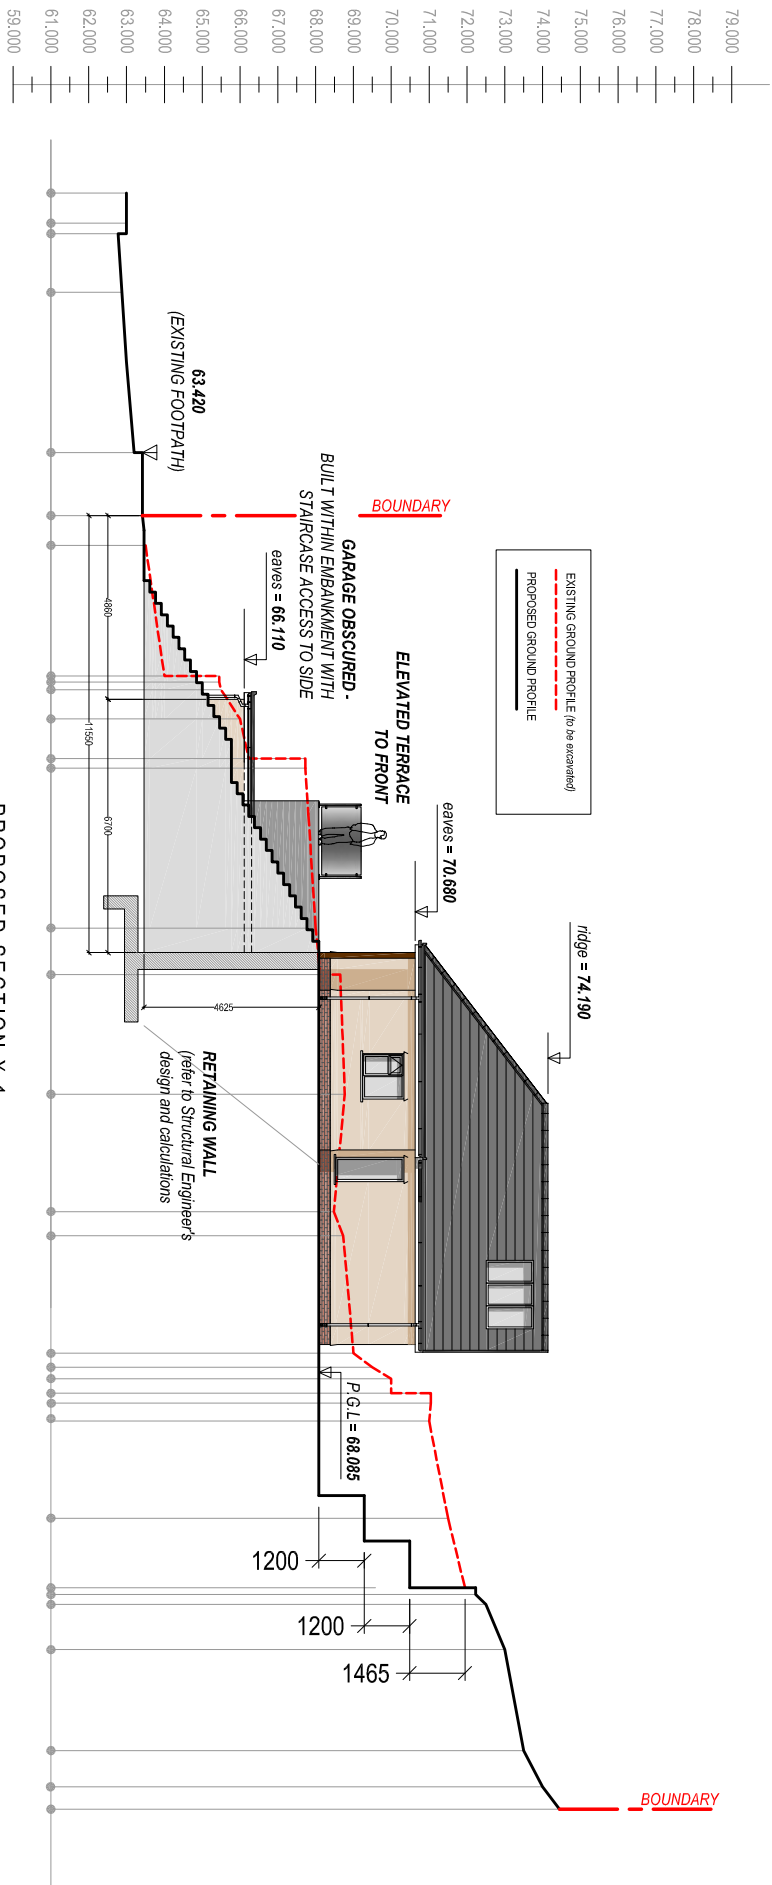

Client:

Mr. Bradley Lewis
54 Lucy Road,
Skewen,
Neath,
SA10 6RR

Project Title:

PROPOSED
DETACHED BUNGALOW
AND GARAGE

General Notes:
1. Do not scale from this drawing. Take figure dimensions only.
2. Dimensions are in millimetres unless otherwise stated.

Drawing Issue:

PLANNING

Drawing Title:	EXISTING & PROPOSED SITE SECTIONS		
Drawing No:	CPI-002	Revision:	B
Date:	06-06-2023	Revised:	20-10-2023
Scale(s):	1:200	Paper Size:	A3



Cwm Planning & Design Ltd.
(architectural and Draughting Services)