


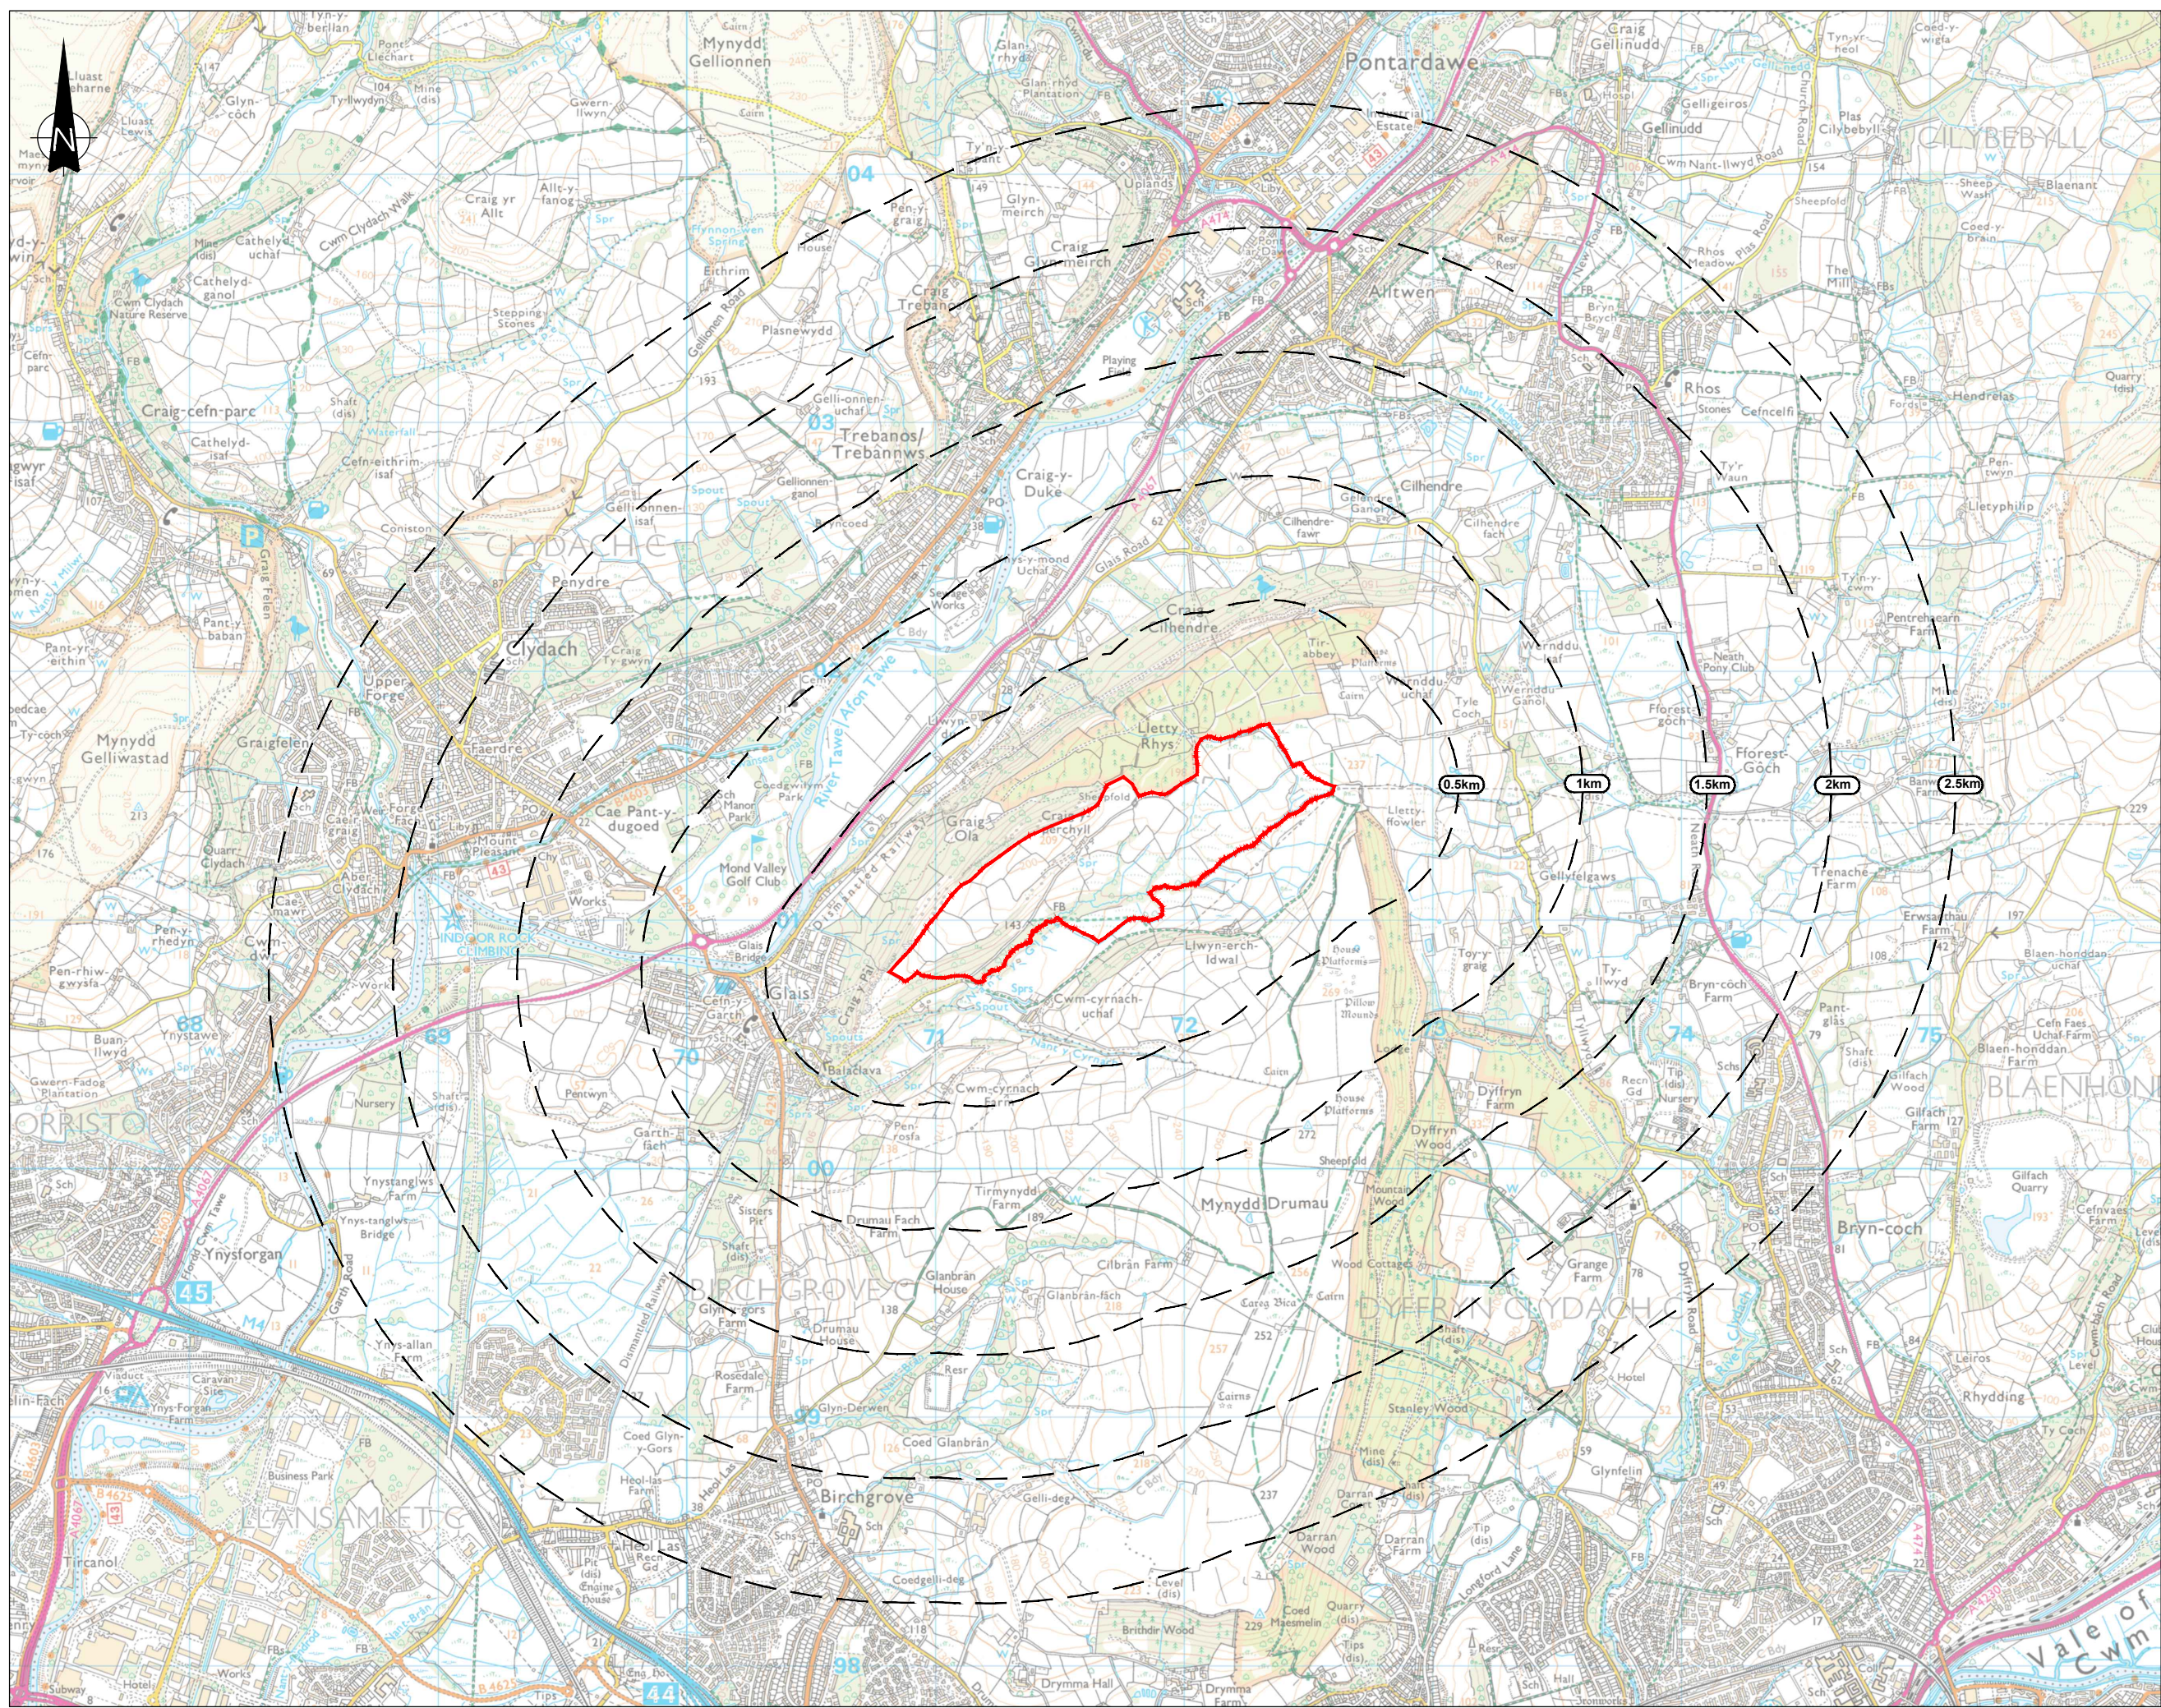

THIS INFORMATION IS CONFIDENTIAL AND THE PROPERTY OF SIRIUS. IT IS RELEASED ON CONDITION THAT NONE OF THE INFORMATION SHALL BE DISCLOSED TO ANY THIRD PARTY OR REPRODUCED IN WHOLE OR PART WITHOUT THE PRIOR CONSENT IN WRITING OF SIRIUS.

KEY

— SITE BOUNDARY

REV	DESCRIPTION	DATE	BY

CYP SOLAR LTD



4245 Park Approach, Thorpe Park, Leeds. LS15 9GB. 0113 264 9960

JOB TITLE

CYP SOLAR FARM

DRAWING TITLE

SITE LOCATION PLAN AND STUDY AREA
Figure 1

DRAWN	DATE	APPROVED	DATE
A.S	7/12/2022	J.C	7/12/2022

SCALE	SHEET	DRAWING NUMBER	REVISION
1:12500	g 1	WN1001 08 01	a