

NOTES:

All dimensions must be checked on site and not scaled from this drawing.

This plan has been prepared for Planning and /or Building Regulation purposes only.

Some forms of building works may require action by the owner under the Party Wall Act 1996. The adjoining owners are to be informed of the proposals at least one month before commencement of works and their written approvals obtained.

| Date          | Revisions                             |
|---------------|---------------------------------------|
| 8. 4.10.2023  | Notes added re further APT to be made |
| A. 27.07.2023 | Further scenarios added               |
| © copyright   |                                       |

D. Vivian Jones AssocRICS  
Building Design Services

114, Brecon Road,  
HIRWAUN,  
Rhondda Cynon Taff,  
CF44 9NS

Tel. 01685 812069  
Mobile 07702 380869  
Email: vivjonesdesign@yahoo.co.uk



Client  
Mr. Simon Llewellyn

Job Title

Retention of Works  
with Changes and  
Completion of Scheme



Drawing Title  
41, Pontneathvaughn Road,  
Glynneath,  
NEATH.  
SA11 5NS.

Scale 1:50 1:100 1:250 1:1250


Date 11. 07. 2023 Drawn by

Drw. No. 2916 R 02 Rev.


Existing Section 1:50m

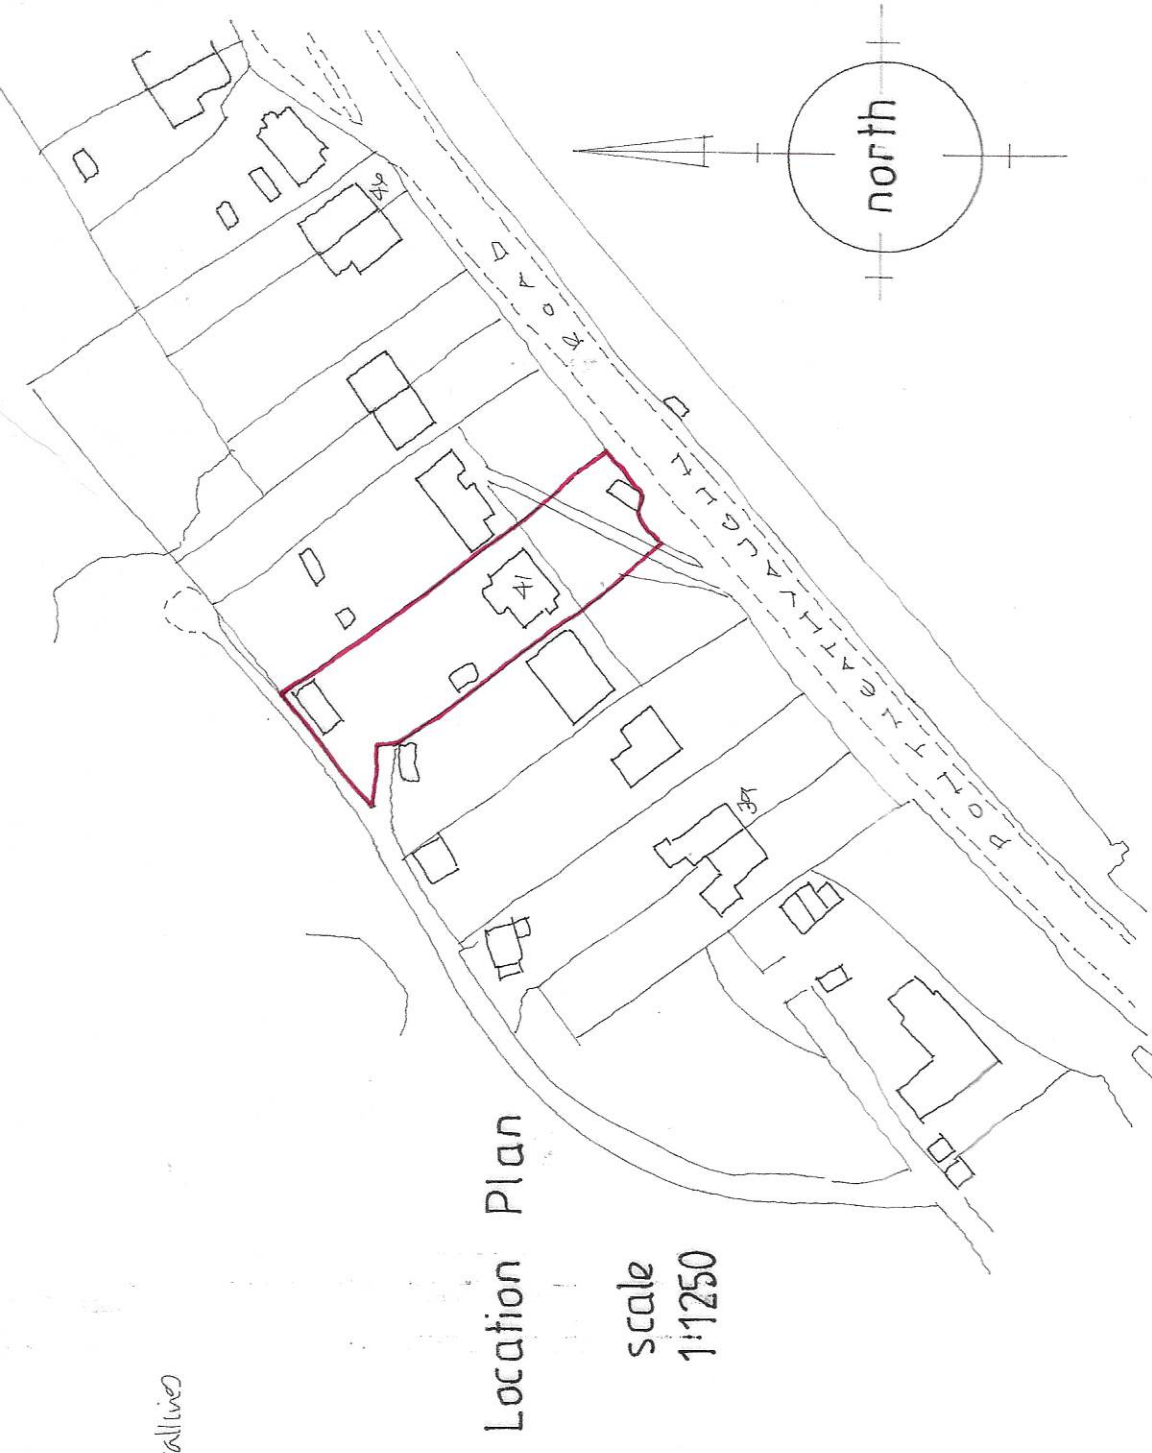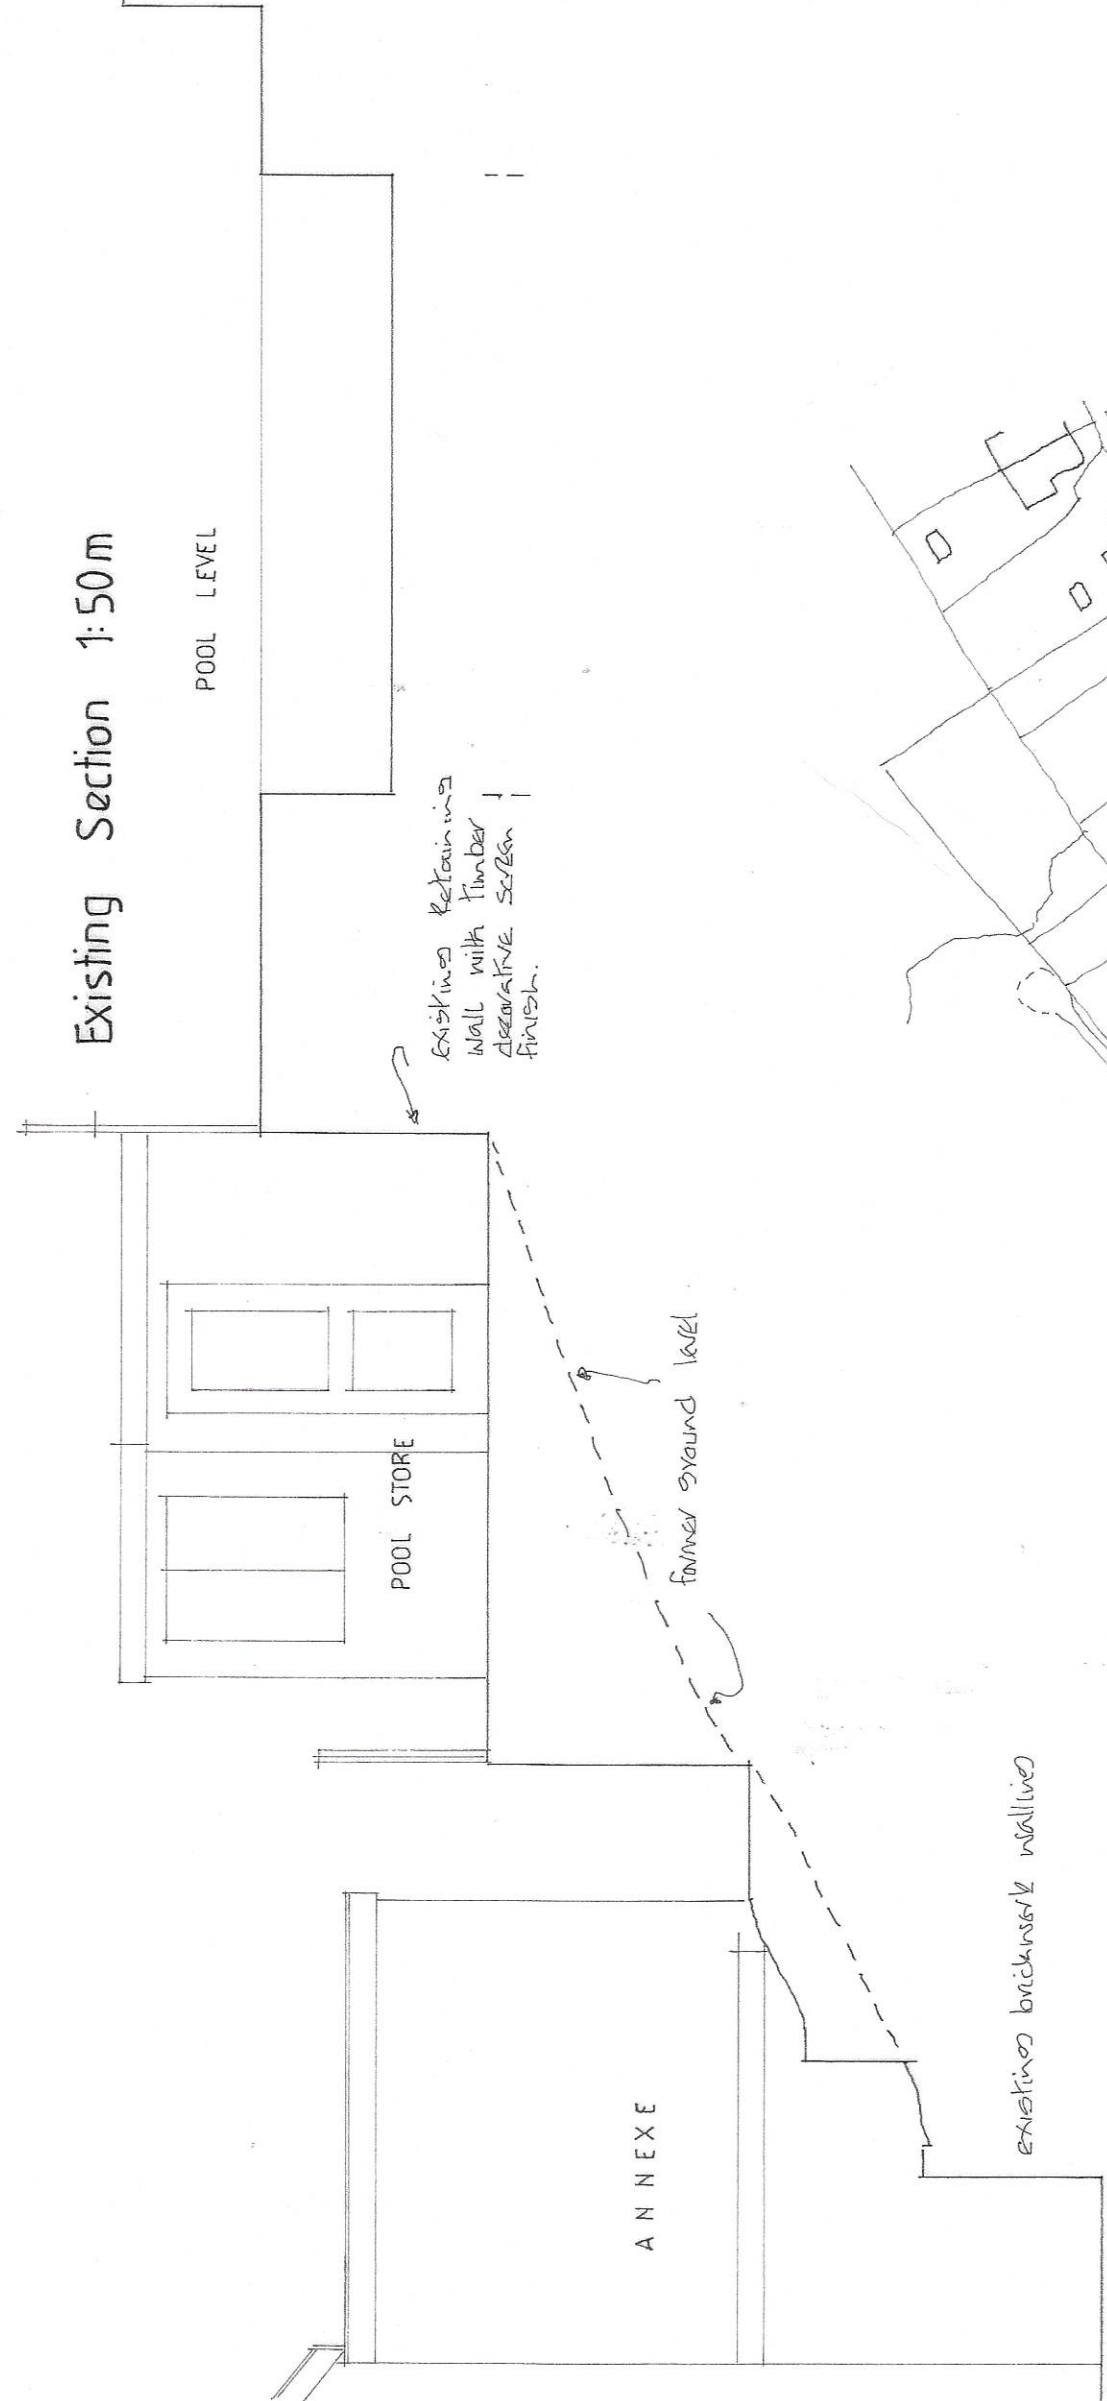


Existing Elevation 1:100 m

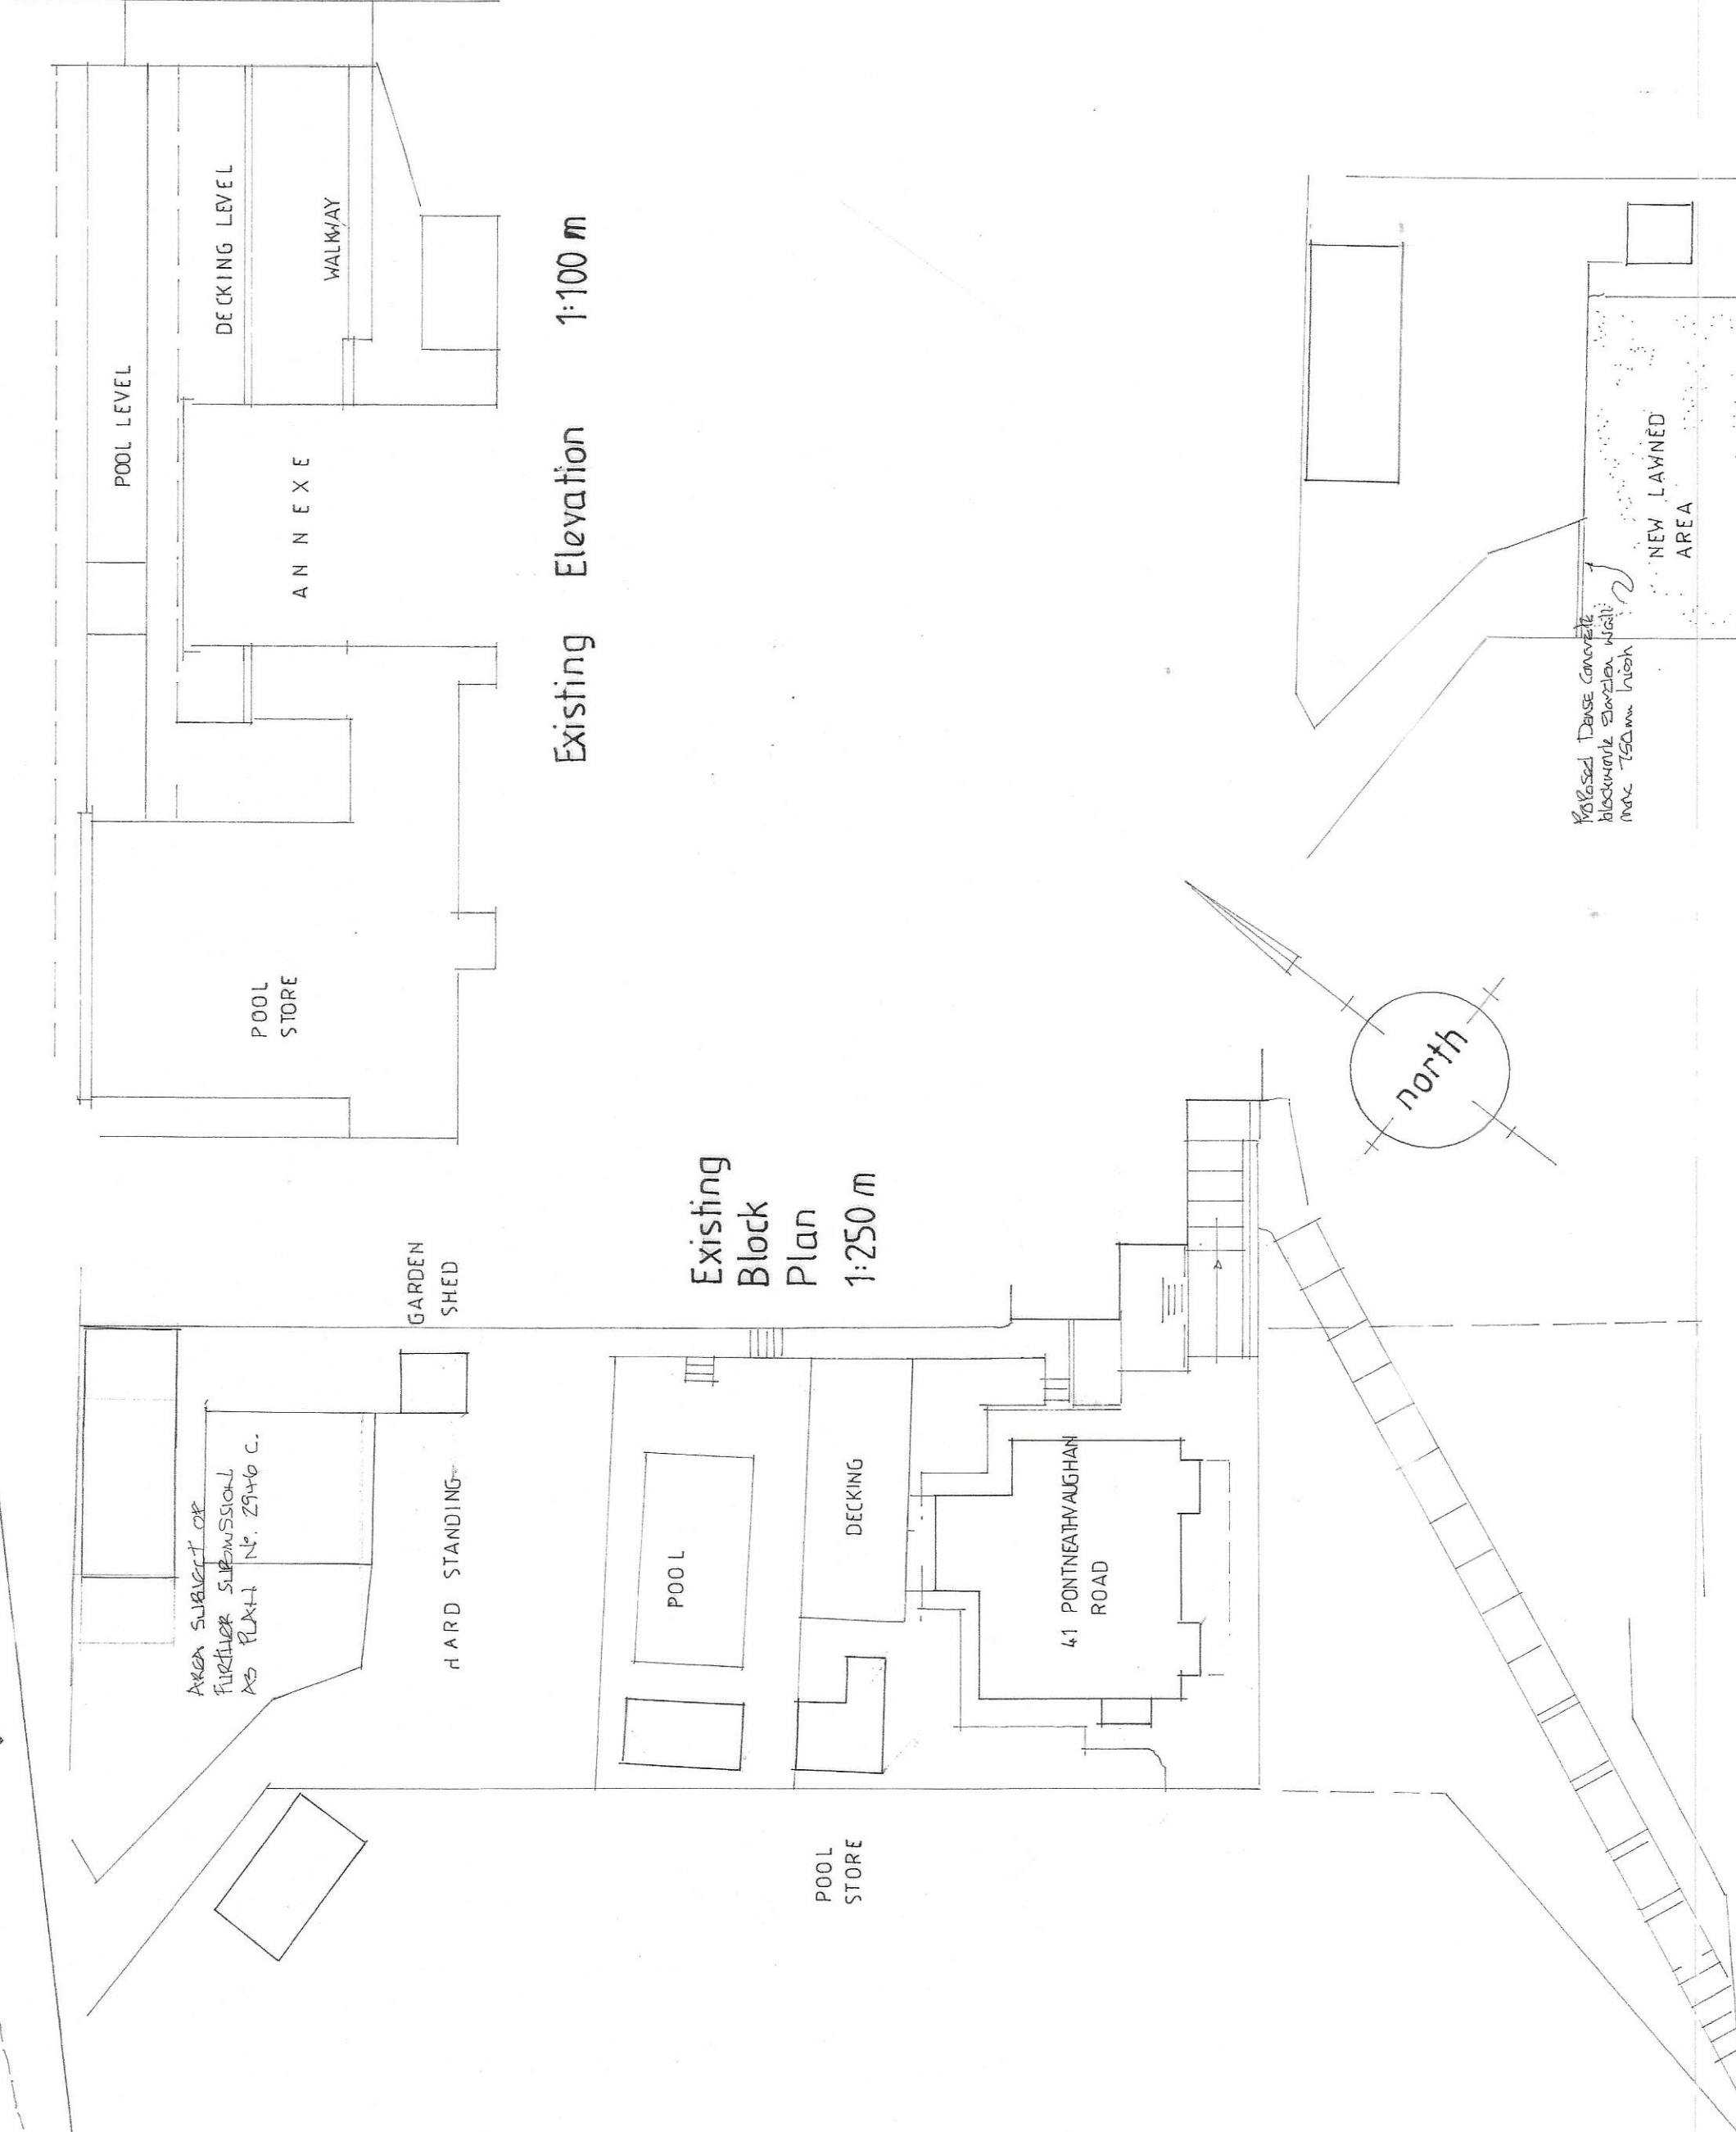


Existing Block Plan 1:250 m

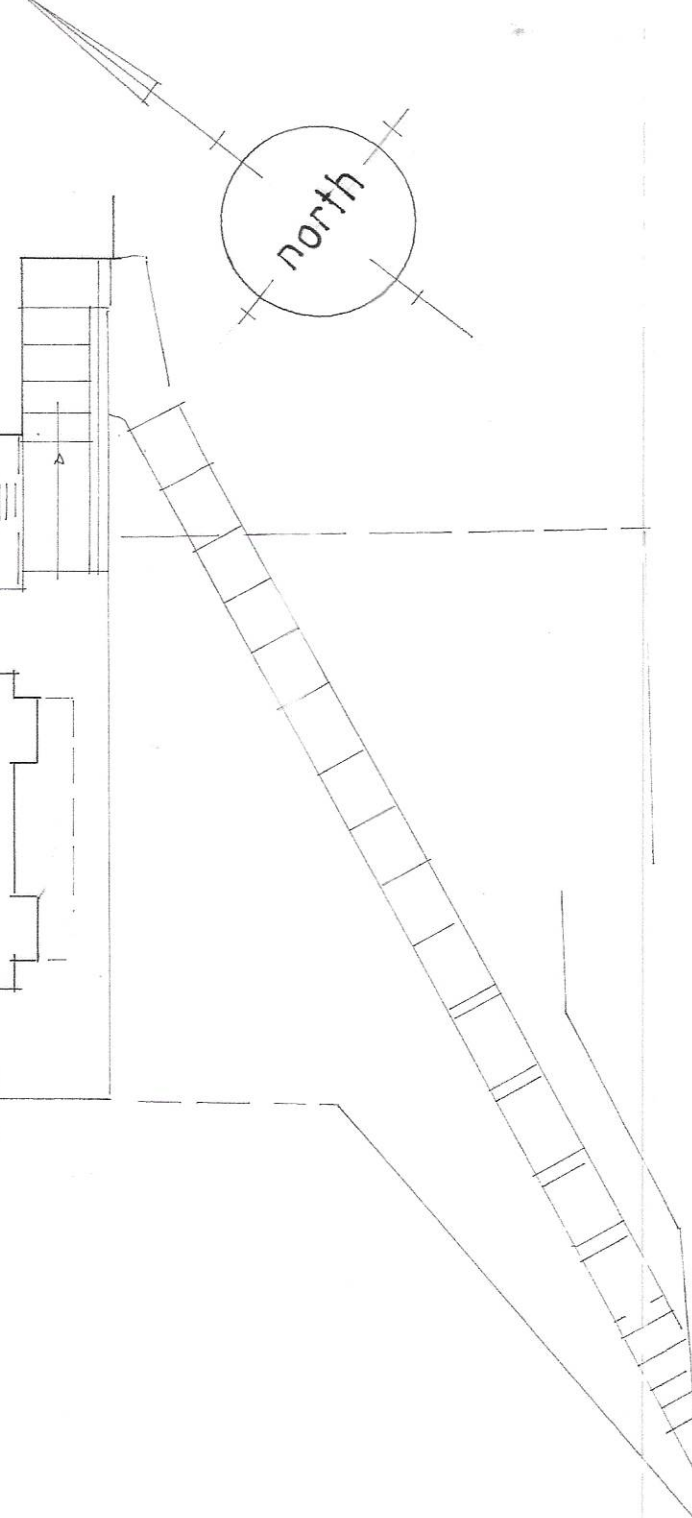

Proposed Section Through 1:50 m

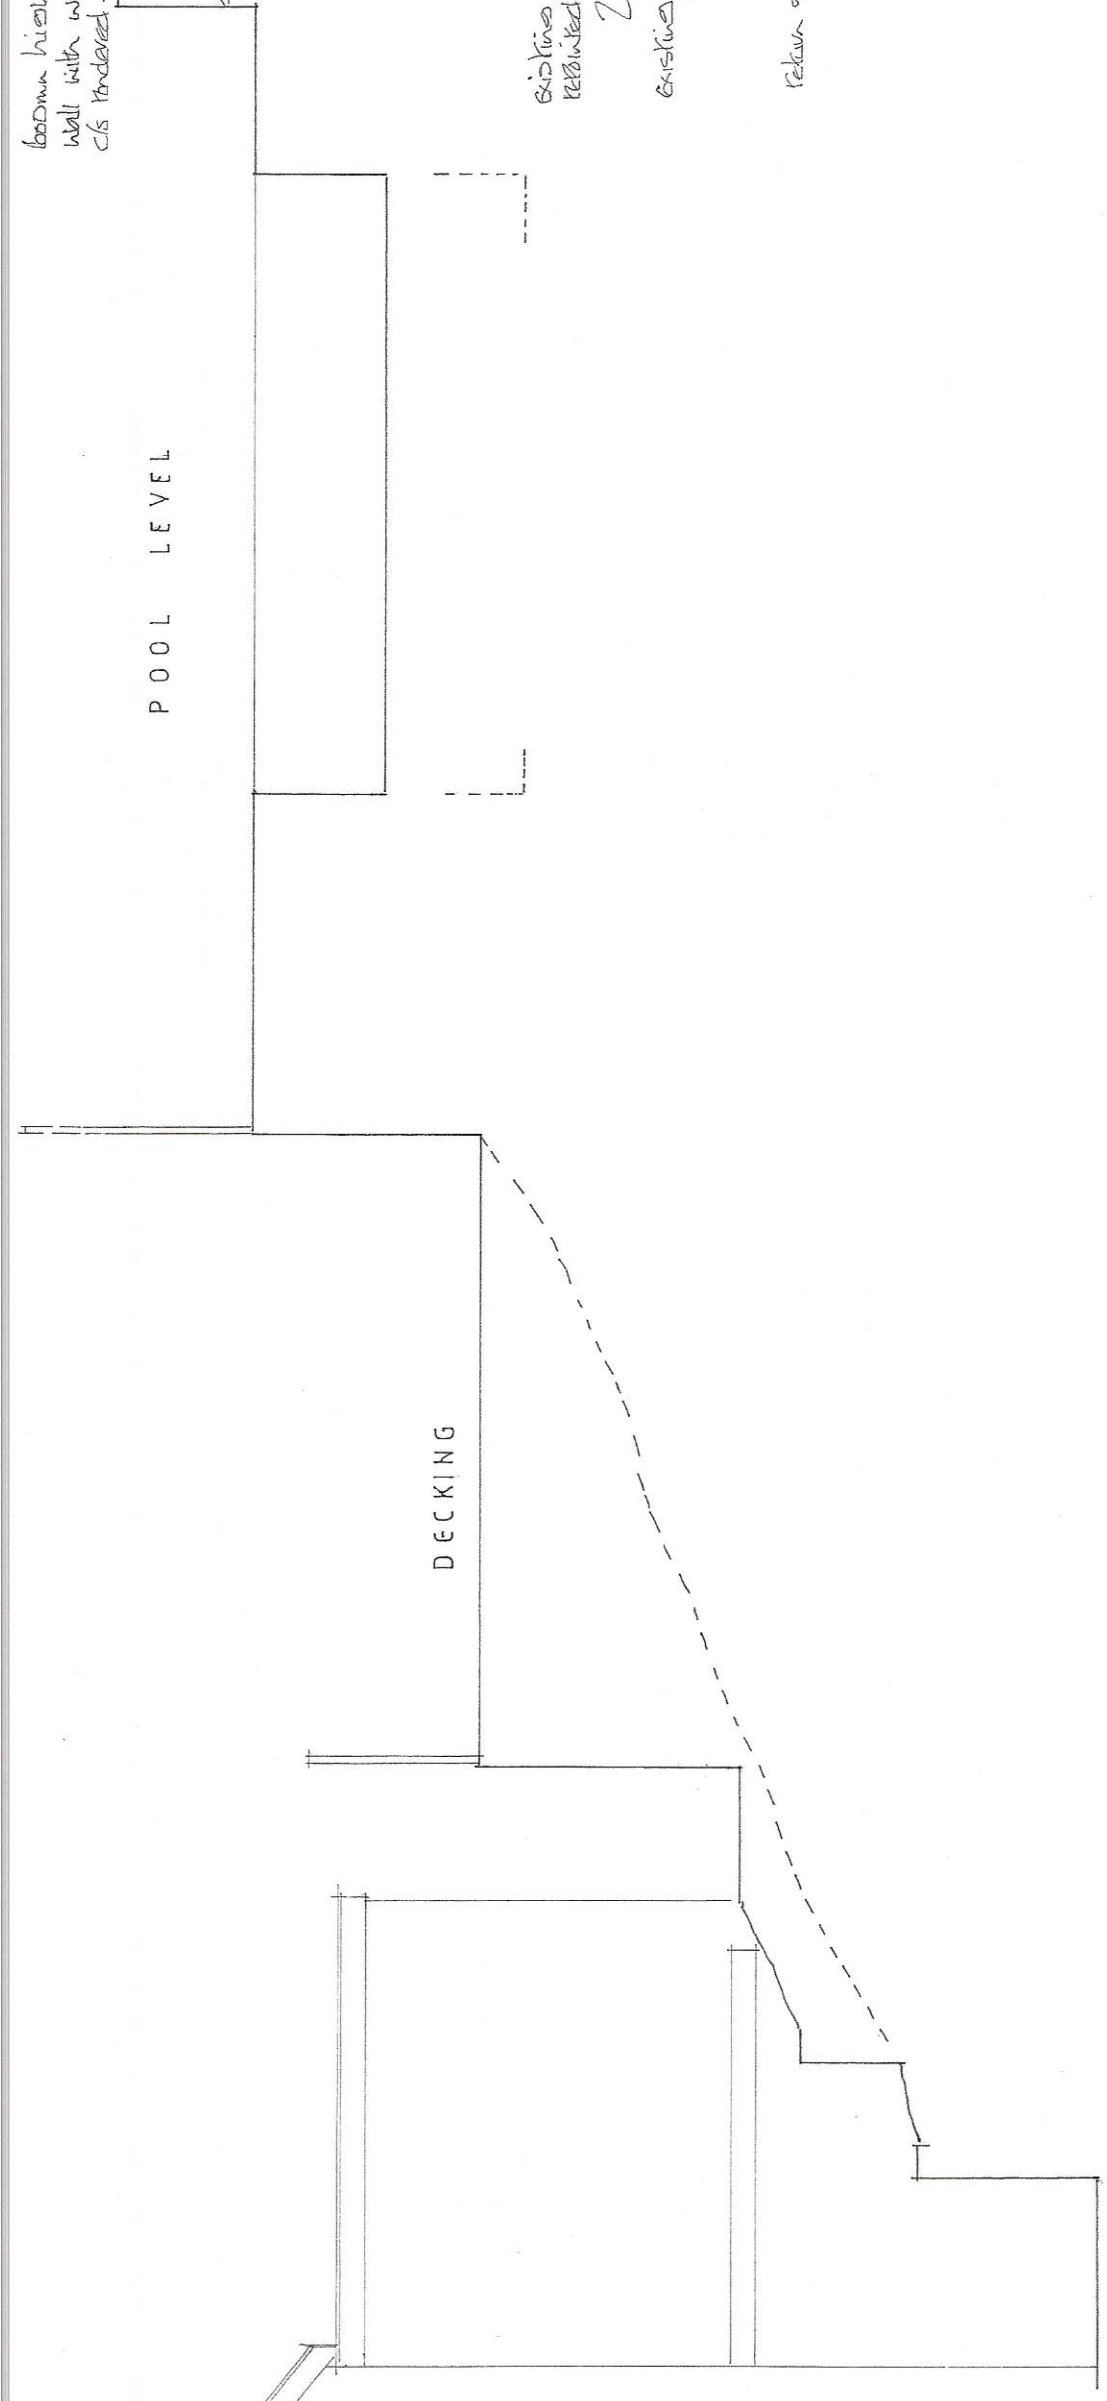

Proposed Block Plan 1:250 m

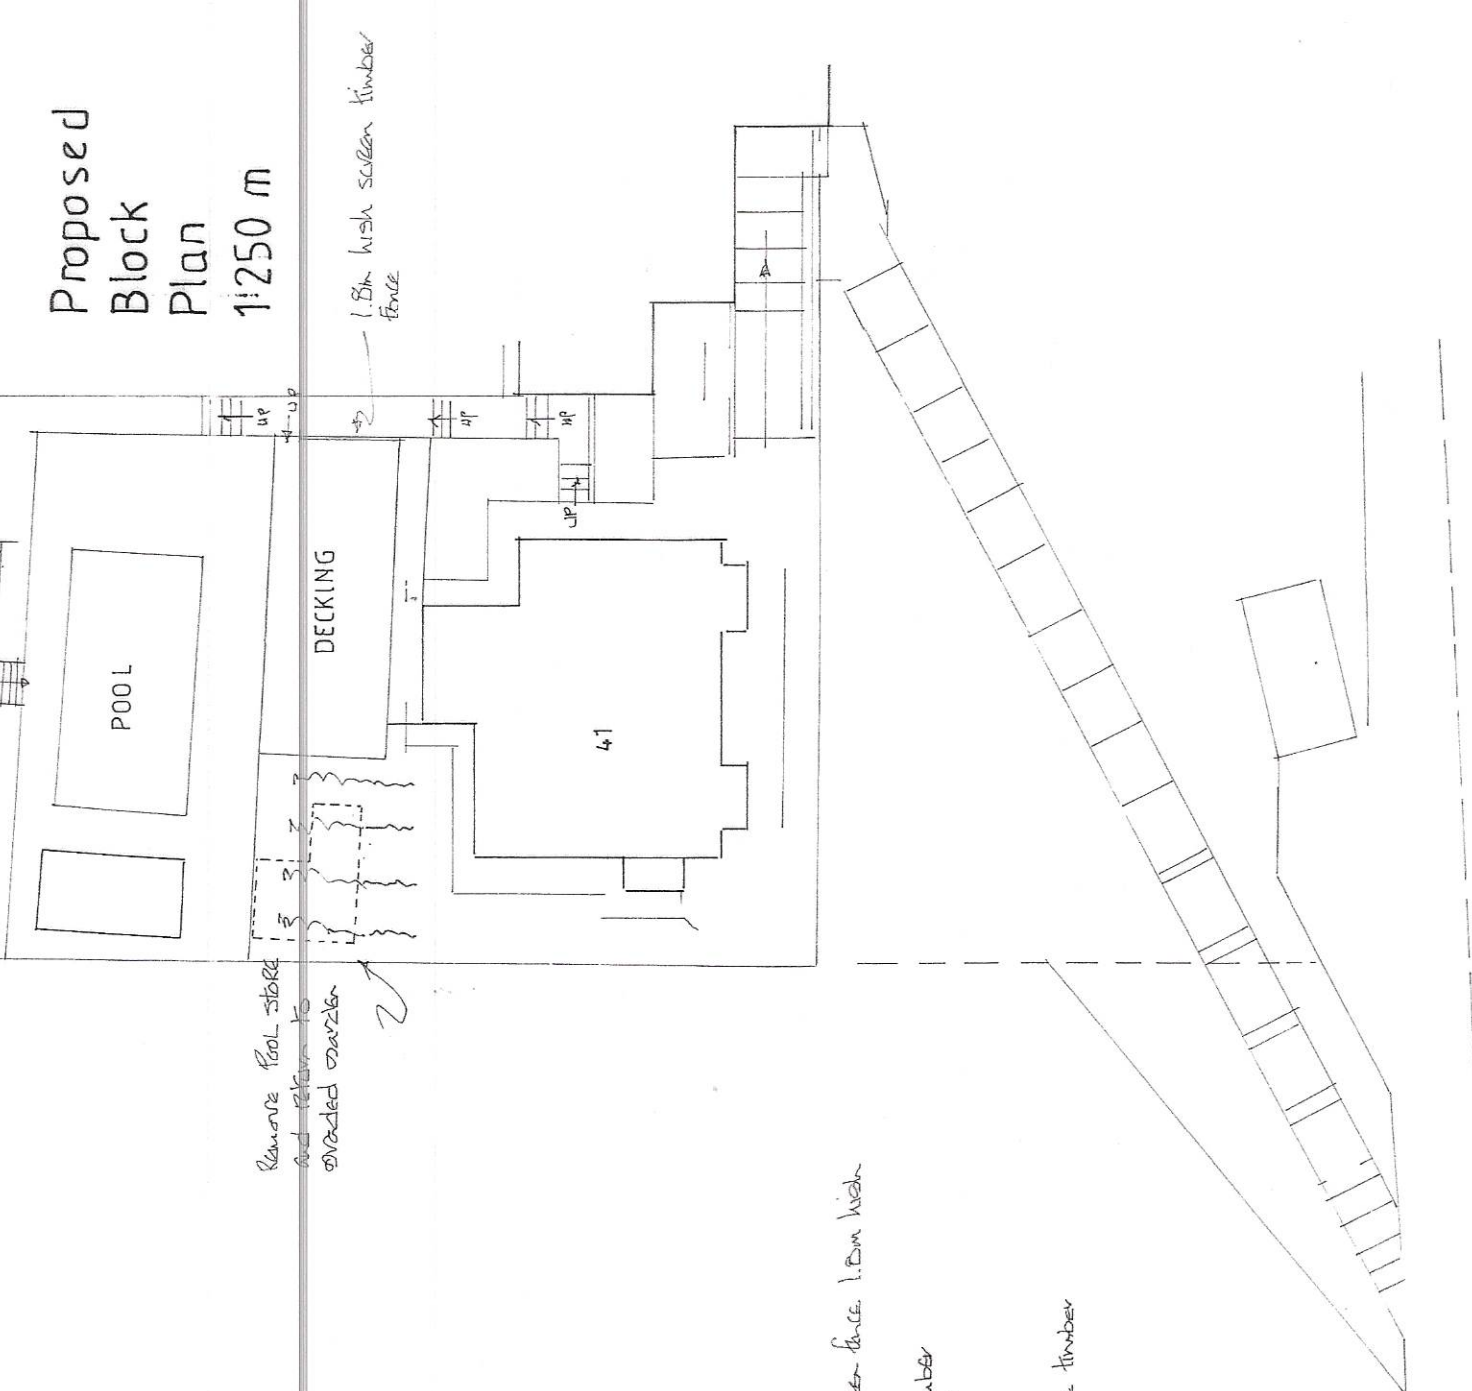

Proposed Elevation 1:100 m

