



BLOCK PLAN
1:200

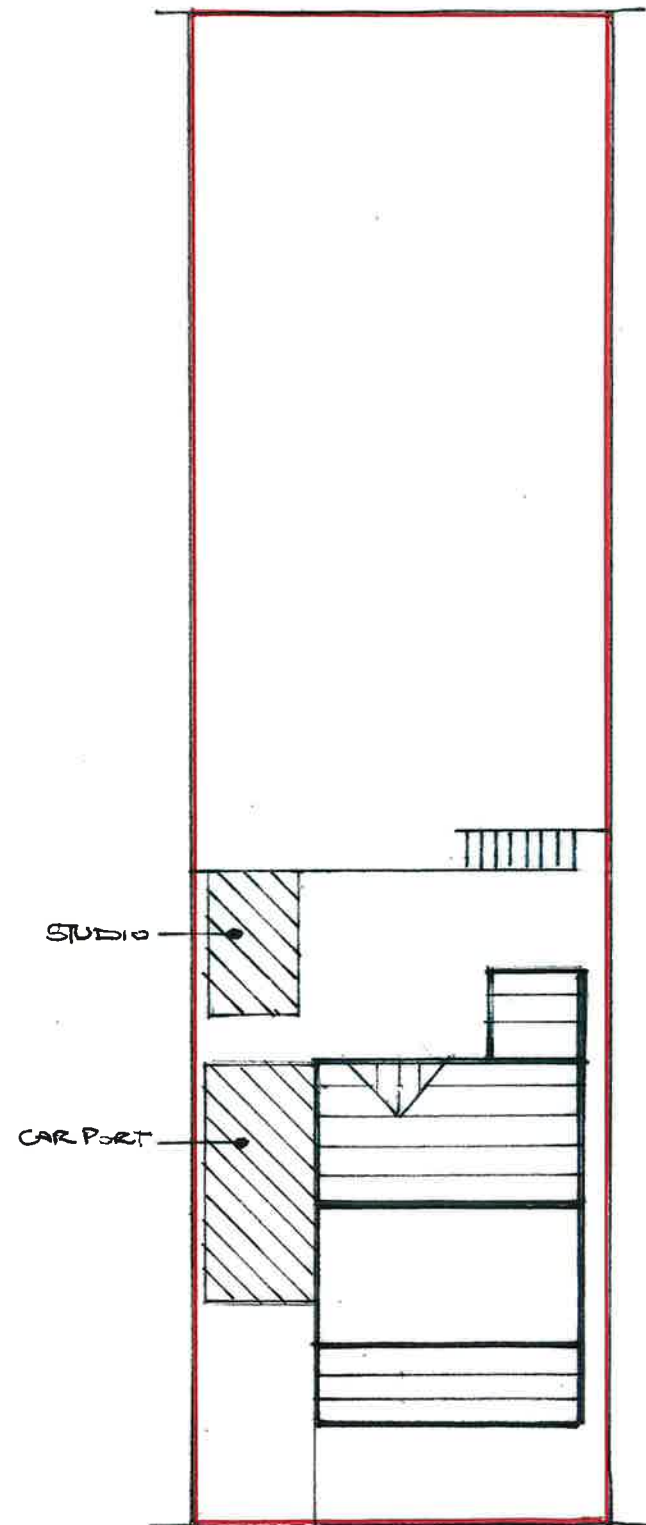

LOCATION PLAN
1:2500

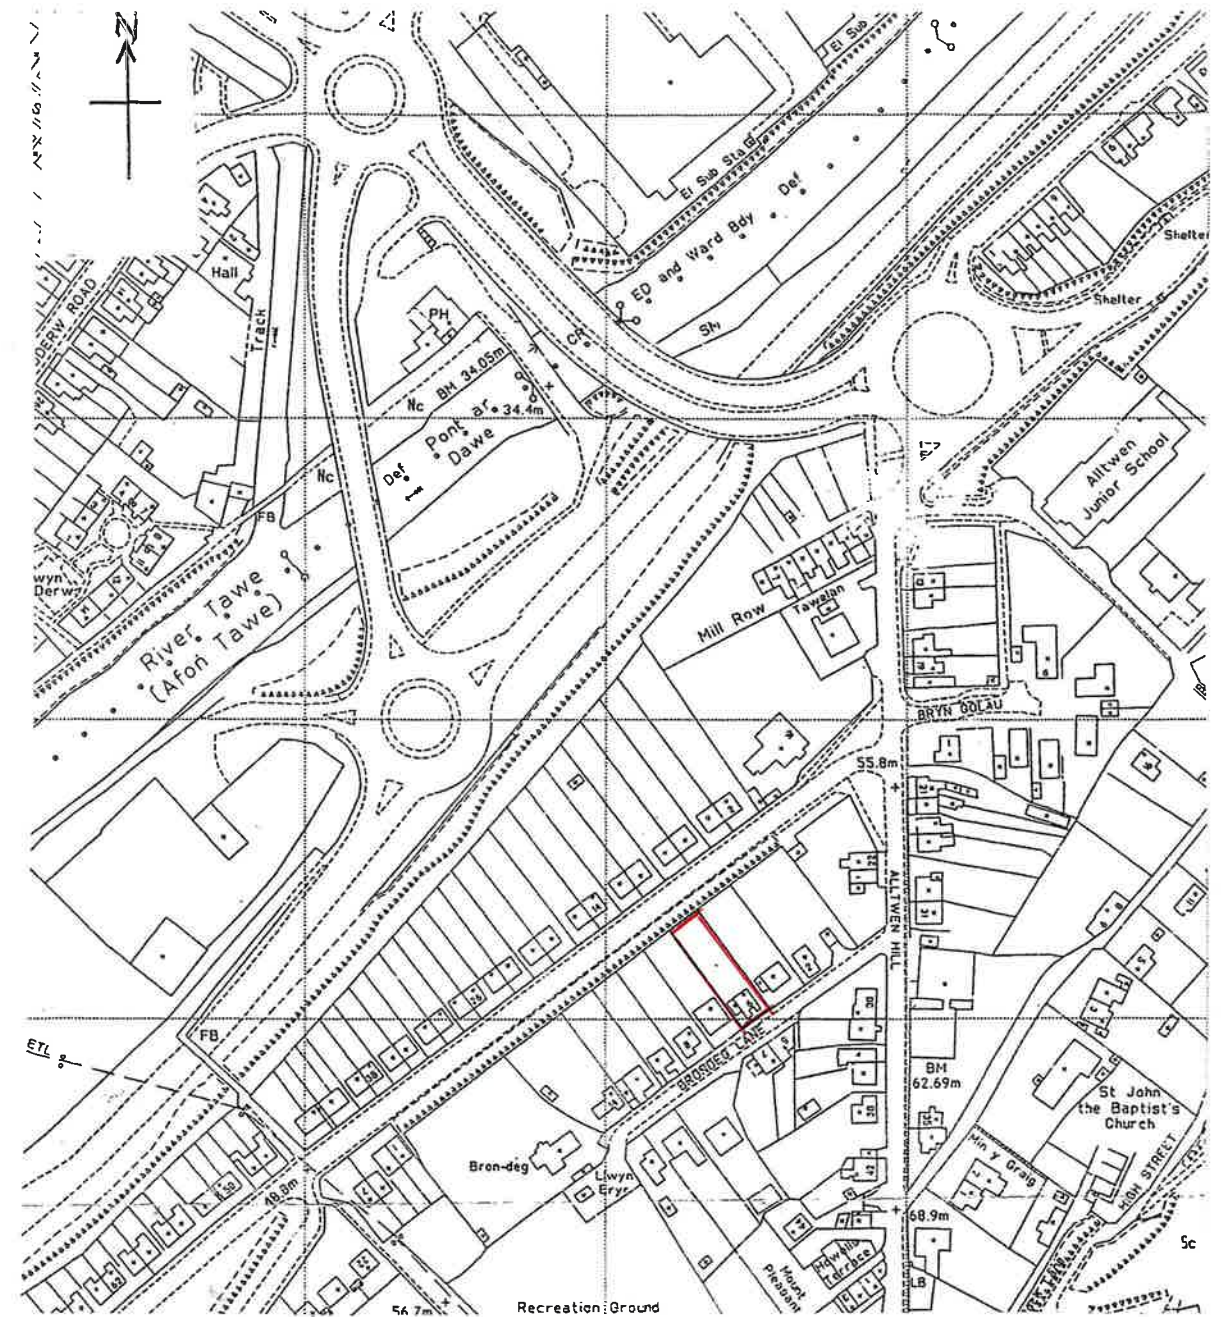

A. CARPORT ADDED

Name	G Appleton	
Site Address	6 Brondeg Lane Alltwn Pontardawe Swansea SA8 3AE	
Project	Demolish Existing Garage and Provision of Detached Studio Room	
Scale	1:200 1:2500	Drawing No. GA/23/03A