
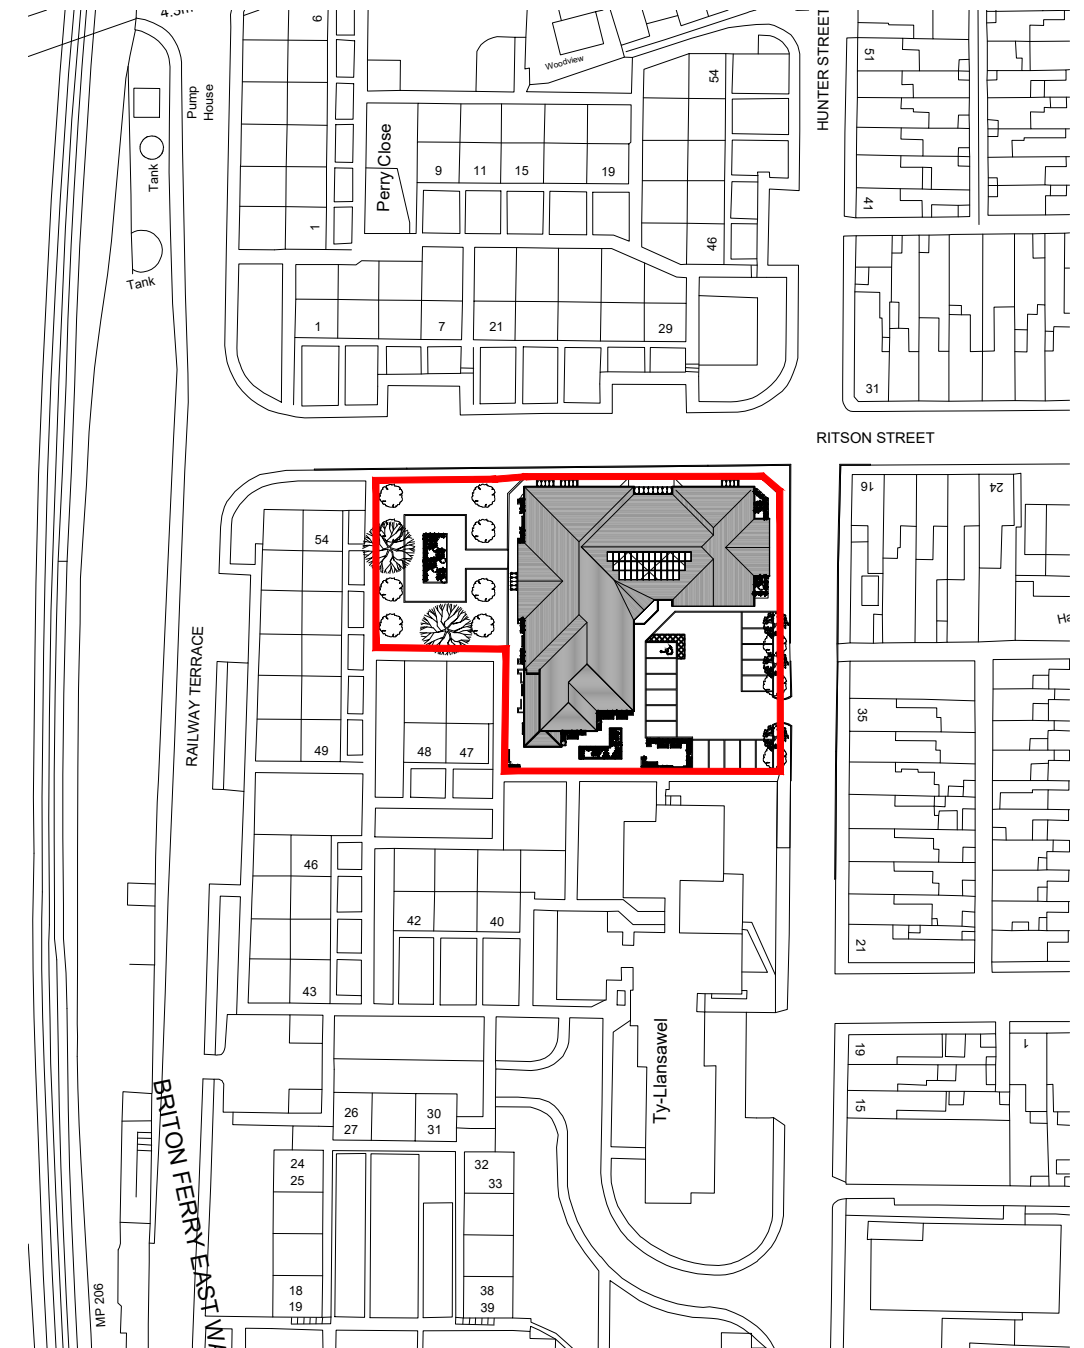
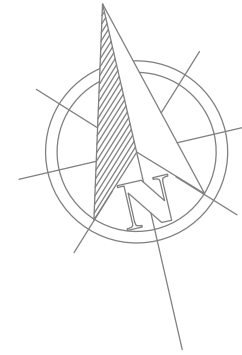


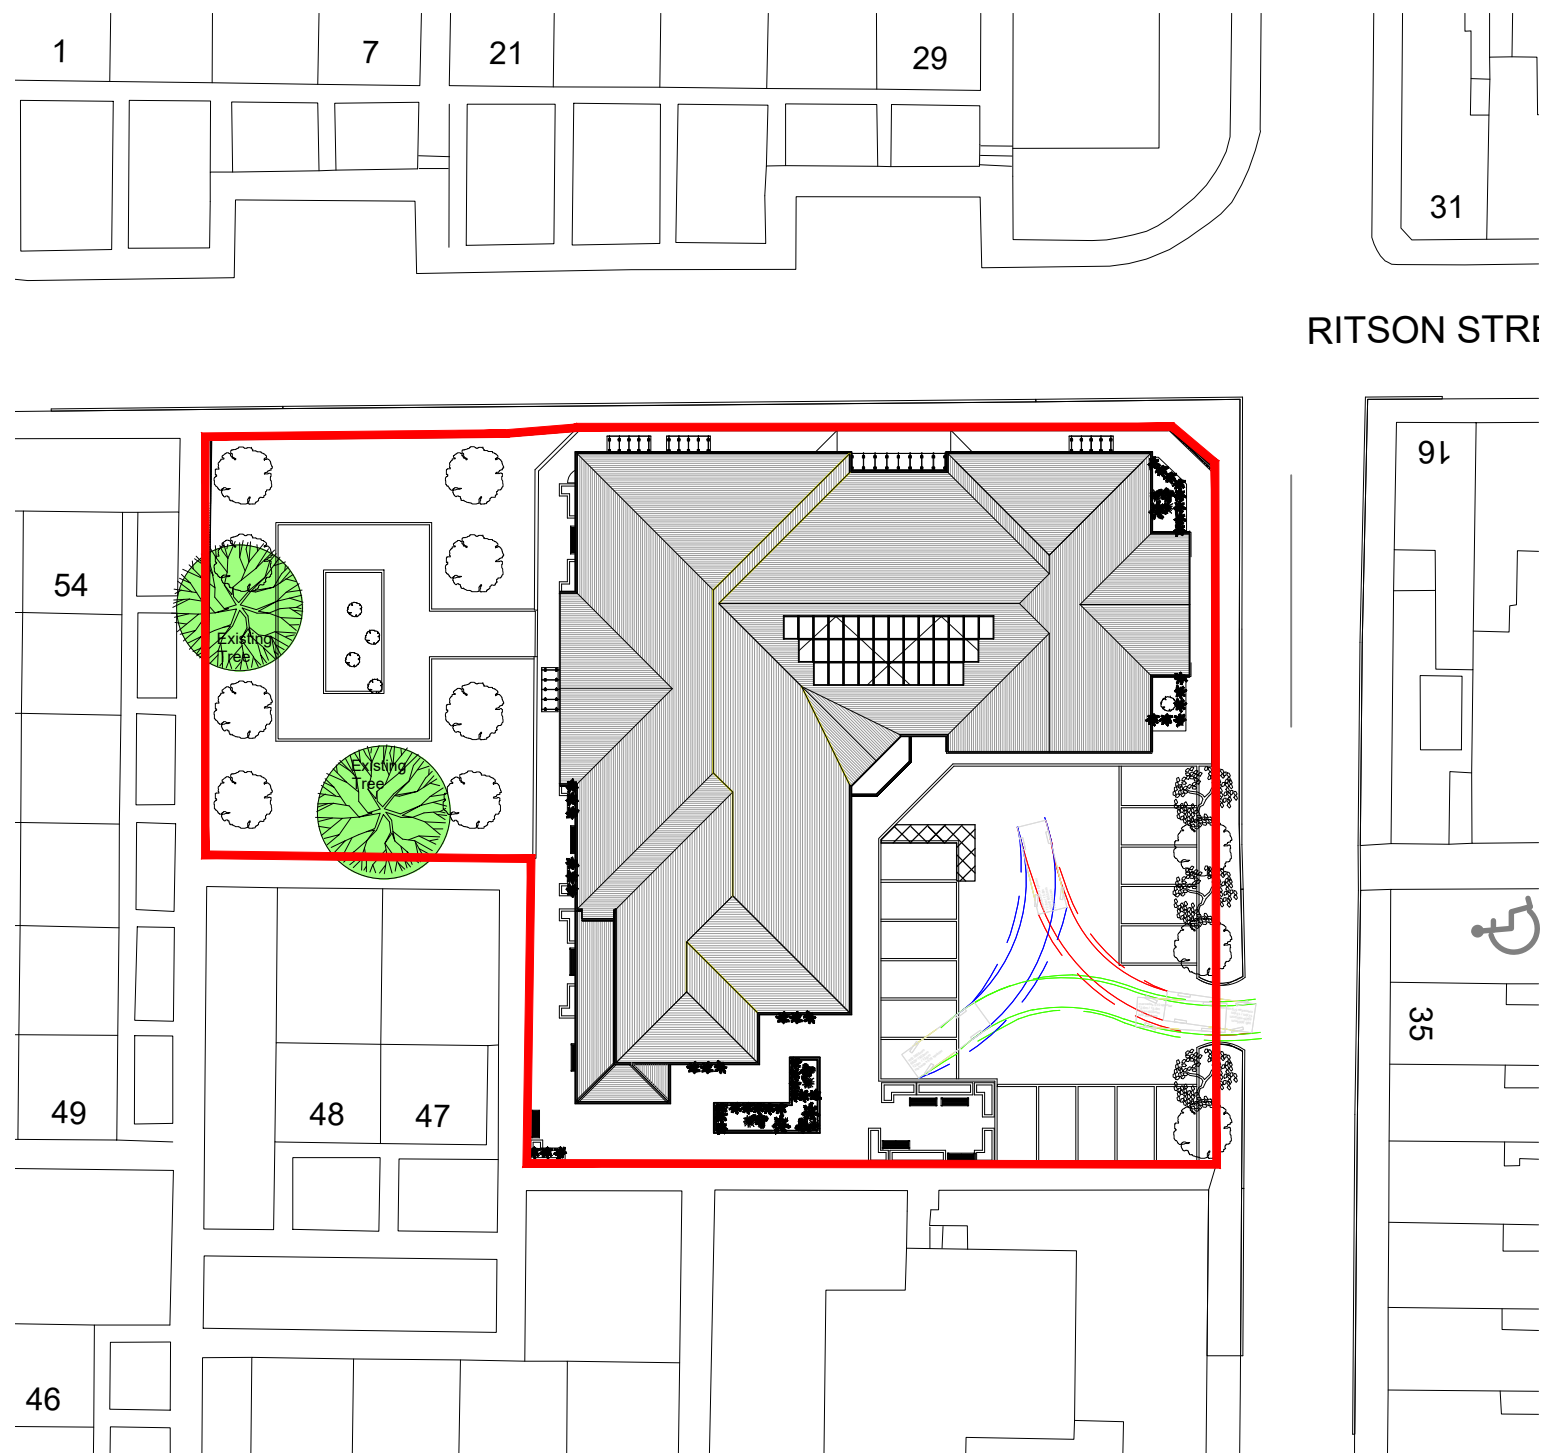

Date	Rev	
	B	South wing reduced by 1400mm in length, windows slightly altered to suit brick dims, internal alterations South wing reduced by 1400mm in length, windows slightly altered to suit brick dims, internal alterations - Location plan added
06/03/18	C	For Fire Officer
27/11/18	D	Planning Issue

Briton Ferry Nursing Home
Ritson Street, Briton Ferry

BLOCK PLAN & LOCATION PLAN

Project number	Project Number	A3 - A107 rev D
Date	10-12-17	
Drawn by	Author	Scale As indicated