



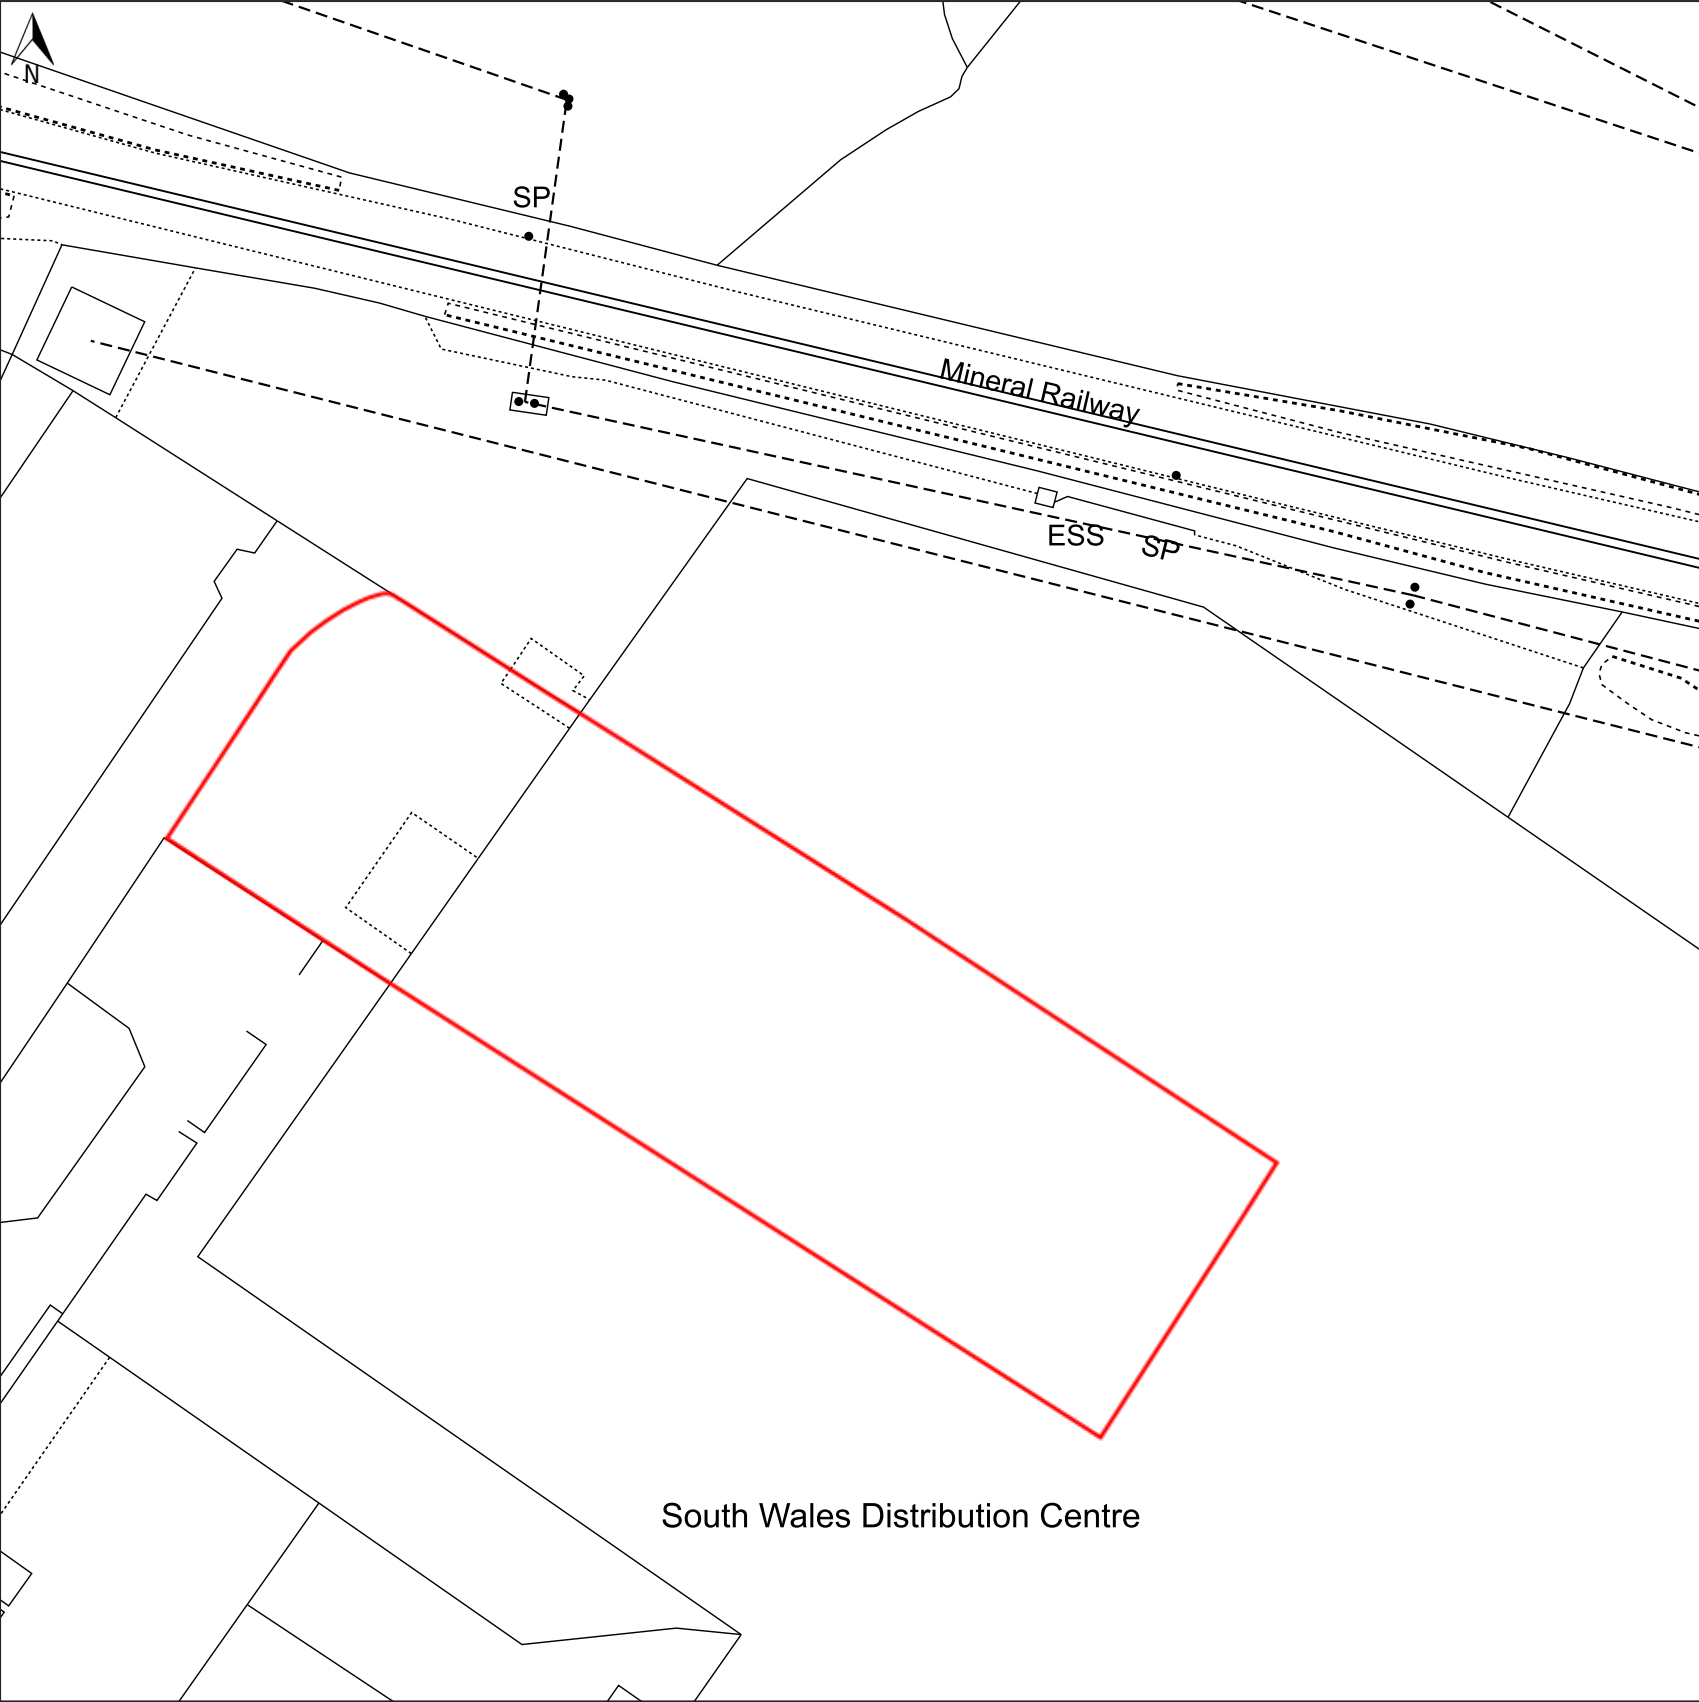

© Crown copyright and database rights, 2023. Ordnance Survey 0100031673 Created using Plans by Emapsite

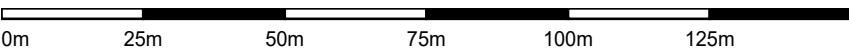

Scale: 1:1250 Paper Size: A3

Notes:

230087/P0001

Margam - October 2023

www.mangoplanning.com

