
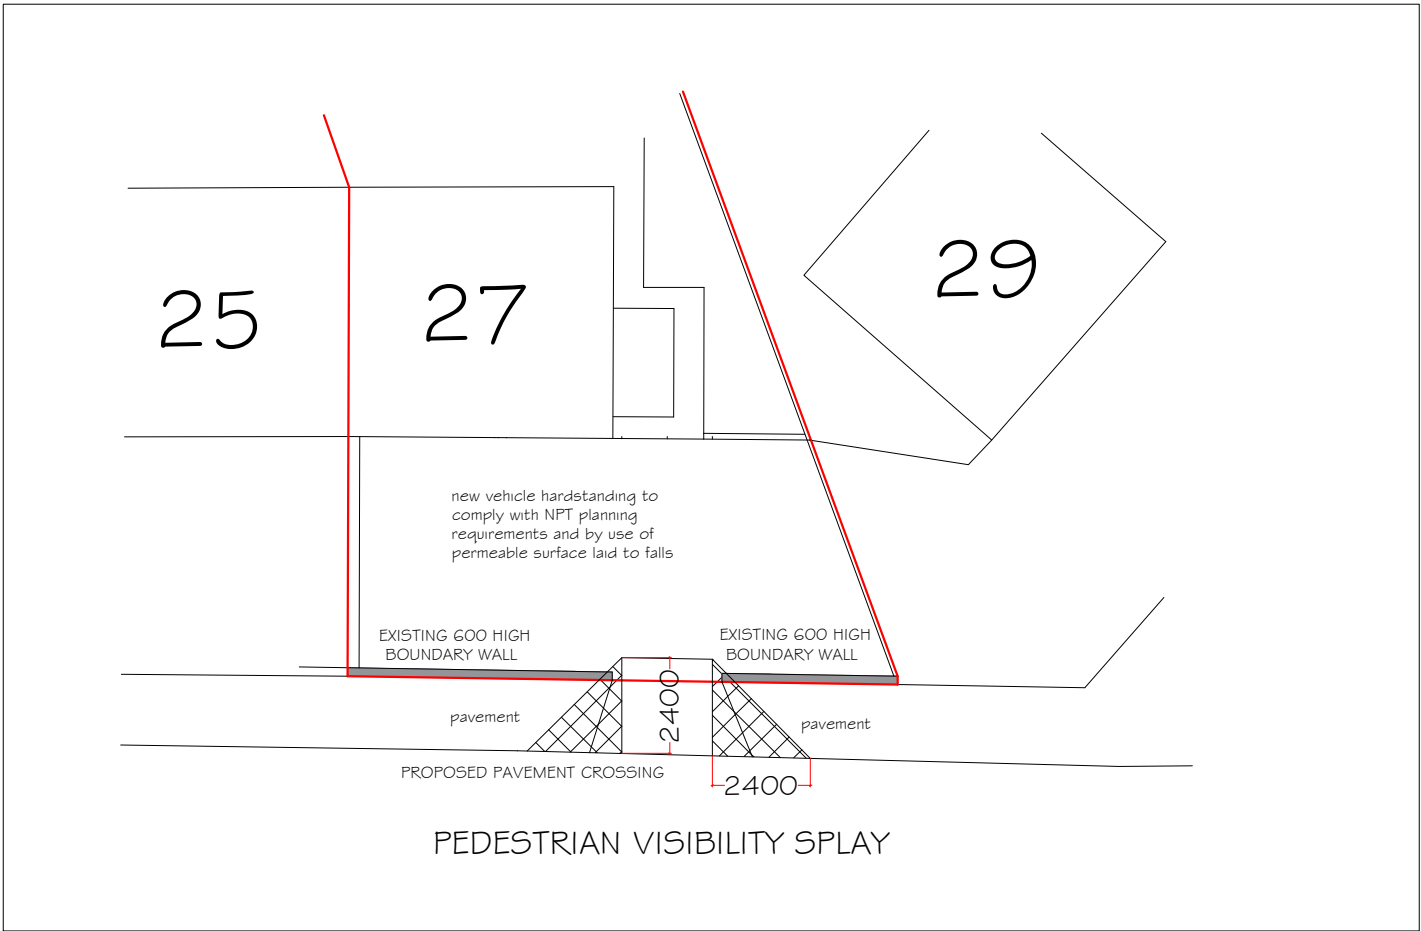


Superseded

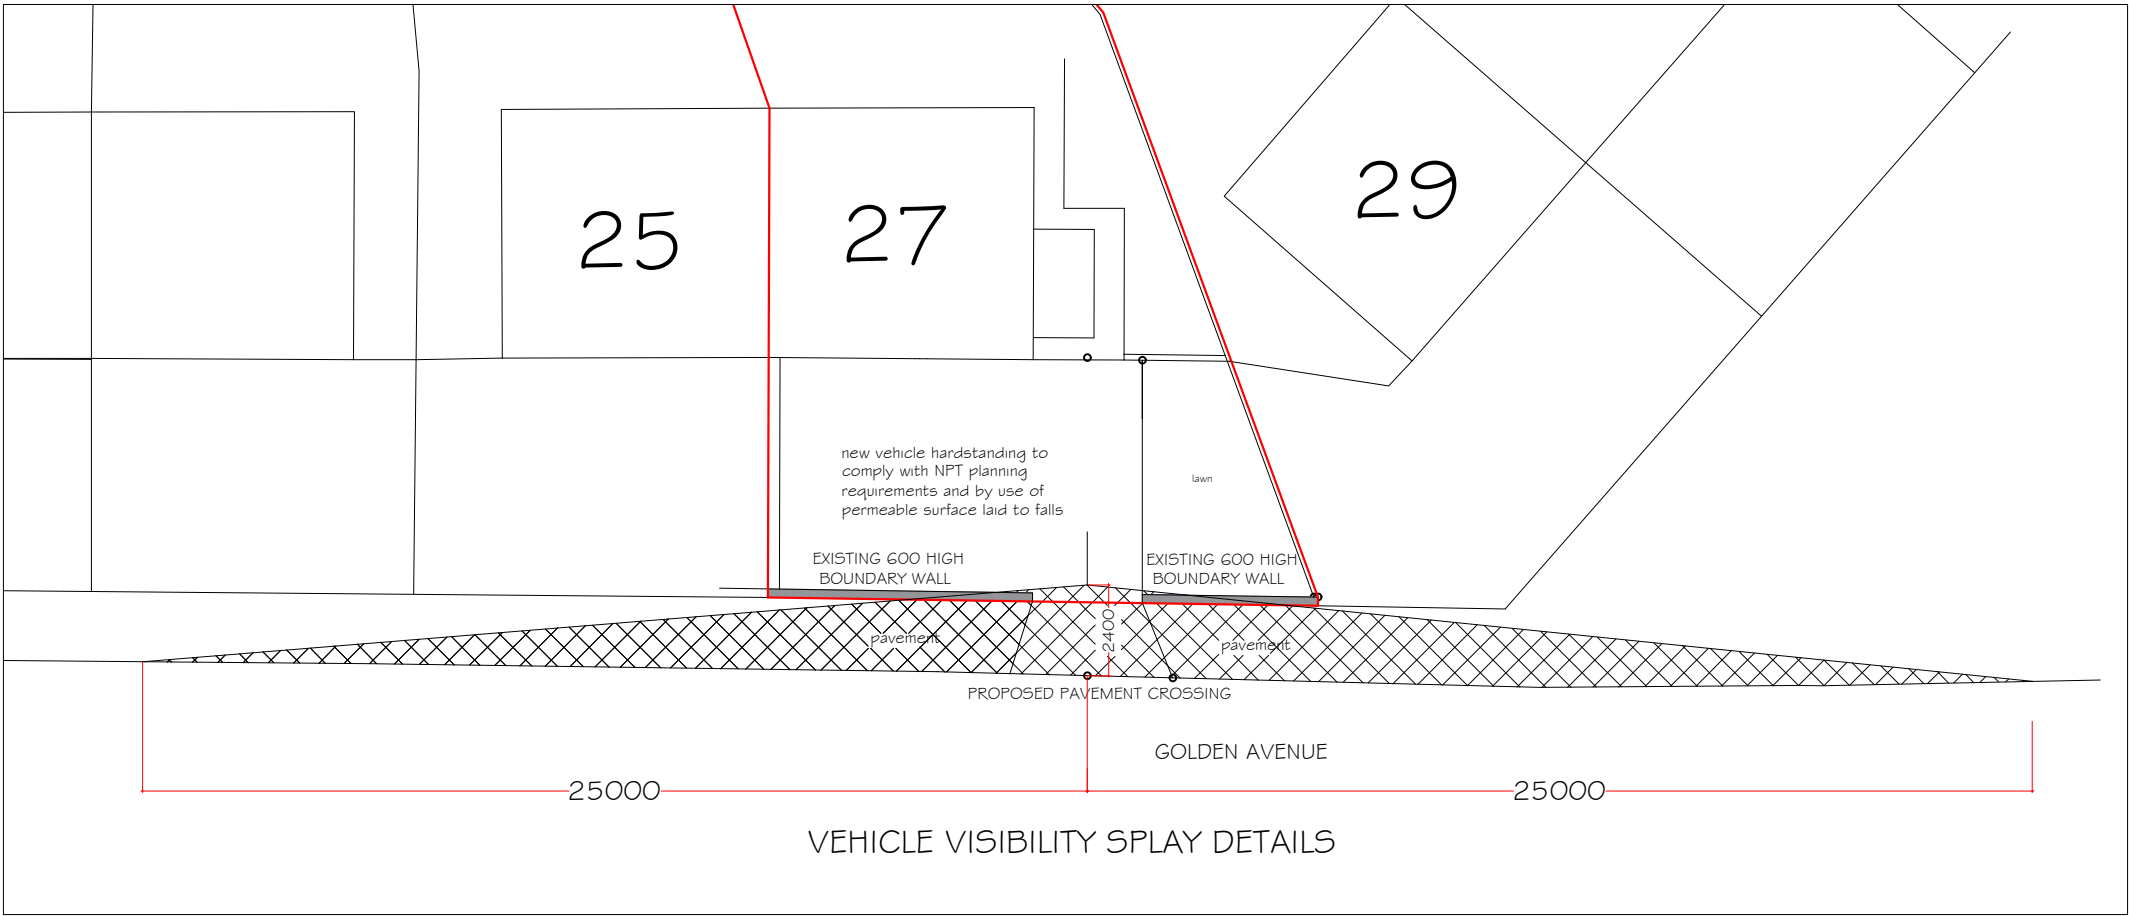

Proposed new pavement crossing
with vehicle hardstanding
27 Golden Avenue
Sandfields Port Talbot

proposed pavement crossing
with visibility splays

drawing No 27 GA - 01

date Oct 2023 scales 1:200