



122 BRITON FERRY RD N


LEATH SAIL 1ST. 1/100 OCT 2023.

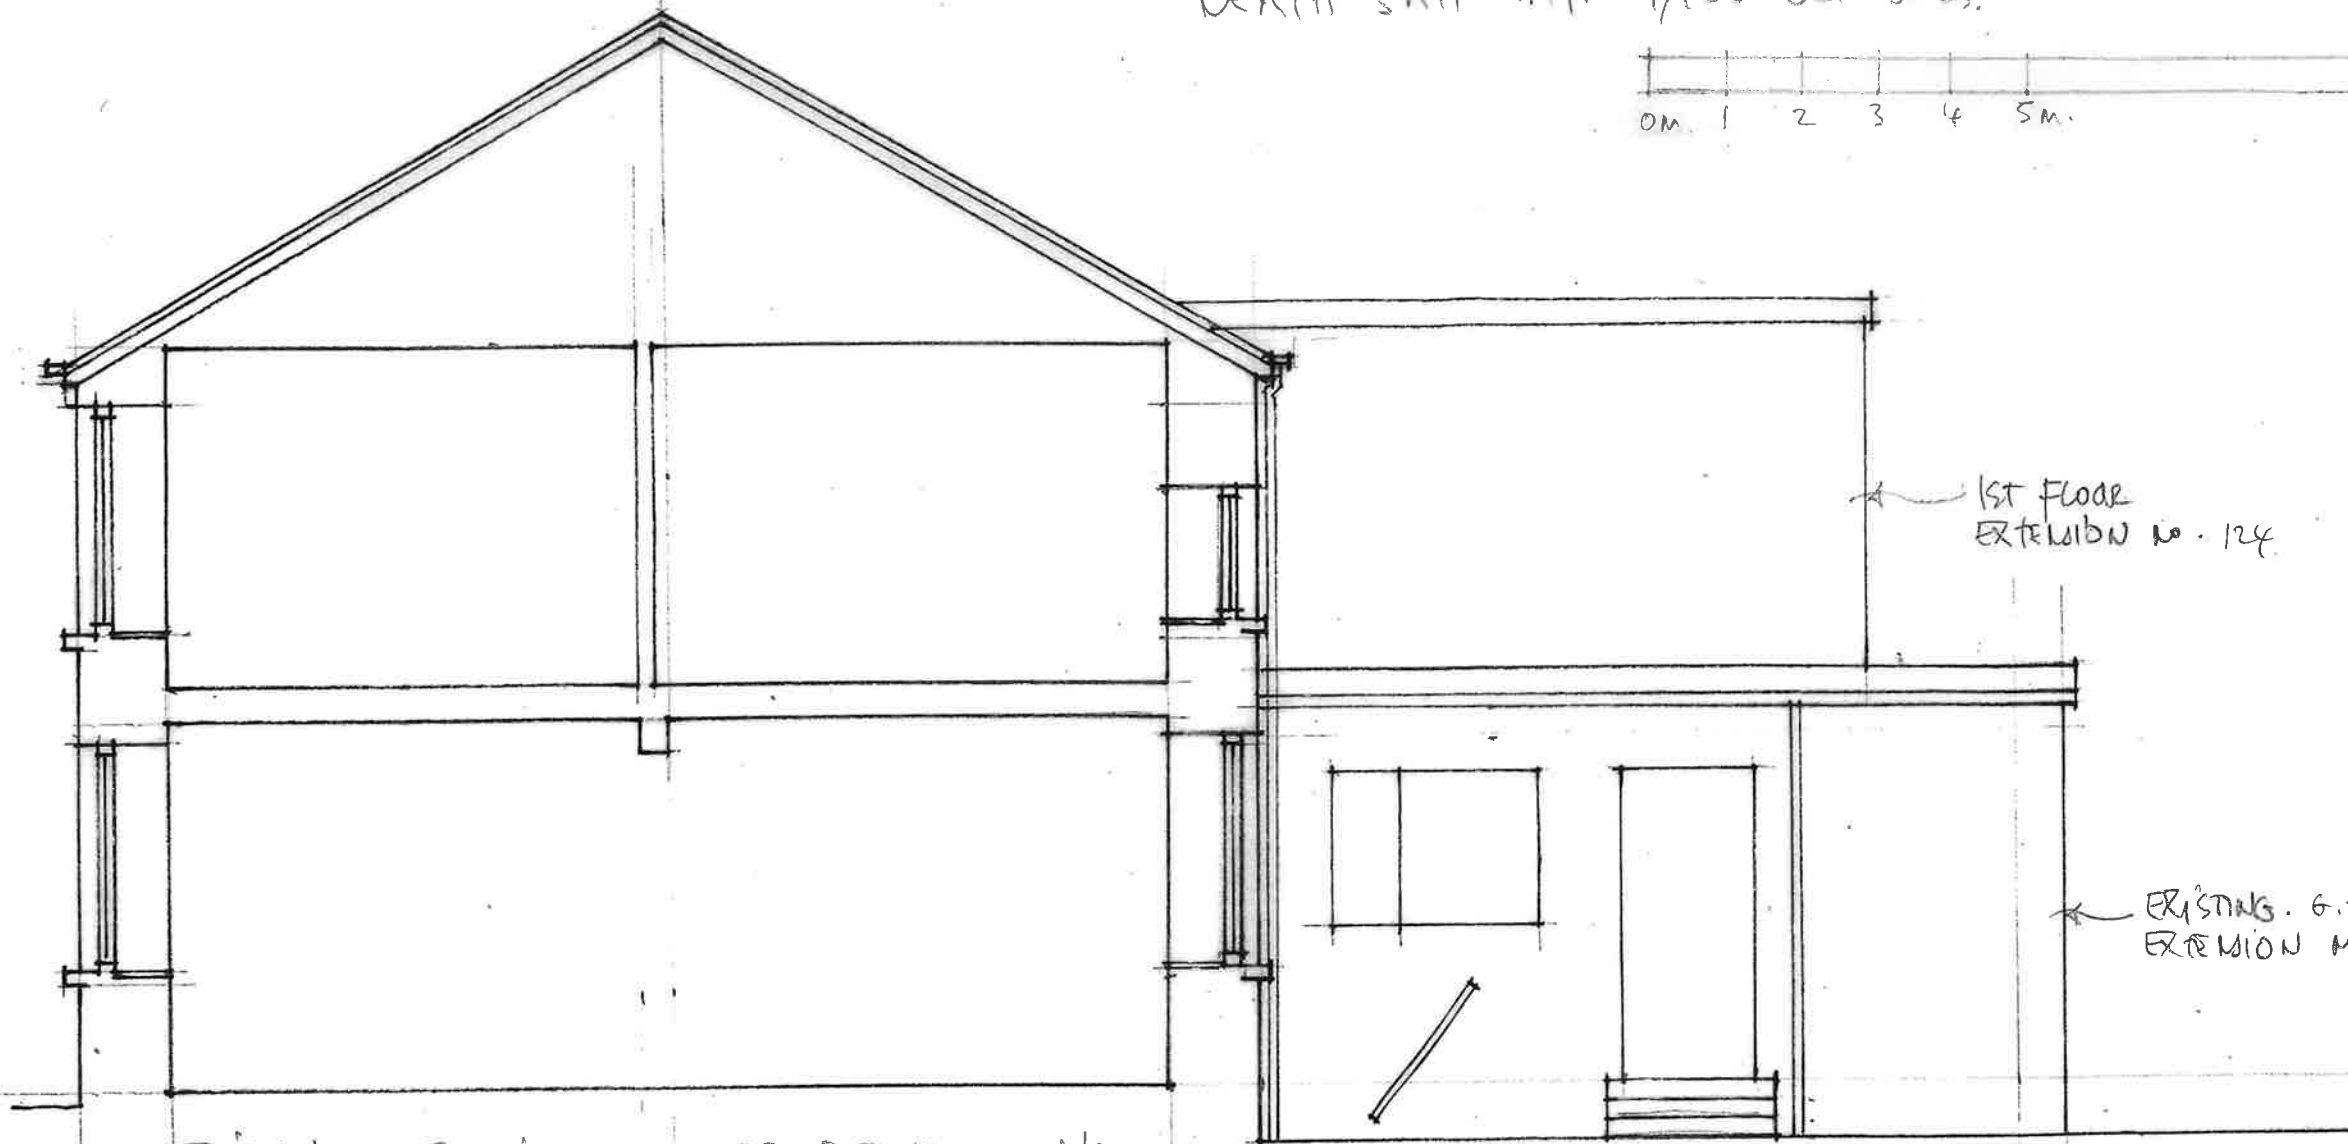


EXISTING TYPICAL CROSS SECTION 1/50.

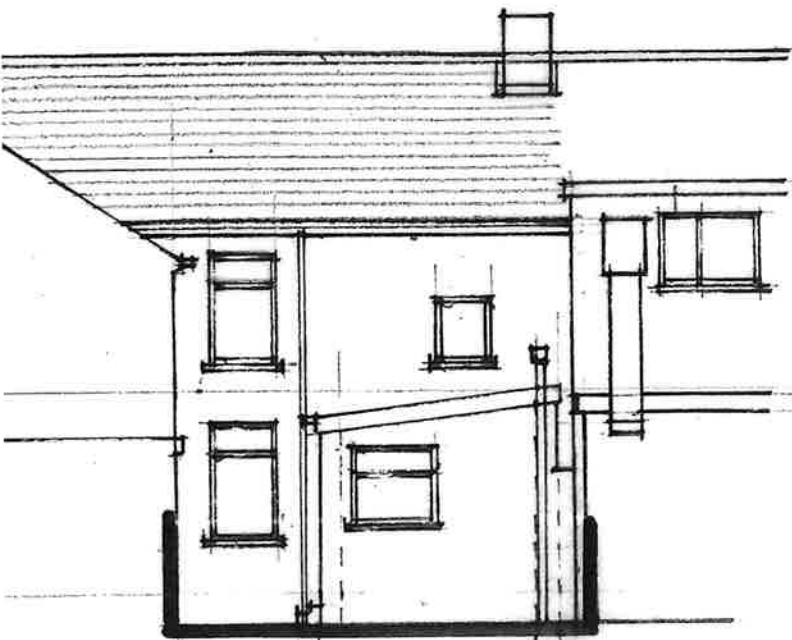

EXISTING REAR ELEVATION.

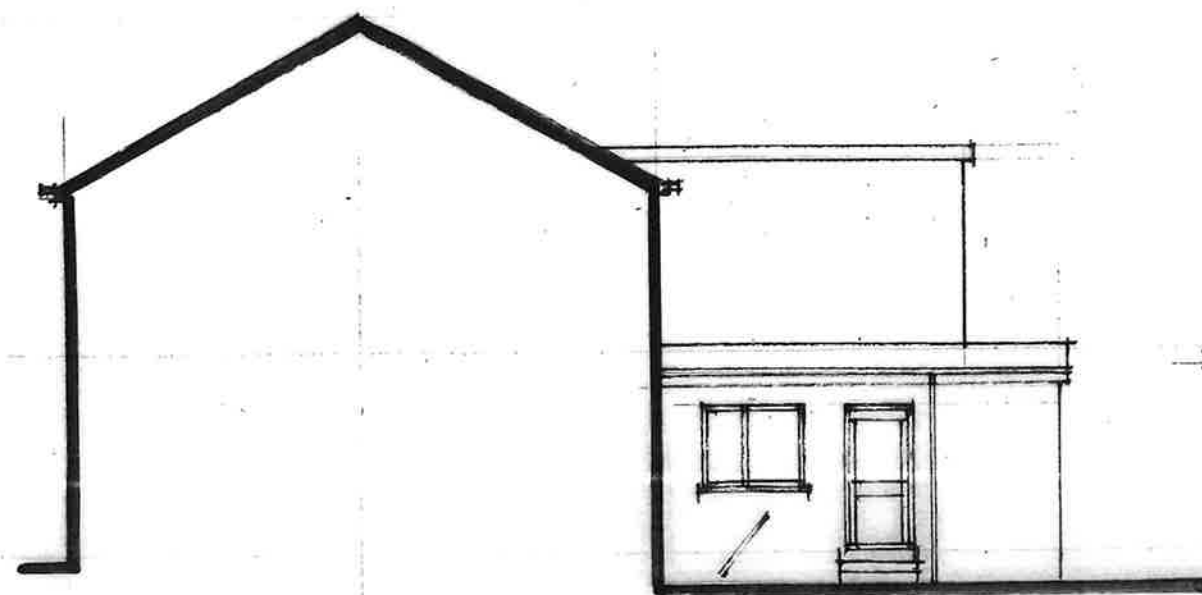

EXISTING SIDE ELEVATION.

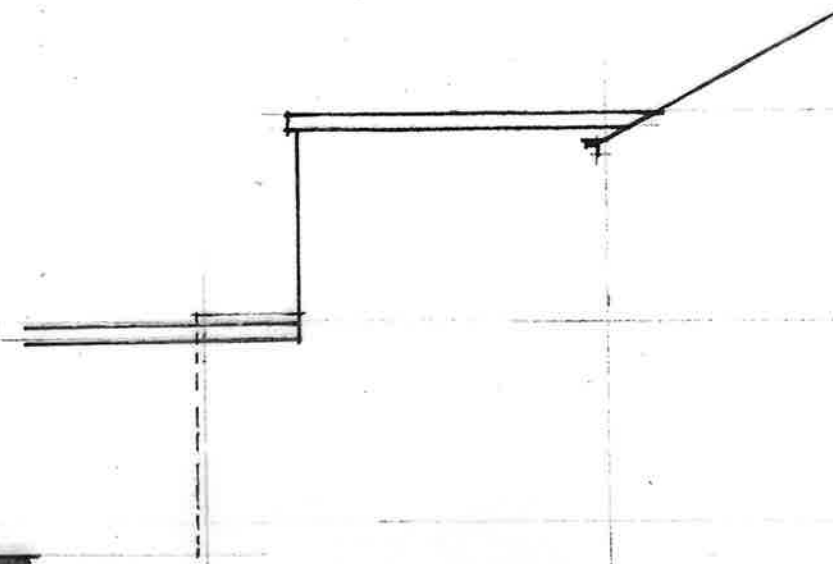

EXISTING CROSS ELEVATION (TO NO 124).