



122 BROAD FERRY ROAD.
LINTH. S.A. 145 1/100 OCT 2013.

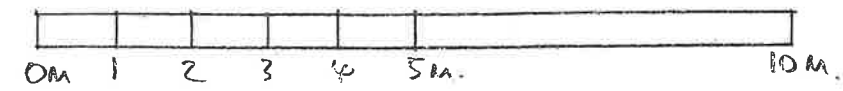

PROPOSED REAR ELEVATION.

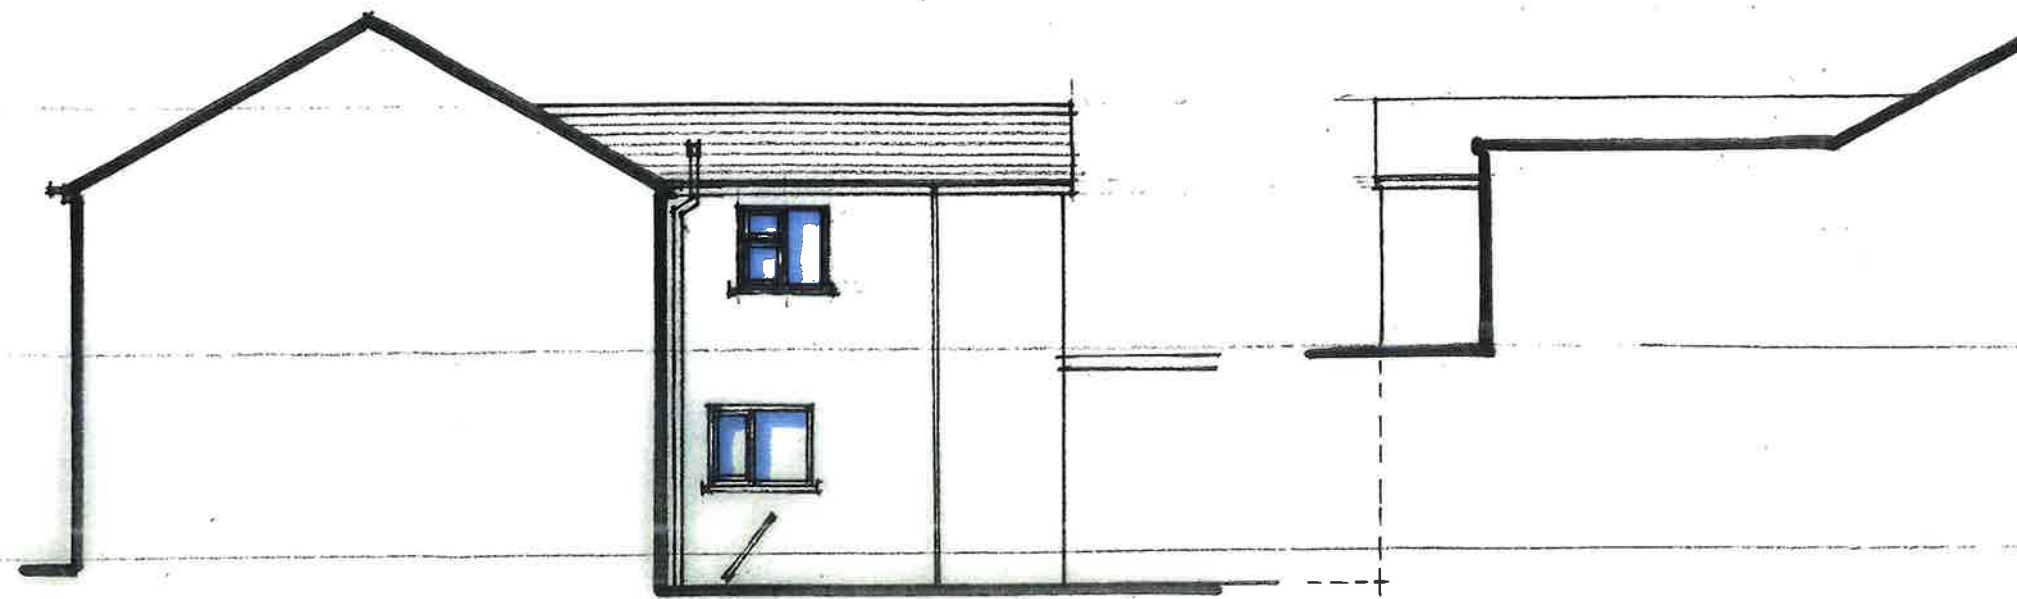

PROPOSED SIDE ELEVATION.

PROPOSED SIDE ELEVATION (TO N 124).