
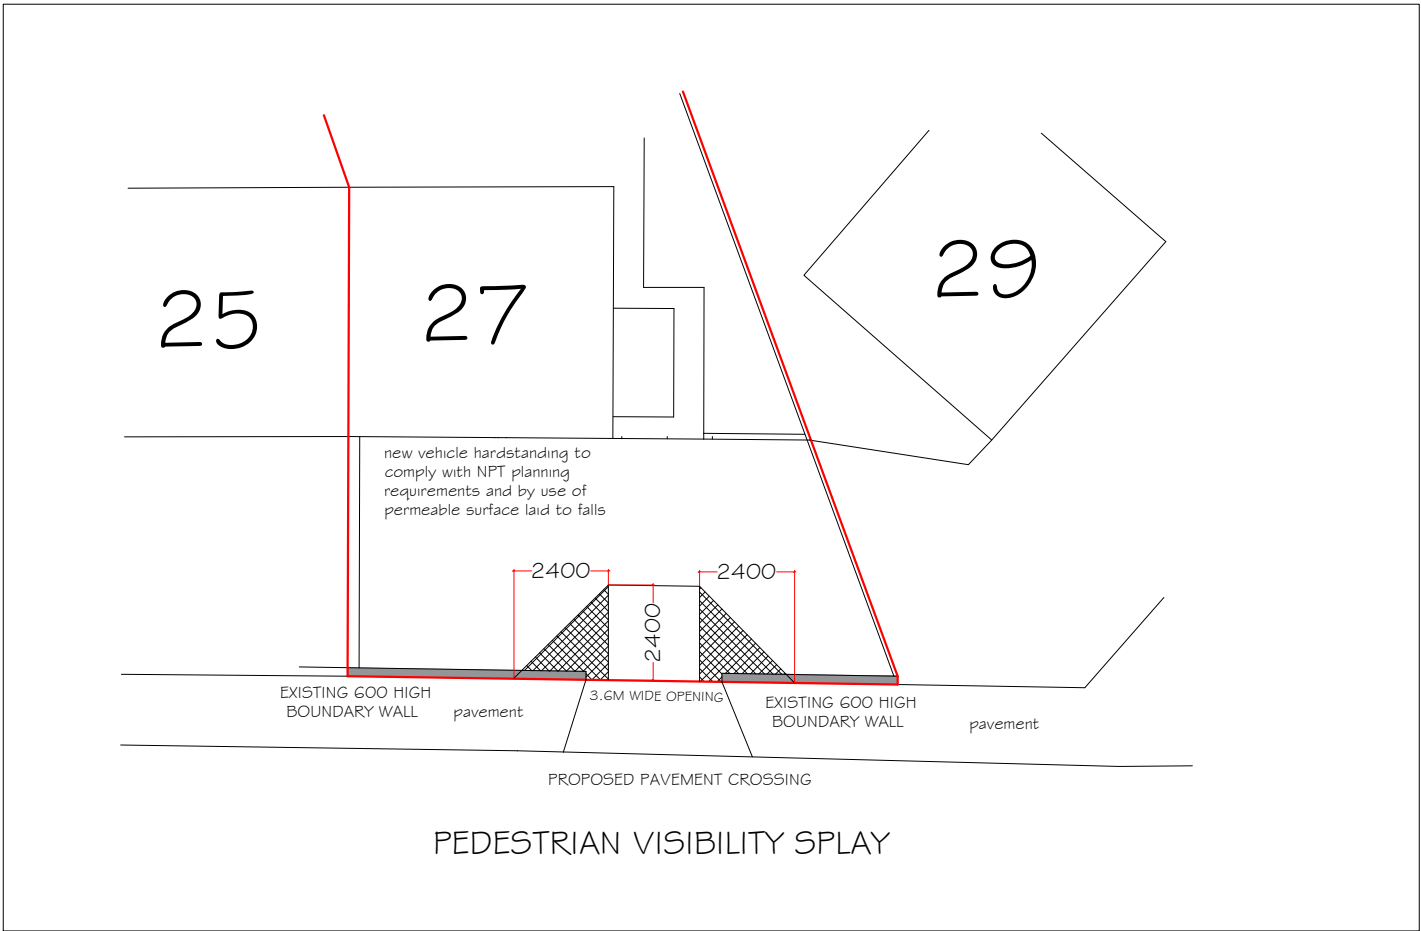


Superseded

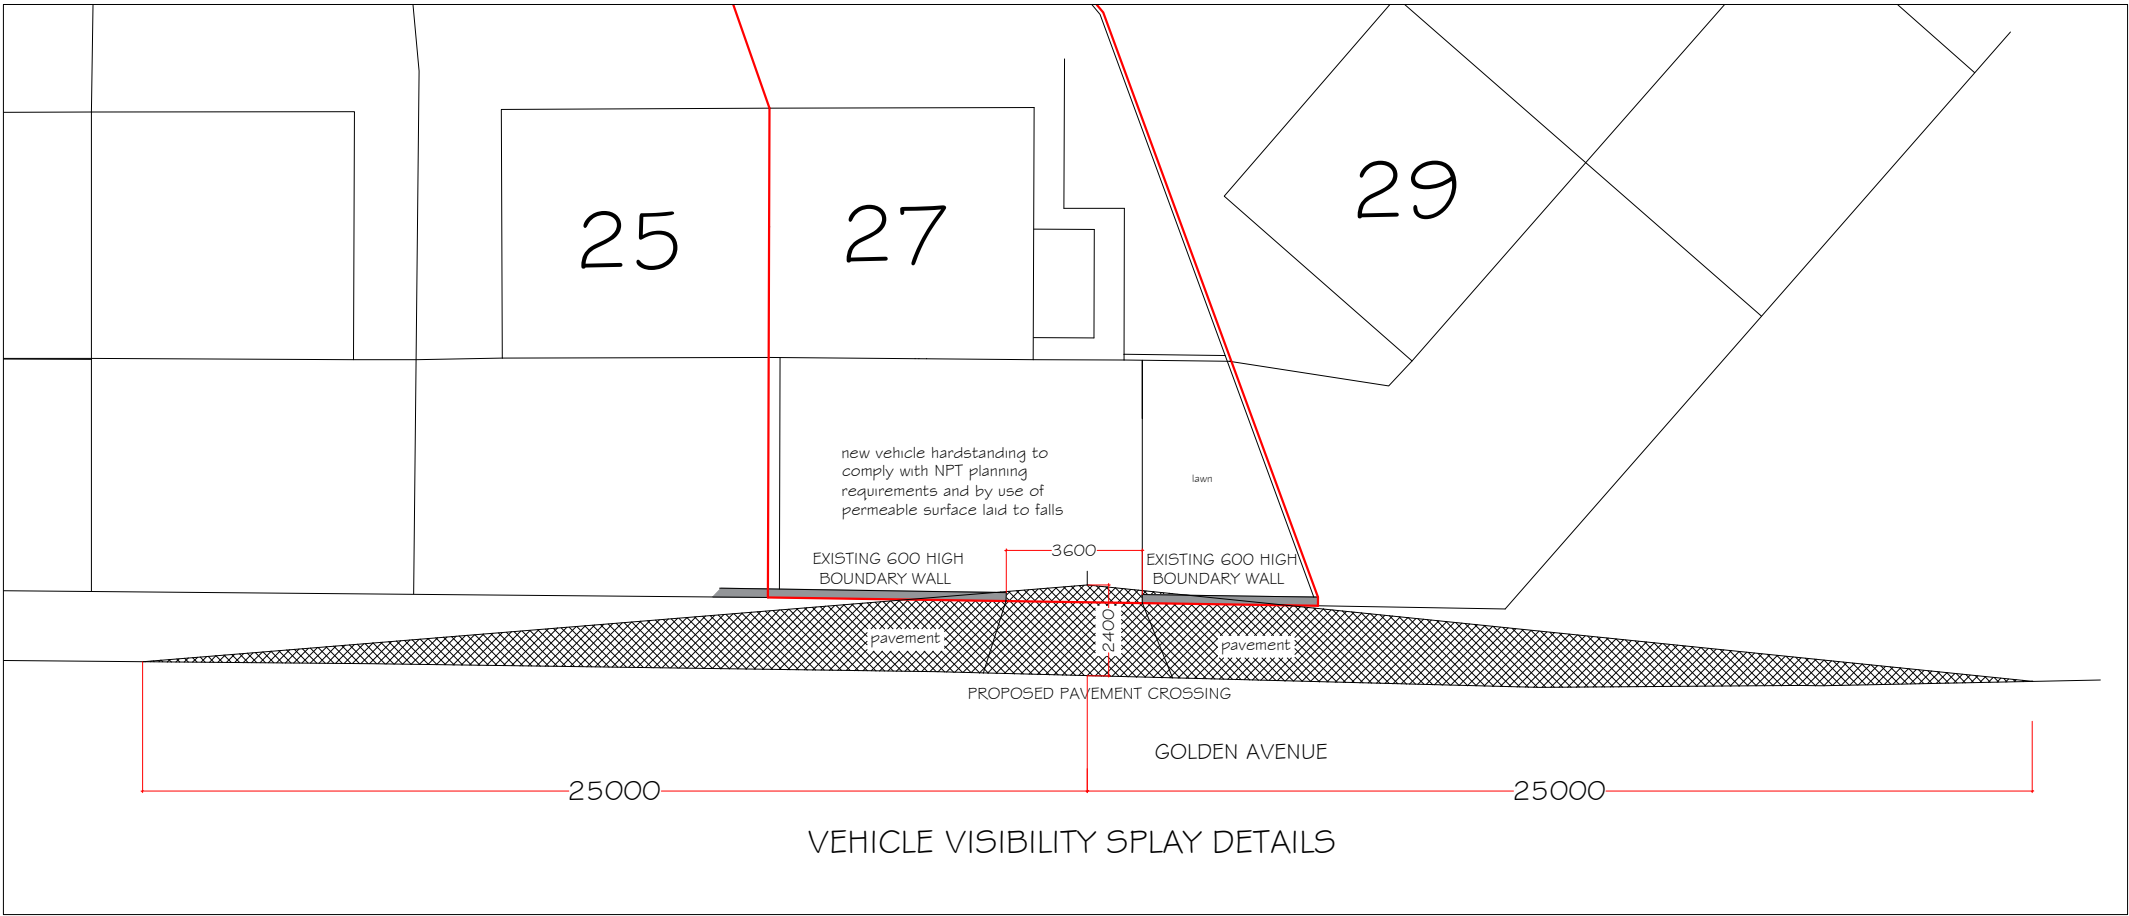

revision B 30.10.23
access opening increased
to 3.6m to Highways standard
revision A 30.10.23
pedestrian splay corrected

Proposed new pavement crossing
with vehicle handstanding
27 Golden Avenue
Sandfields Port Talbot

proposed pavement crossing
with visibility splays

drawing No 27 GA - 01 Rev B

date Oct 2023 scales 1:200