
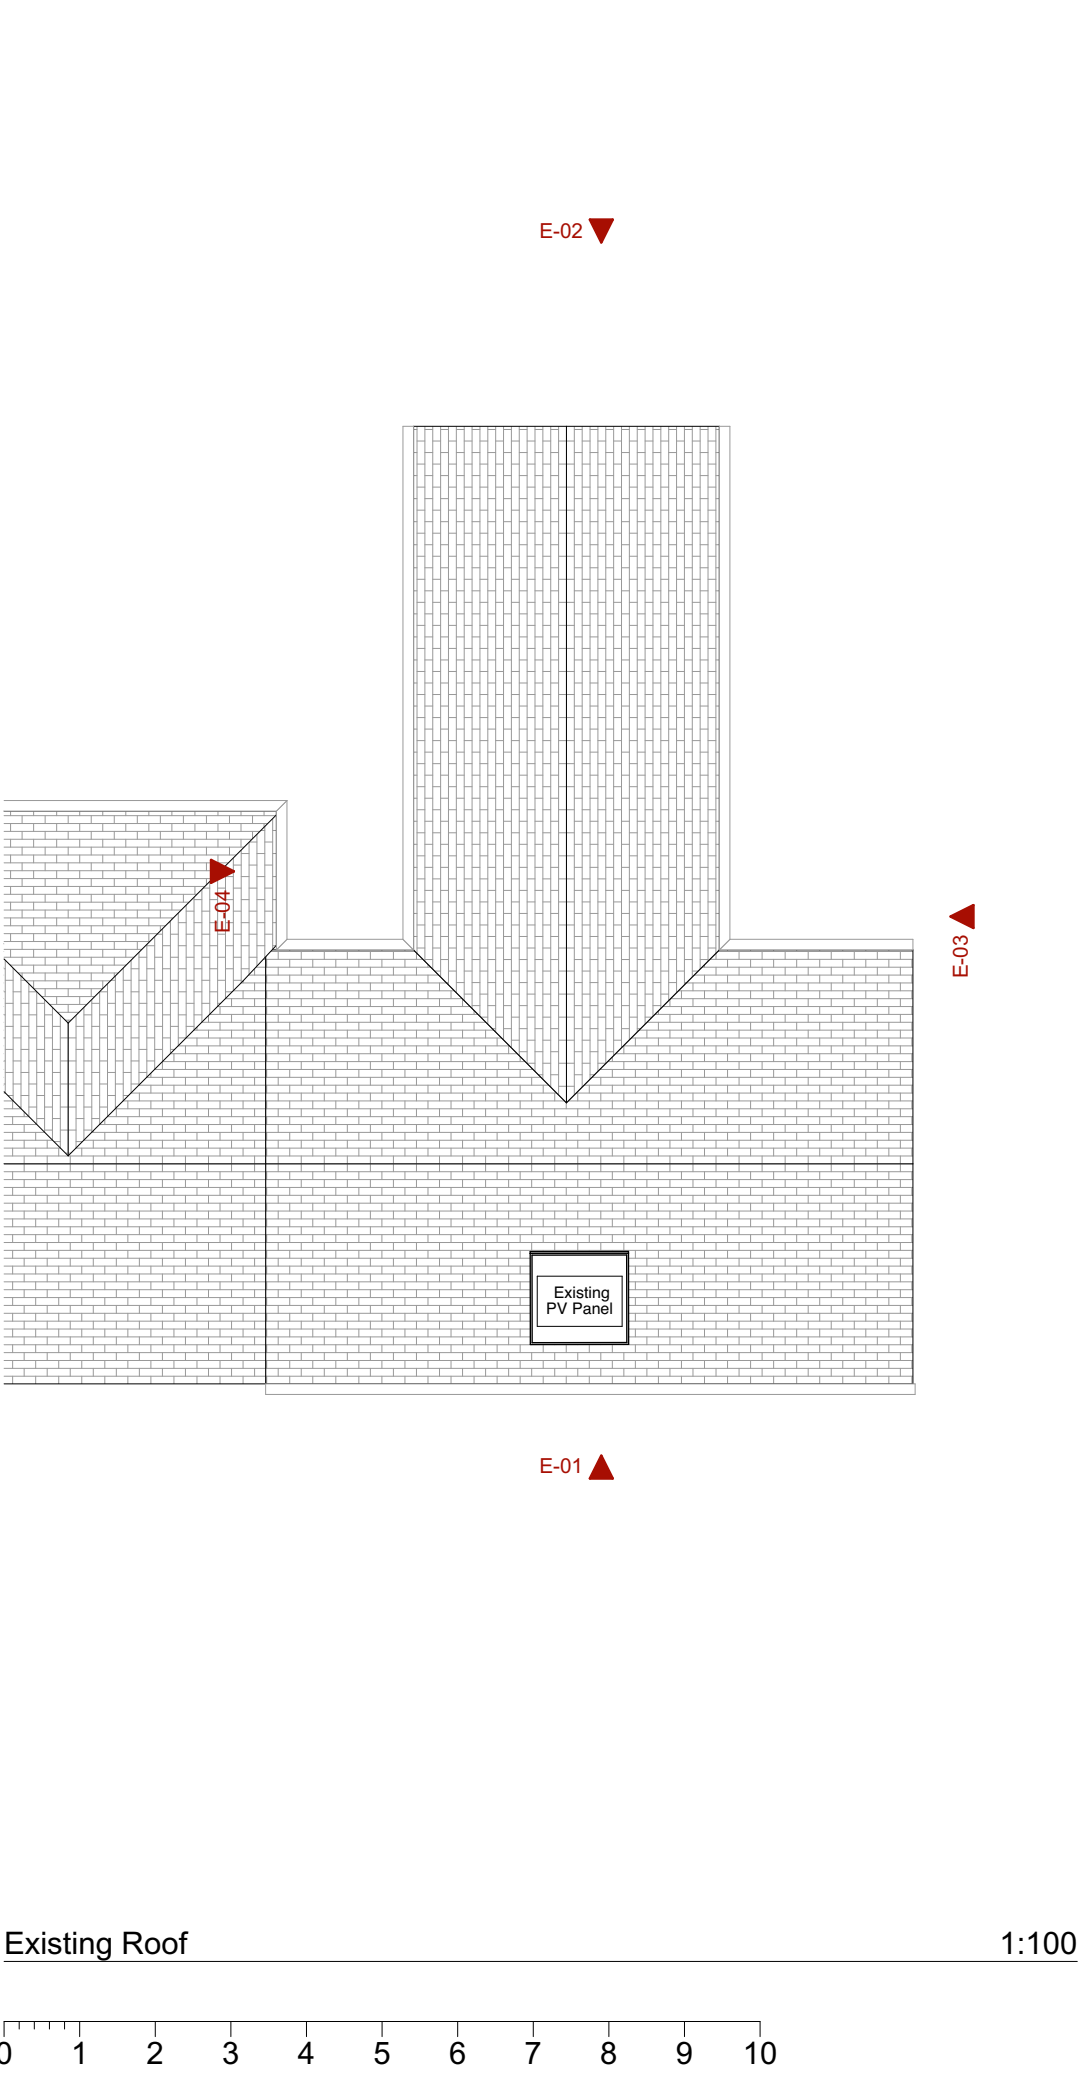
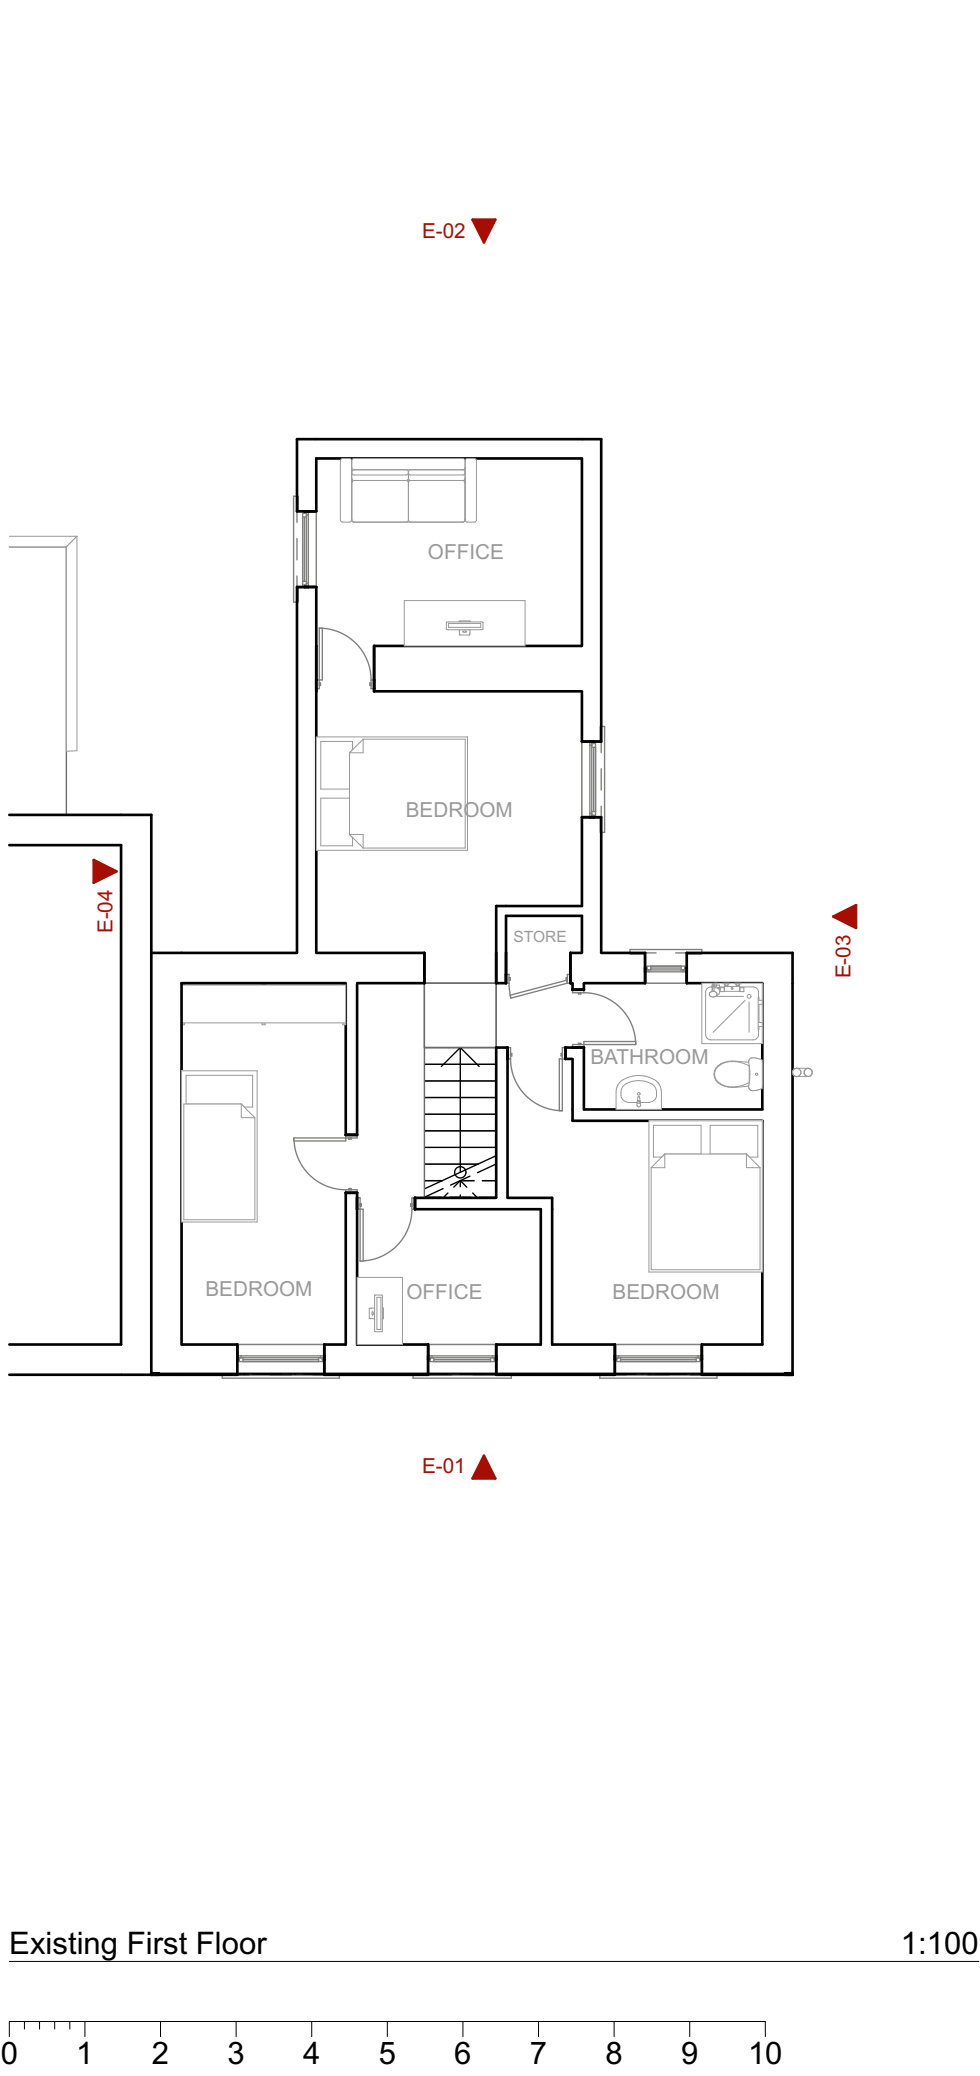
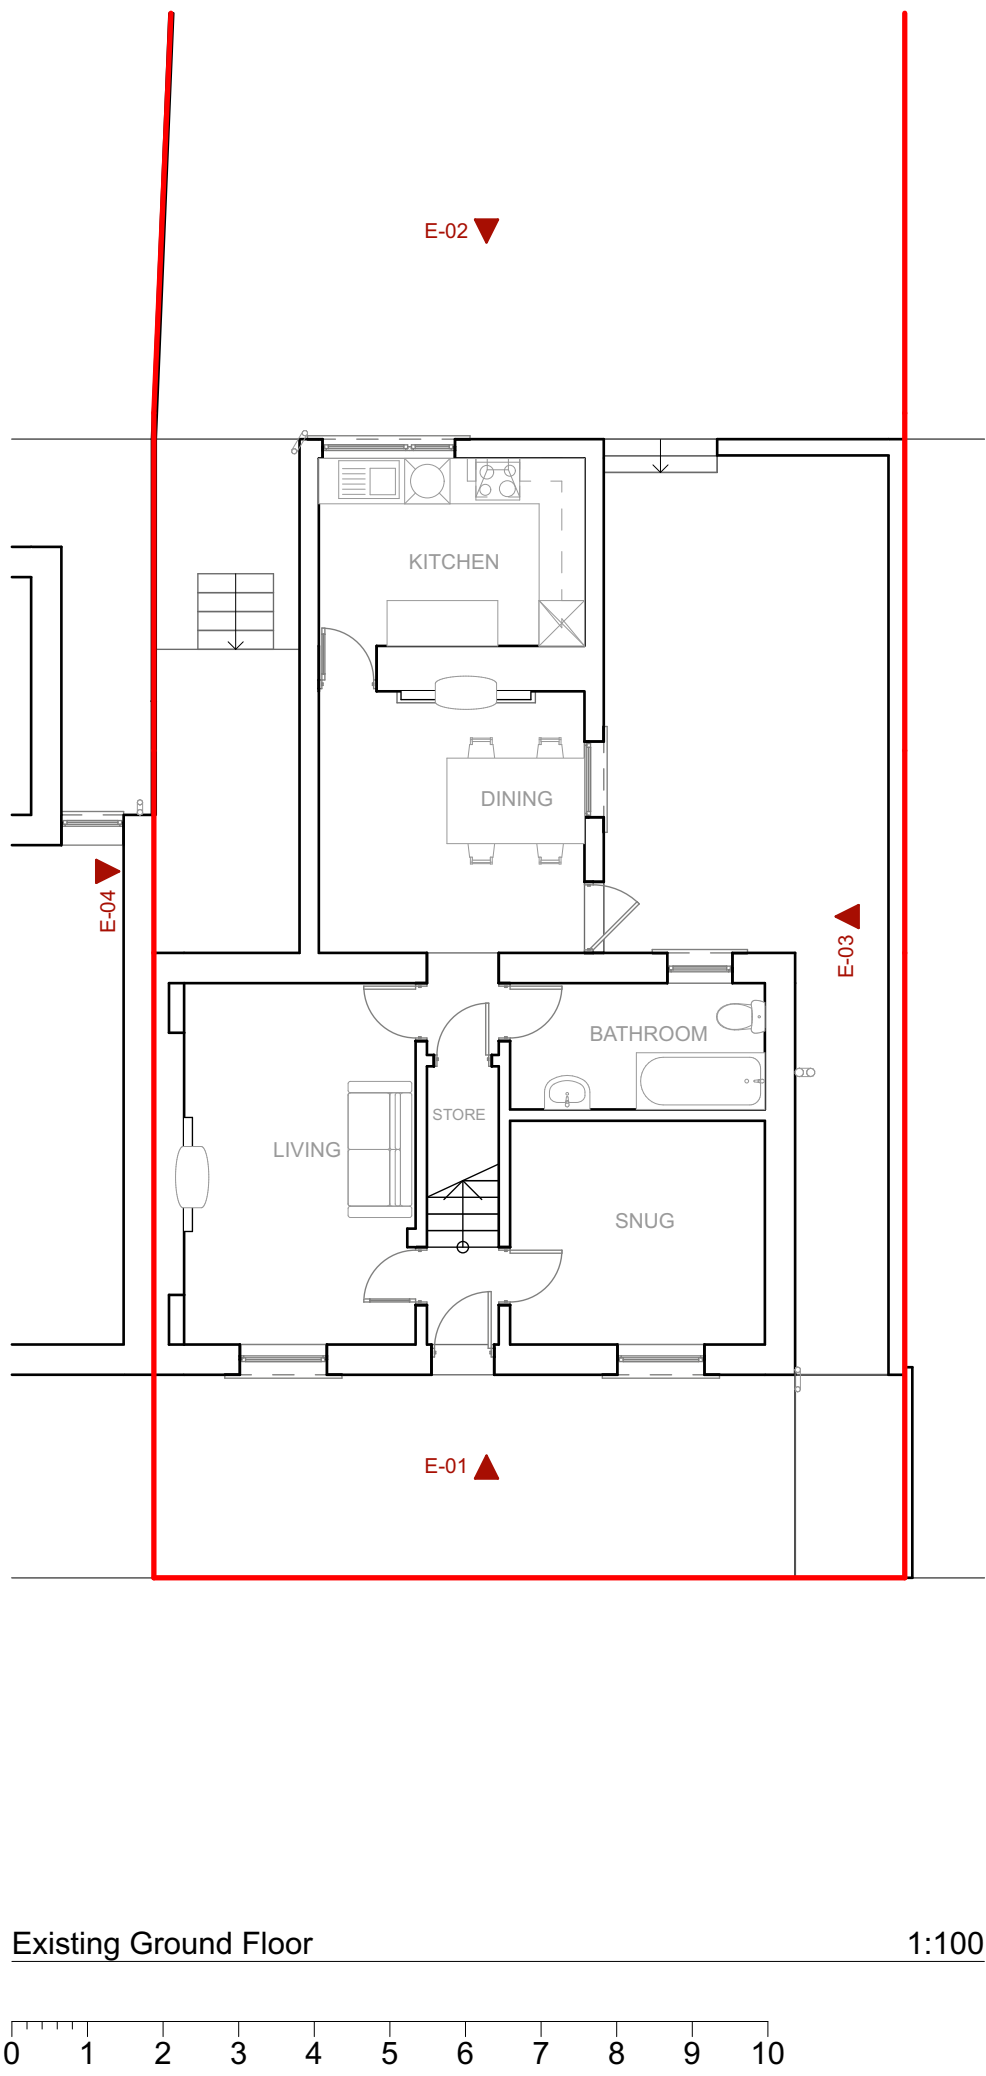


Rev	Description	Date	By
02	General Amendments	06/06/2023	CR
03	General Amendments	11/07/2023	CR
04	Issued for Planning	26/07/2023	MC
05	Planning Amendments	14/08/2023	CR

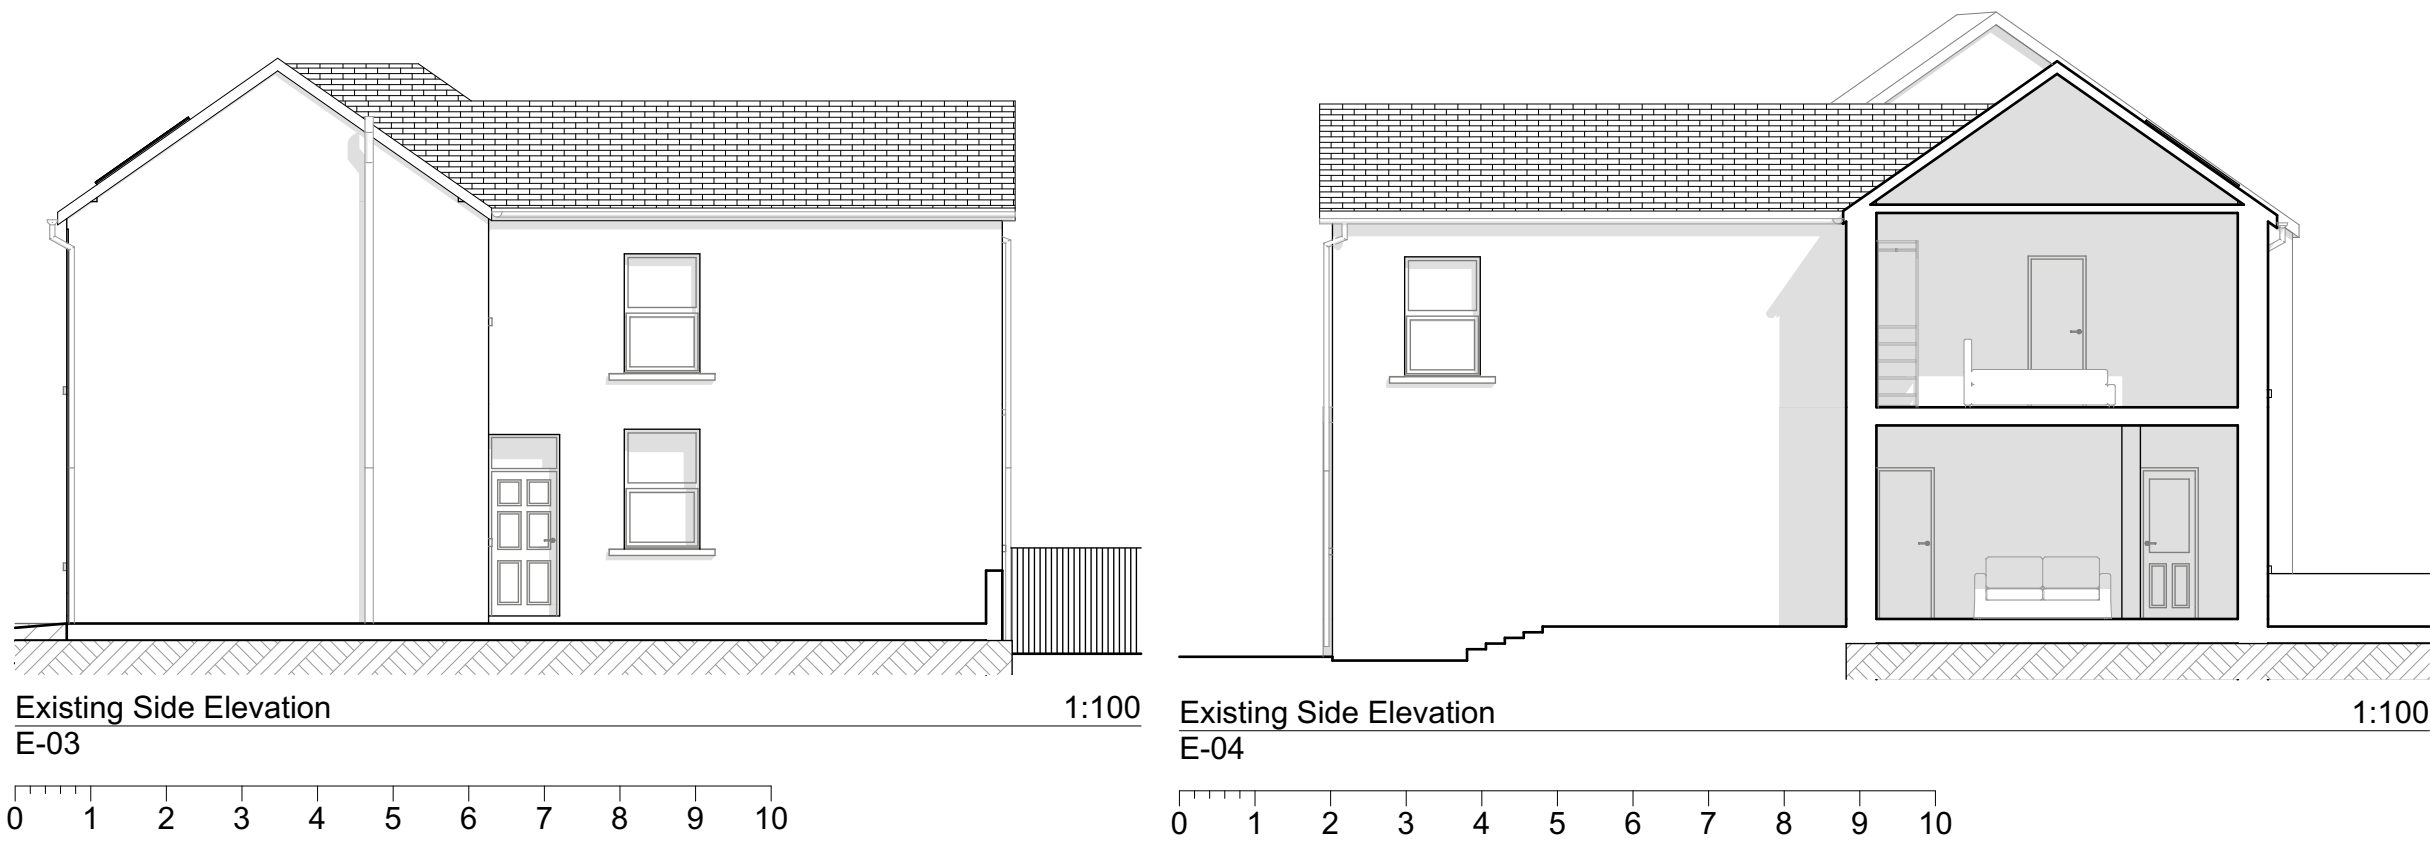

312 - 0100 - 05

dennis hellyar Architects	
t: +44 (0)1446 500720	
e: info@dennishellyar-architects.com	
w: www.dennishellyar-architects.com	
This document and its design content is copyright © it shall be read in conjunction with all other associated project information including models, specifications, schedules and related consultants documents. Do not scale from documents. All dimensions to be checked on site. Immediately report any discrepancies, errors or omissions on this document to the Originator. If in doubt ASK.	
Project	15 Gron Road
Address	15 Gron Road, Ammanford SA18 1HD
Client	Gareth Walters
Drawn	CR
File	312_15 Gron Road, Ammanford 3.pln
Date	30/10/2023
Status	WORK IN PROGRESS
Scale (B/A)	1:50, 1:100
Revision	05
Title	Existing Layout
No	312 - DHA - XX - ZZ - DR - A - 0100