



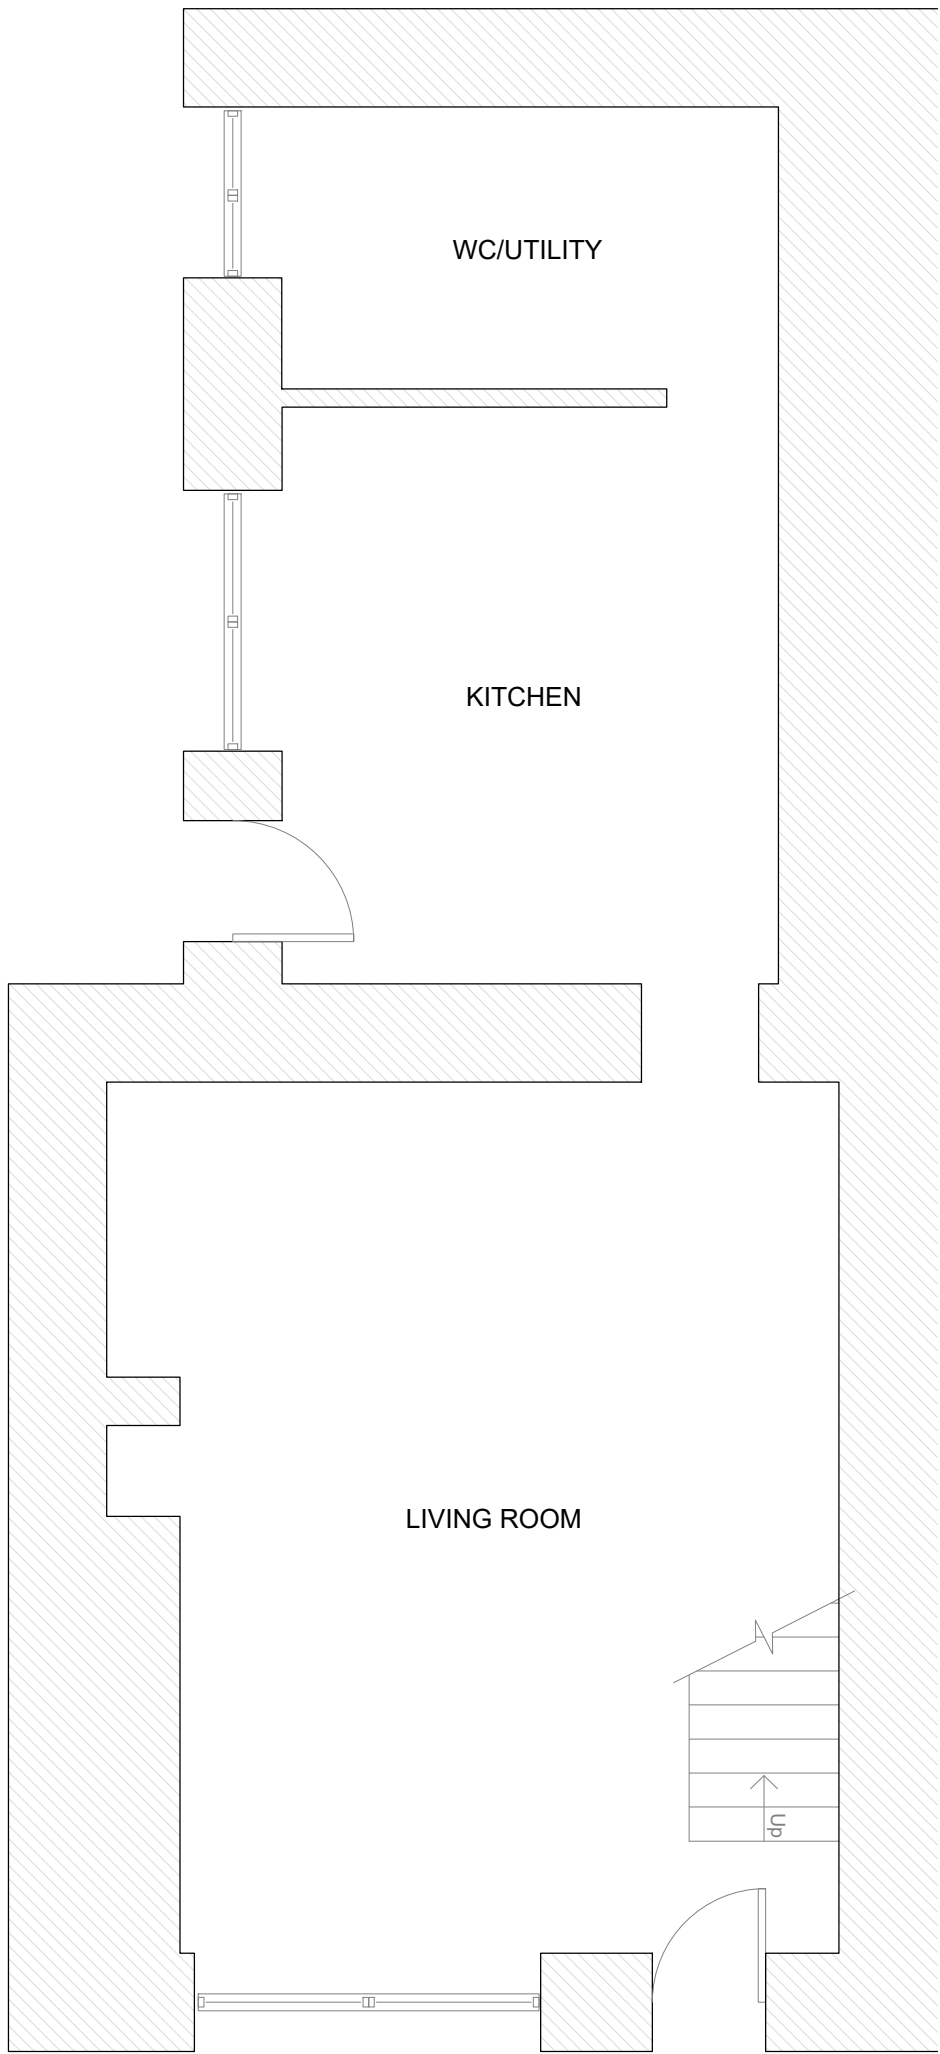

EXISTING GROUND FLOOR
SCALE 1:50

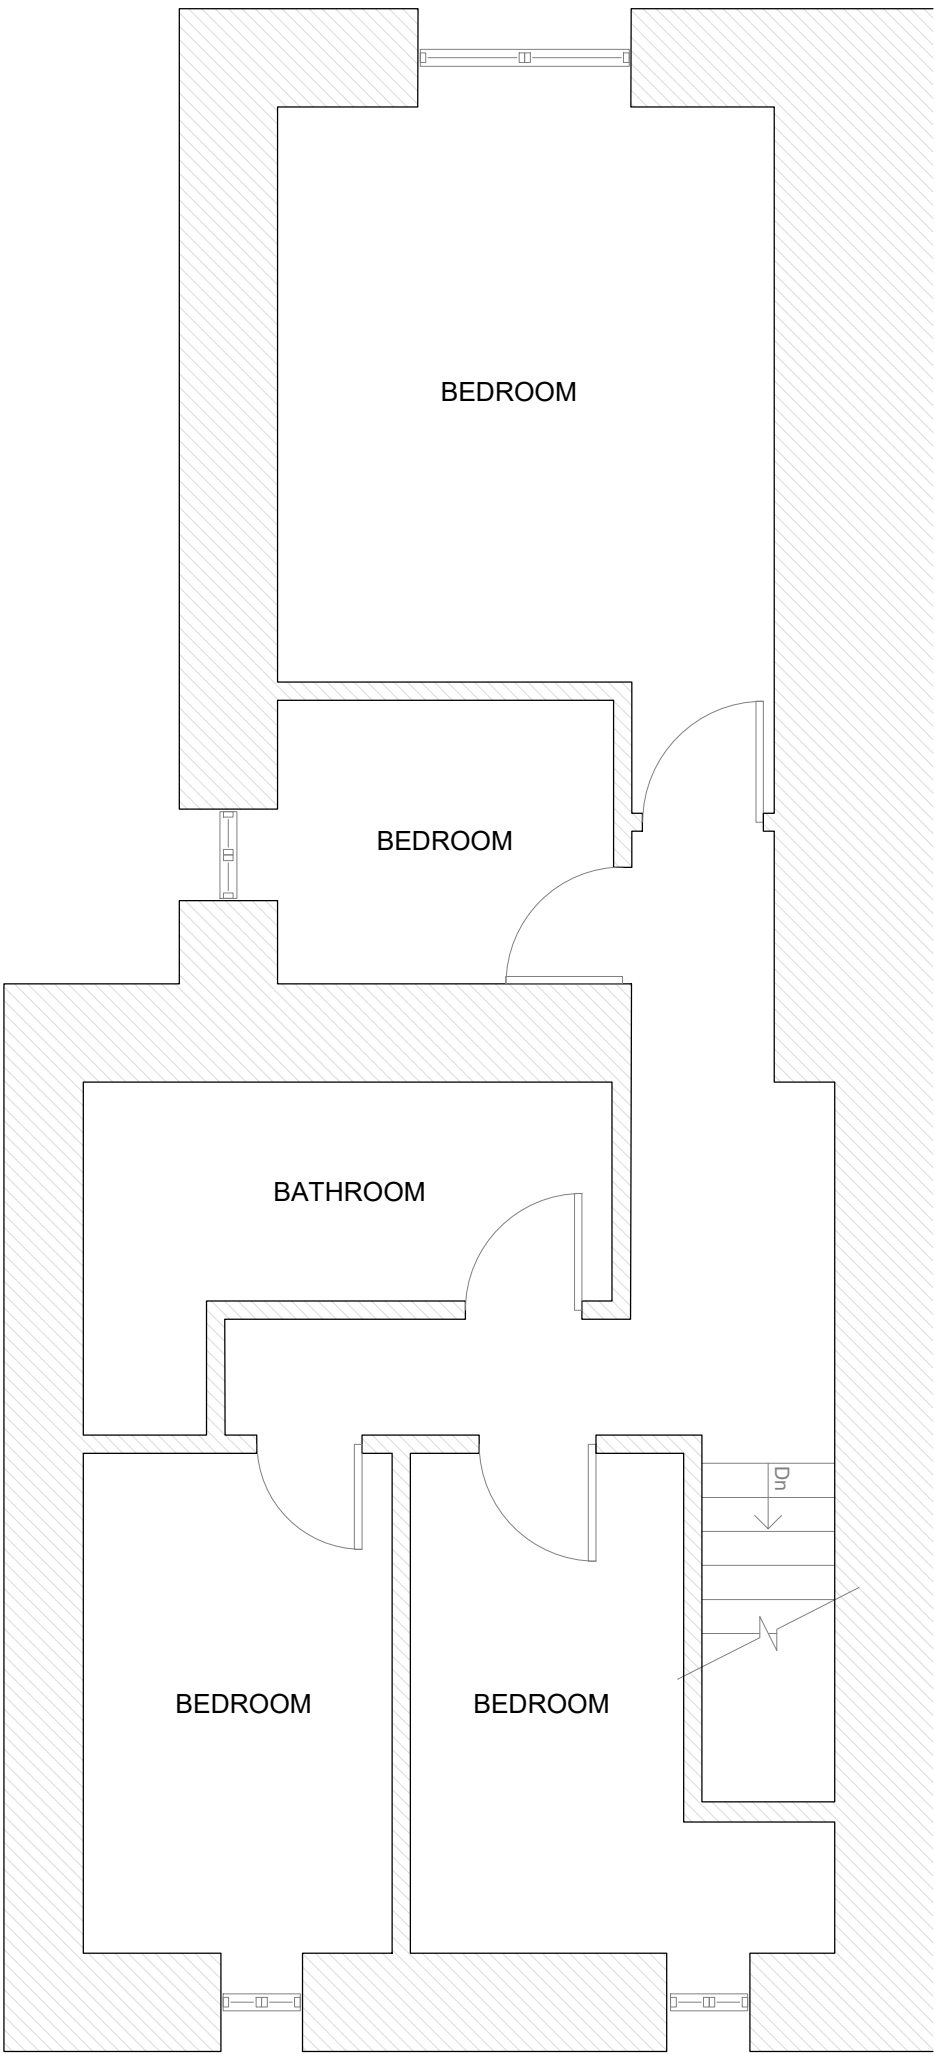

EXISTING FIRST FLOOR
SCALE 1:50

Mark John
BSc (Hons) City and Regional Planning
BA (Hons) Architecture
RTPI
Accredited Designer

LABC
Registered
Professional Architect, Swansea

NO.	NOTES
1	Do not scale dimensions unless otherwise stated
2	Do not scale of drawing. All dimensions are to be taken from the drawing
3	Drawings to be used for purposes of Planning Applications only
4	Drawings are not for construction purposes
5	Do not scale dimensions unless otherwise stated

PROJECT DESCRIPTION:

4 TWYNYPANDY, MAIN ROAD,
PONTRHYDYFEN, SA12 9TW

Planning Consultants

DATE:

June 2022

SCALE:

1:50

SHEET:

A-2