



	NO.	NOTES
	1	All dimensions in millimetres unless otherwise stated.
	2	Do not scale off drawing. All dimensions to be checked on site by contractor.
	3	Drawings to be used for purposes of Planning Application only.
	4	These are not Construction Drawings.
	5	The contractor is to set out, check and co-ordinate all dimensions on site during the course of works.

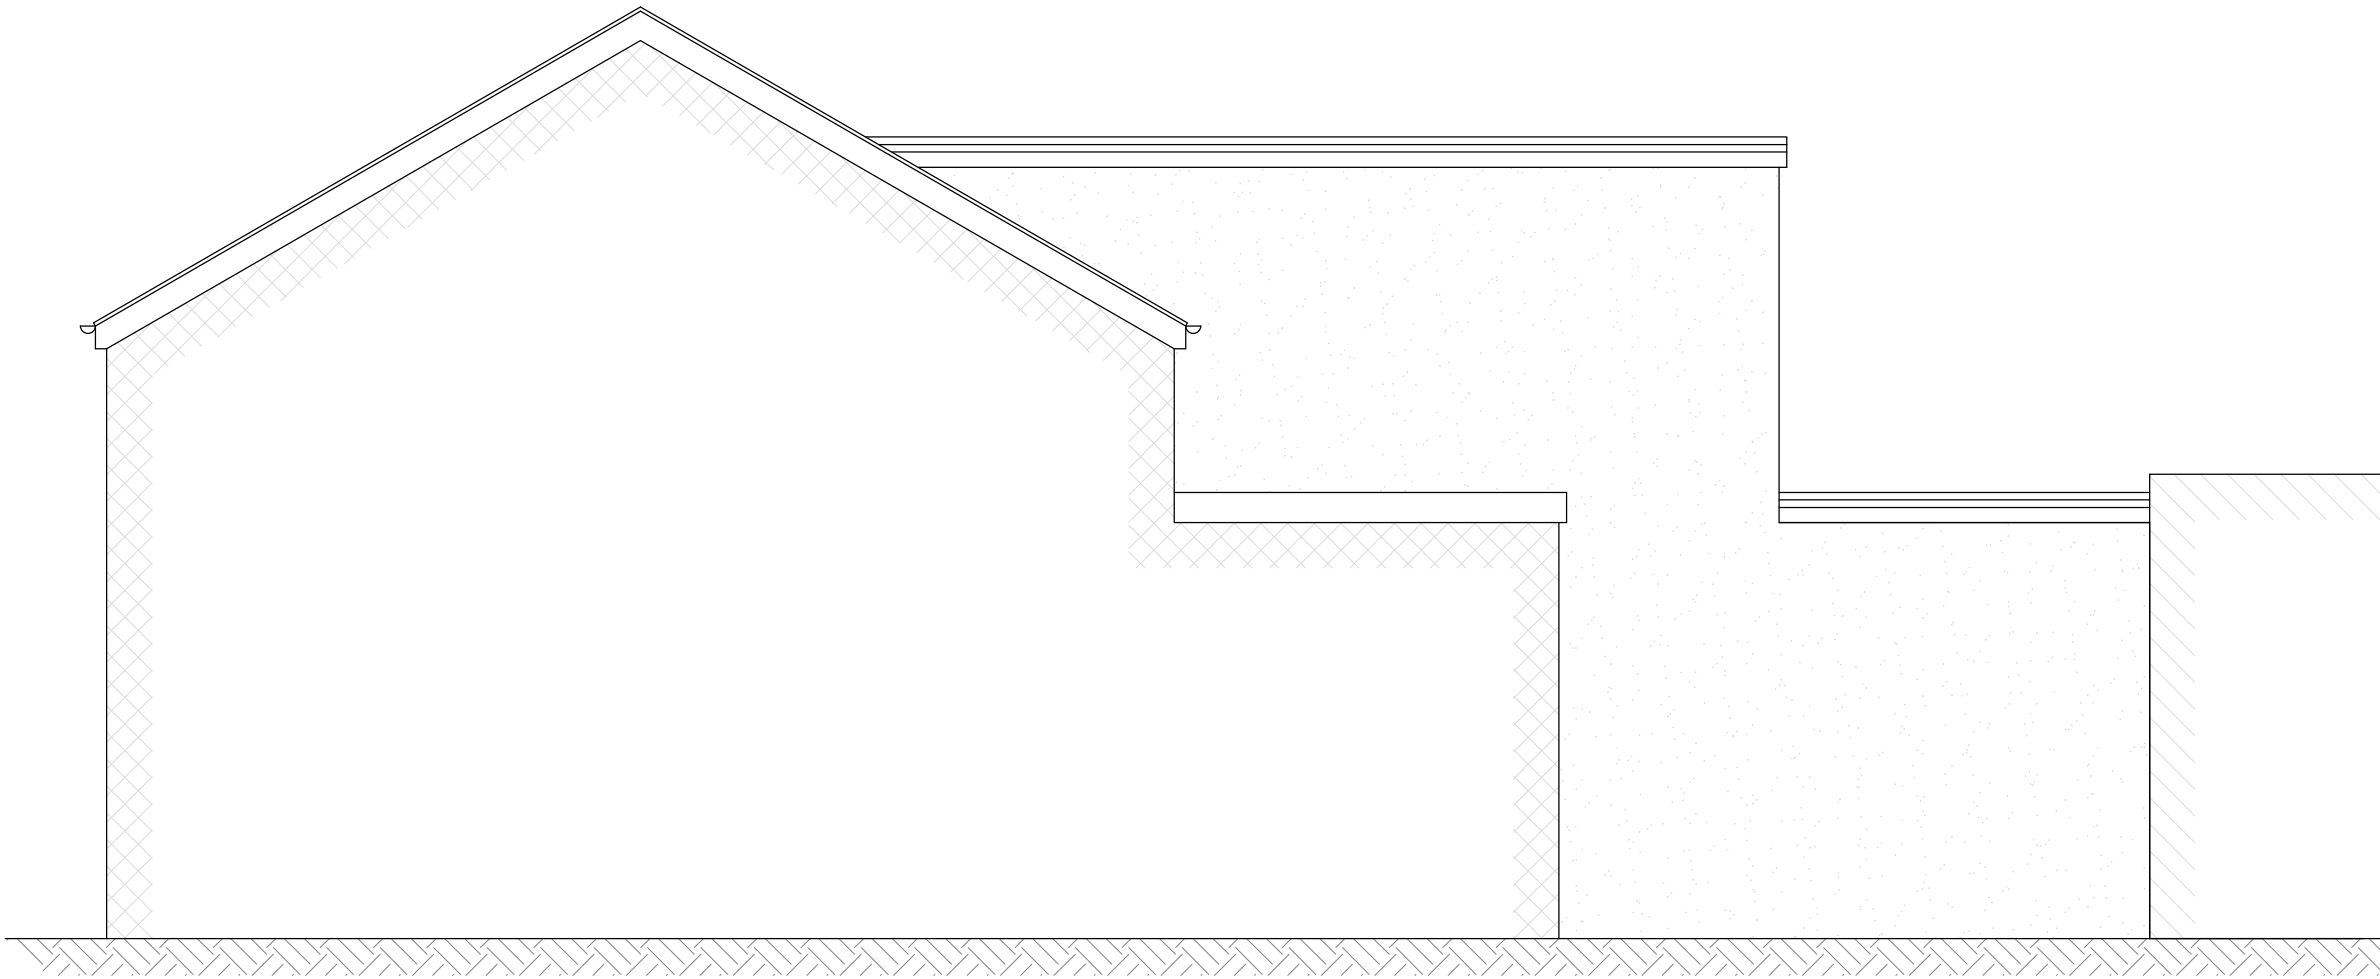

PROPOSED RHS
SECTION/ELEVATION
SCALE 1:50

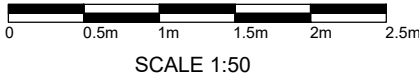





REVISIONS:

A

SHEET TITLE:

PROPOSED ELEVATIONS
SHEET 2

PROJECT DESCRIPTION:

PROJECT: FIRST FLOOR REDUCTION
SITE: 4 TWYMPANDY MAIN ROAD,
PONTRHYDVEEN, SA12 9TW

CLIENT:



Planning Consultants
MOBILE: 07505 210 952
EMAIL: atriumplanning@icloud.com

DATE:

Sept 2023

SCALE:

1:50

SHEET:

A-2