


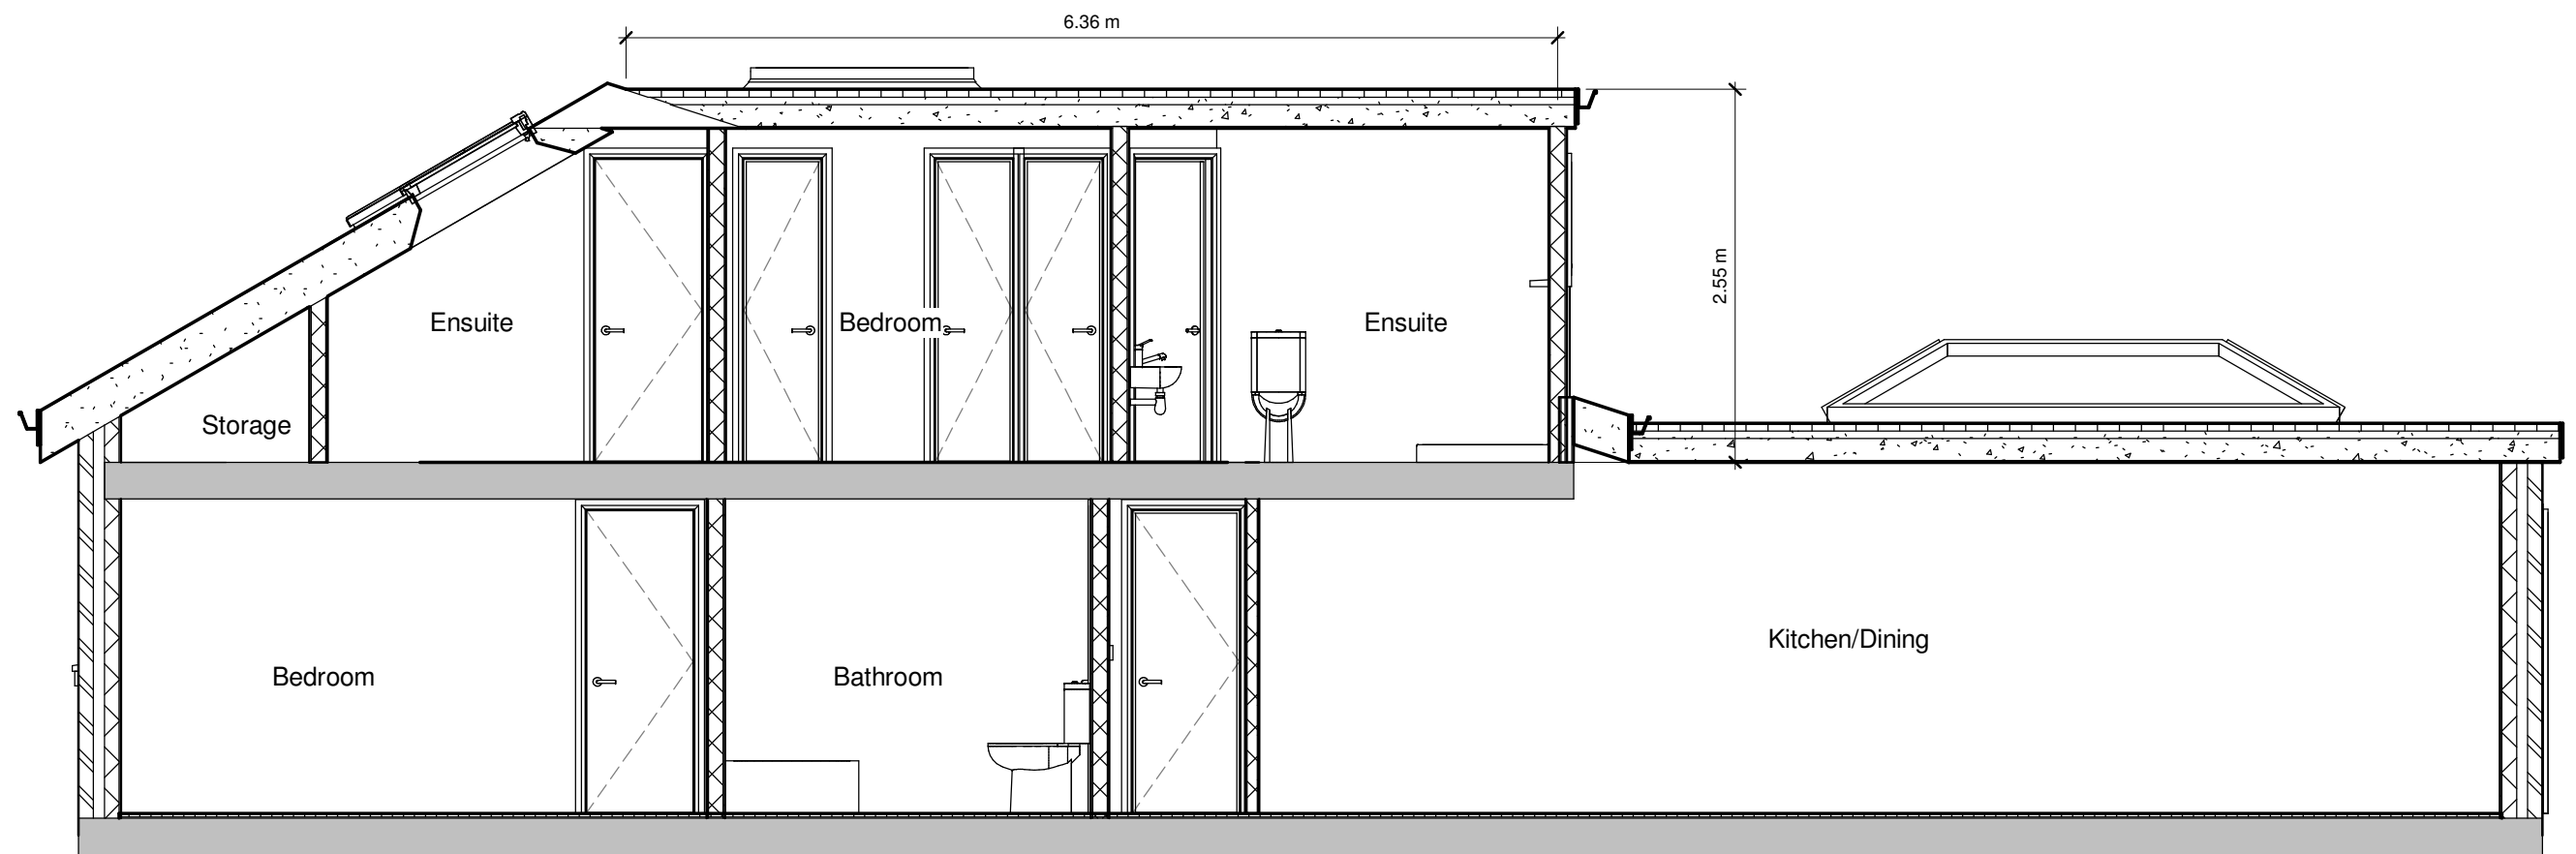

1

Section 1

1 : 50

	No.	Description	Date	 www.ccs-solutions.co.uk				PROJECT		CLIENT				
								7 Lletty Dafydd, Clyne, Neath		Mr Joel Anderson				
									Date	06/03/2023	Project number	01032023	Scale (@ A3)	1 : 50
									Drawn by	CCS	DRAWING NUMBER		REV	
									Checked by	Client	A312			