



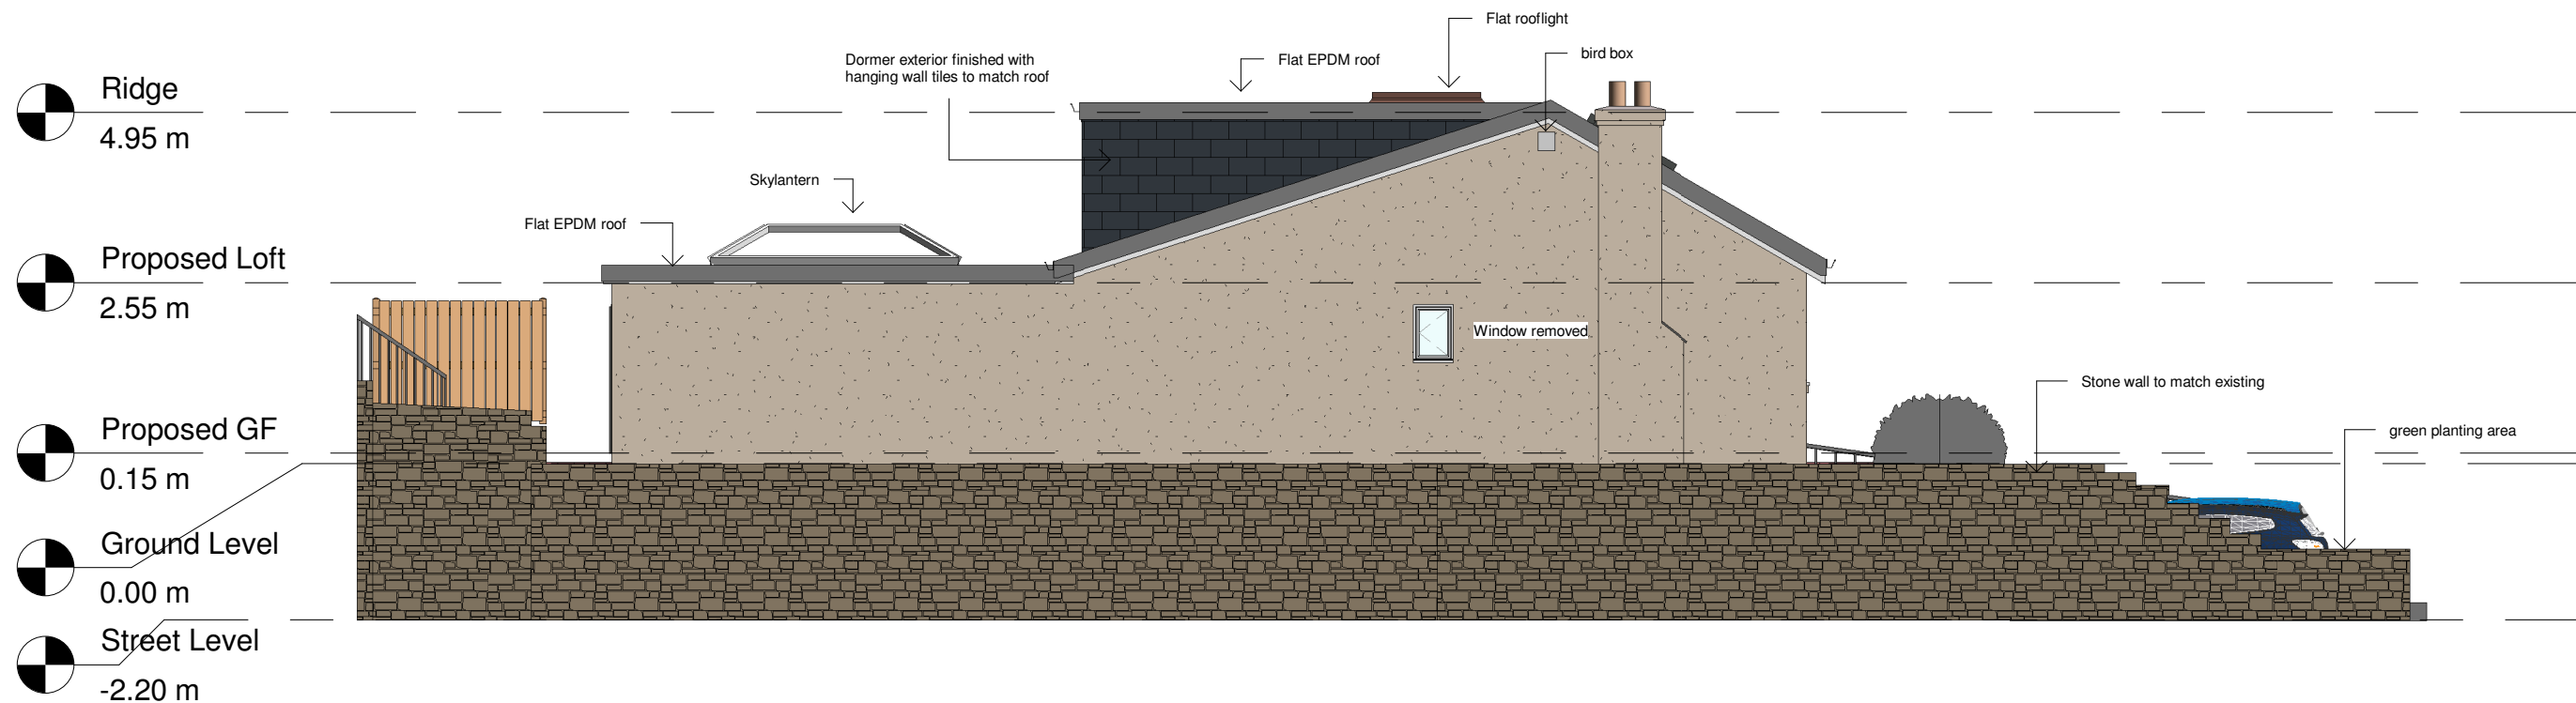

Proposed Left Elevation
1 : 100

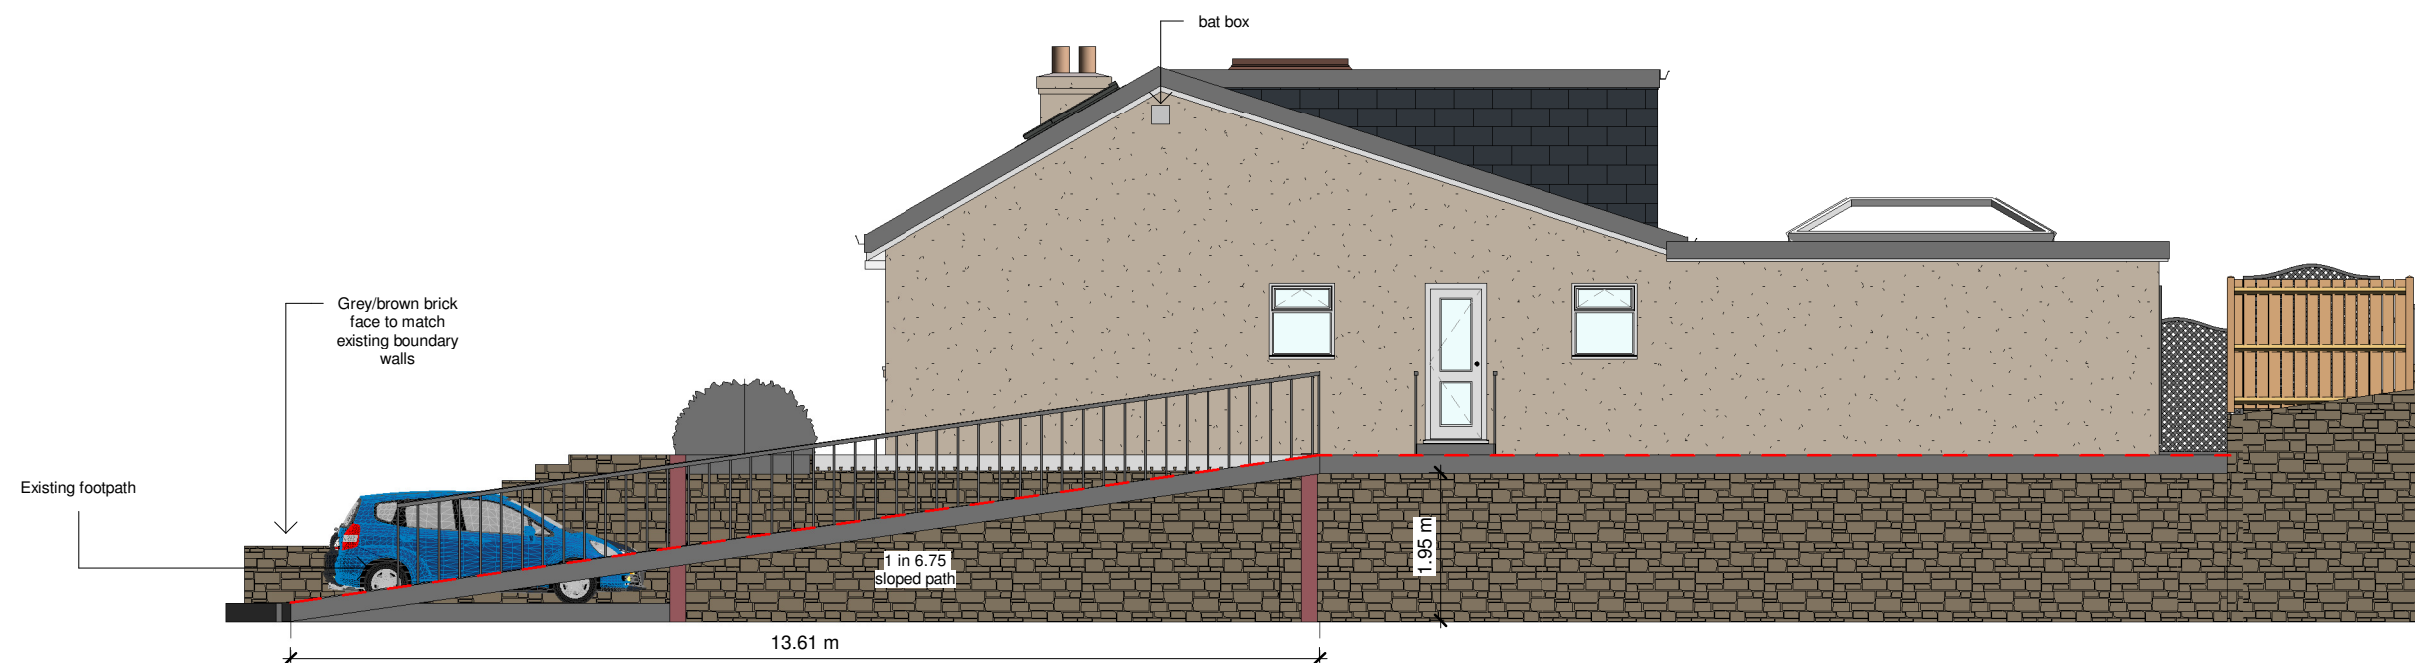

Proposed Right Elevation
1 : 100

No.	Description	Date

 www.ccs-solutions.co.uk			
CODE	STATUS	SUITABILITY DESCRIPTION	PURPOSE OF ISSUE

PROJECT
7 Lletty Dafydd, Clyne, Neath
SHEET
Proposed Side Elevations

CLIENT			Mr Joel Anderson	
Date	Project number	Scale (@ A3)		
06/03/2023	01032023	1 : 100		
Drawn by	DRAWING NUMBER		REV	
CCS	A311		B	
Checked by				
Client				