


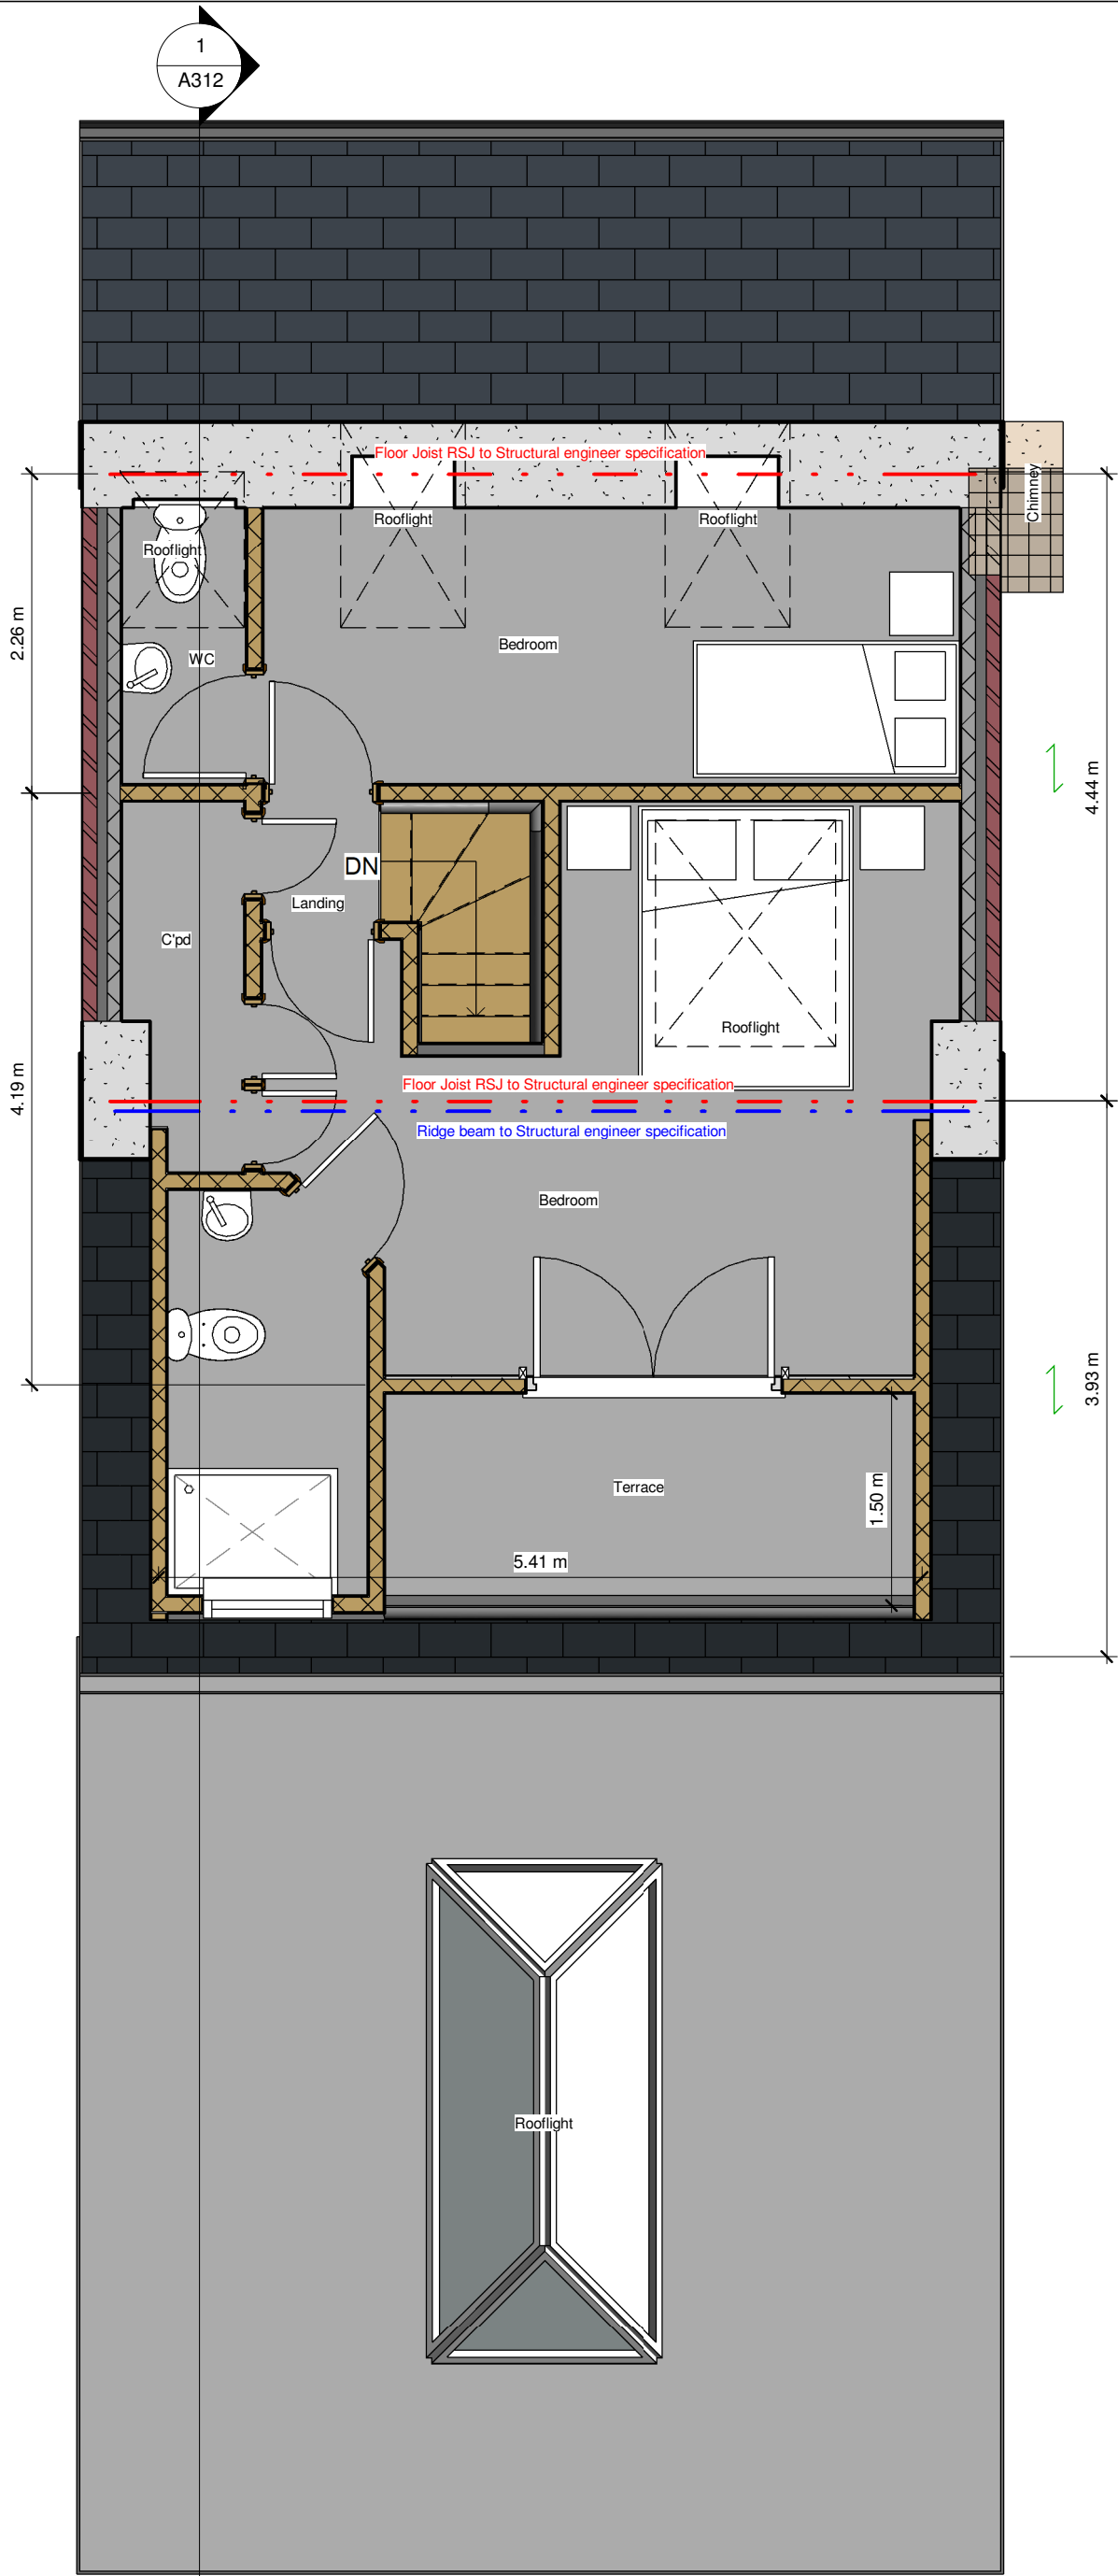

Proposed Loft
1 : 50

No.	Description	Date

 www.ccs-solutions.co.uk		PURPOSE OF ISSUE	
CODE	STATUS	SUITABILITY DESCRIPTION	PURPOSE OF ISSUE
SHEET			
7 Lletty Dafydd, Clyne, Neath			
PROJECT			
Proposed Loft			

CLIENT		Mr Joel Anderson	
Date	06/03/2023	Project number	01032023
Drawn by	Author	Scale (@ A3)	1 : 50
Checked by	Checker	DRAWING NUMBER	A306
REV			