


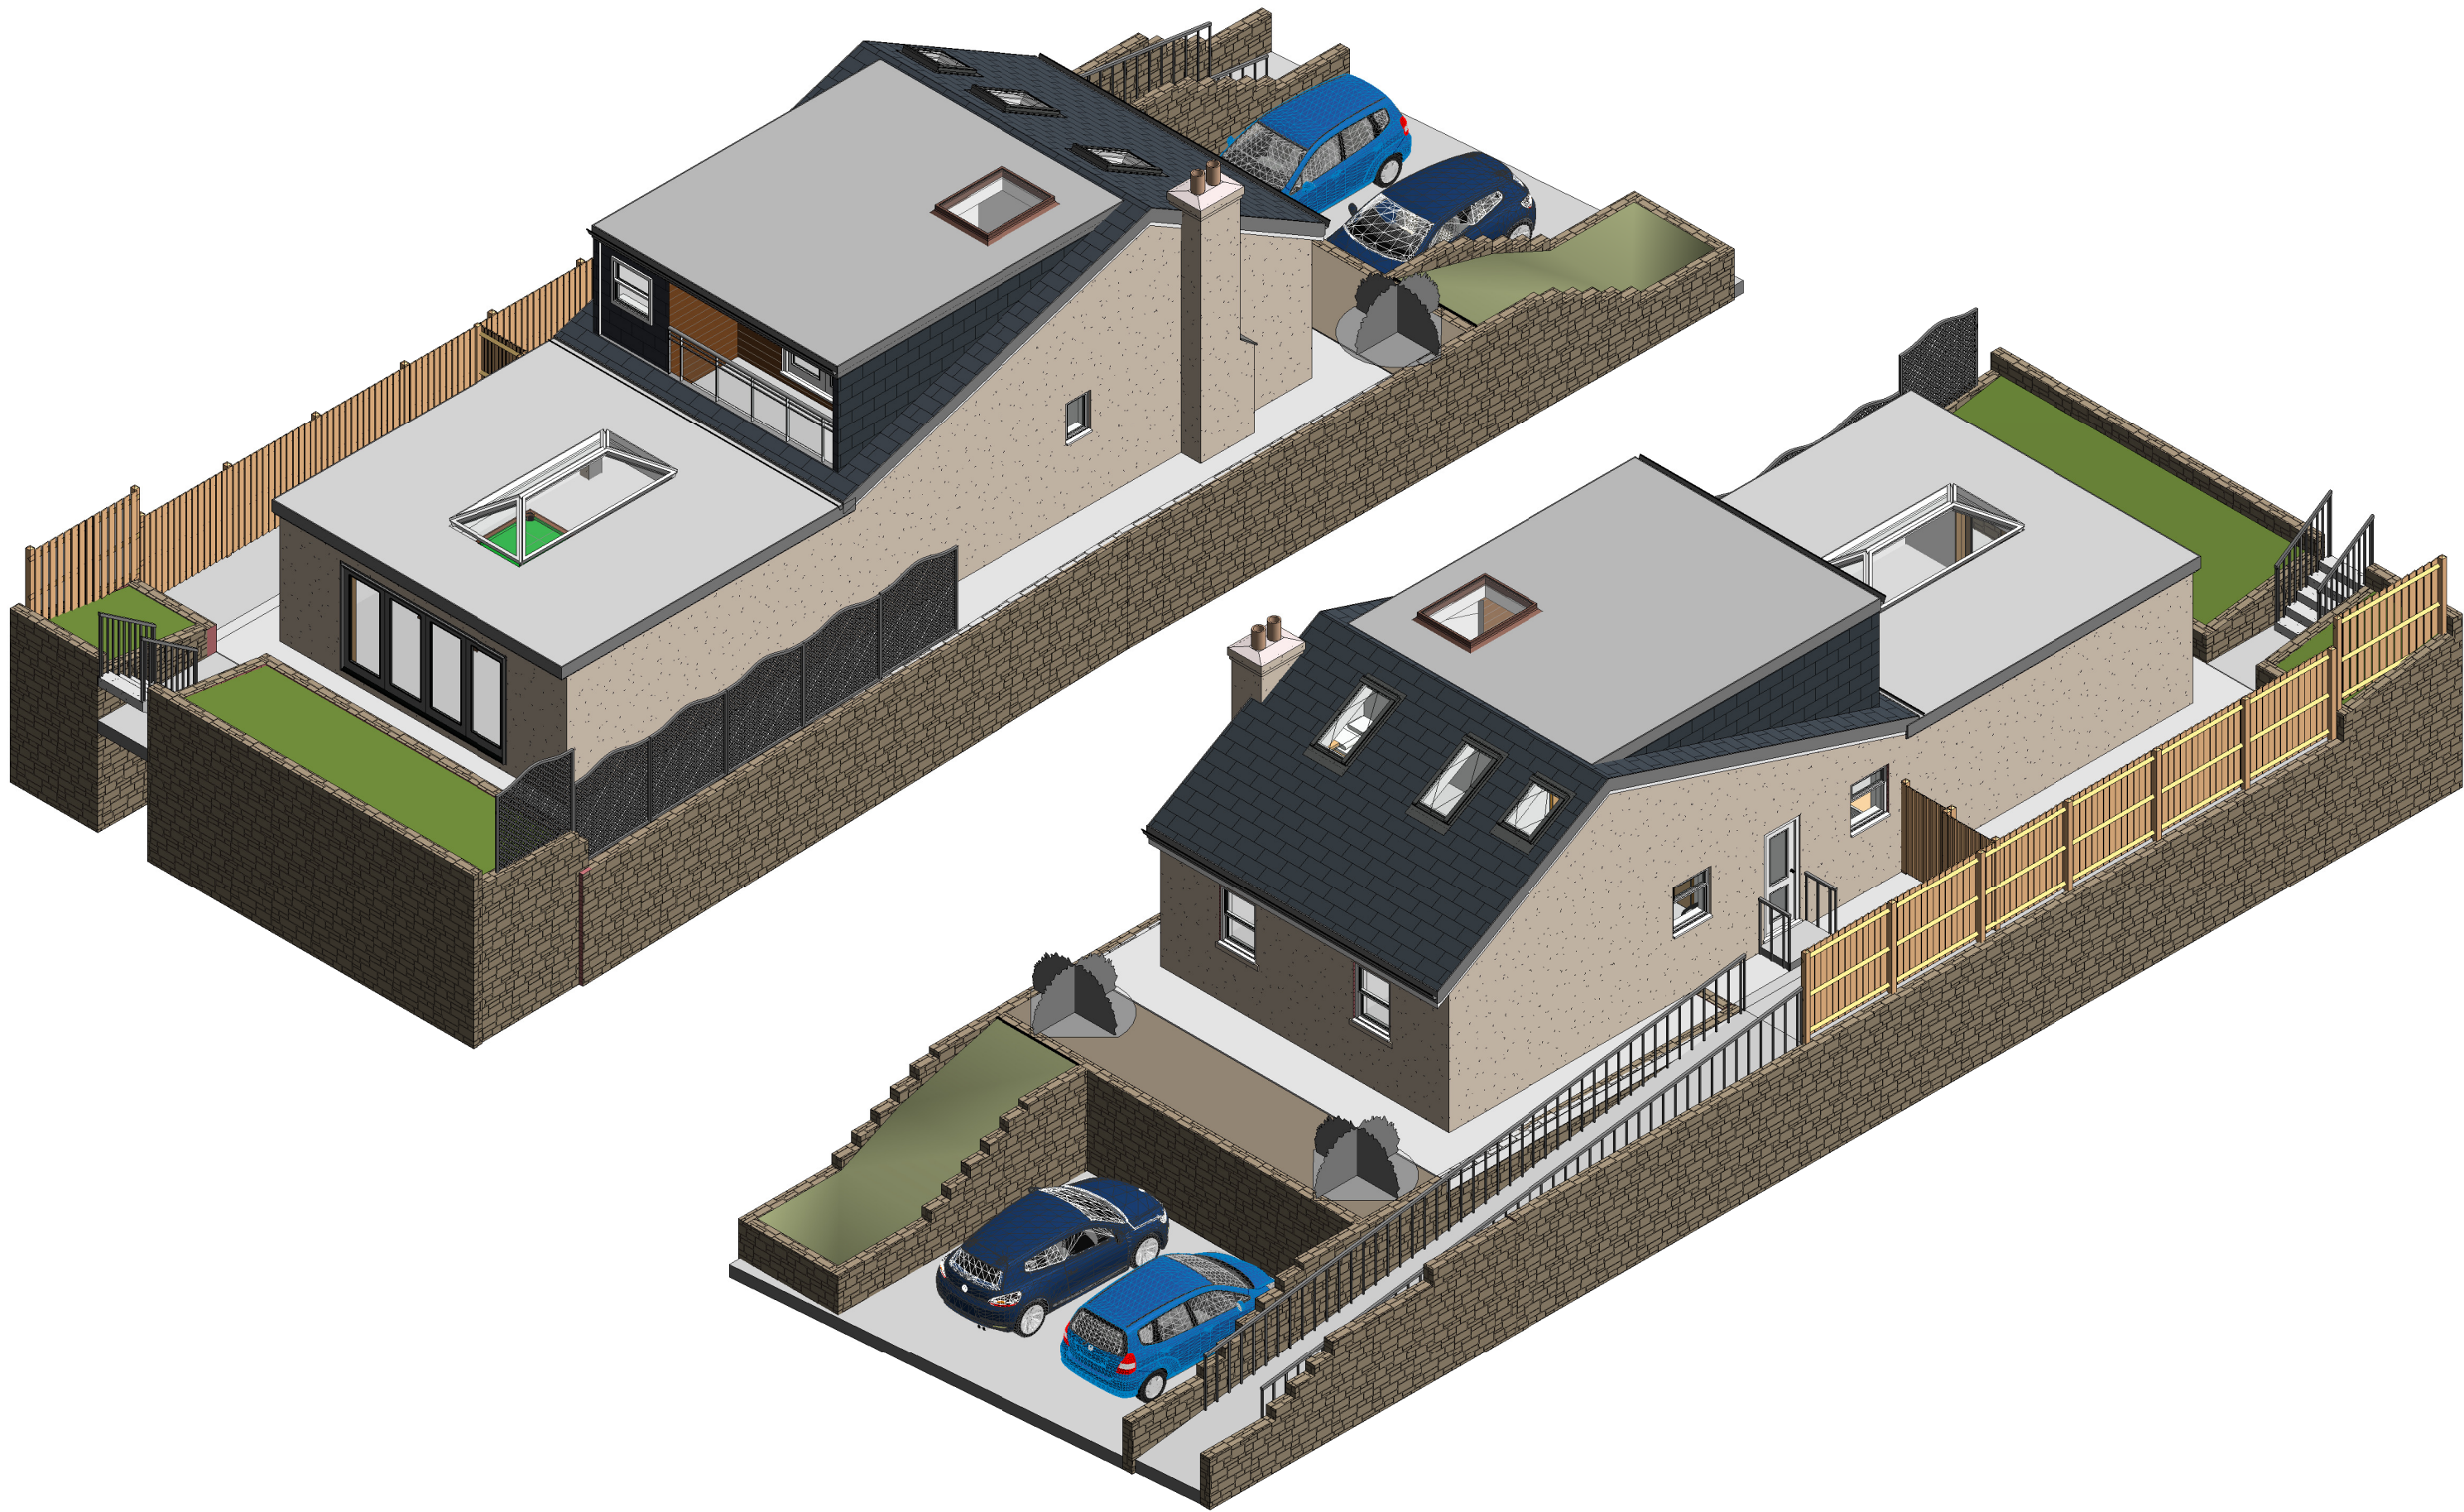

No.	Description	Date

 www.ccs-solutions.co.uk			
CODE	STATUS	SUITABILITY DESCRIPTION	PURPOSE OF ISSUE

PROJECT	7 Lletty Dafydd, Clyne, Neath
SHEET	Visuals

CLIENT			Mr Joel Anderson
Date	Project number	Scale (@ A3)	
06/03/2023	01032023		
Drawn by	DRAWING NUMBER		REV
CCS	A308		
Checked by			
Client			