





PROPOSED SITE LOCATION PLAN
SCALE: 1:200
Scale 1:200
0 5 10 20

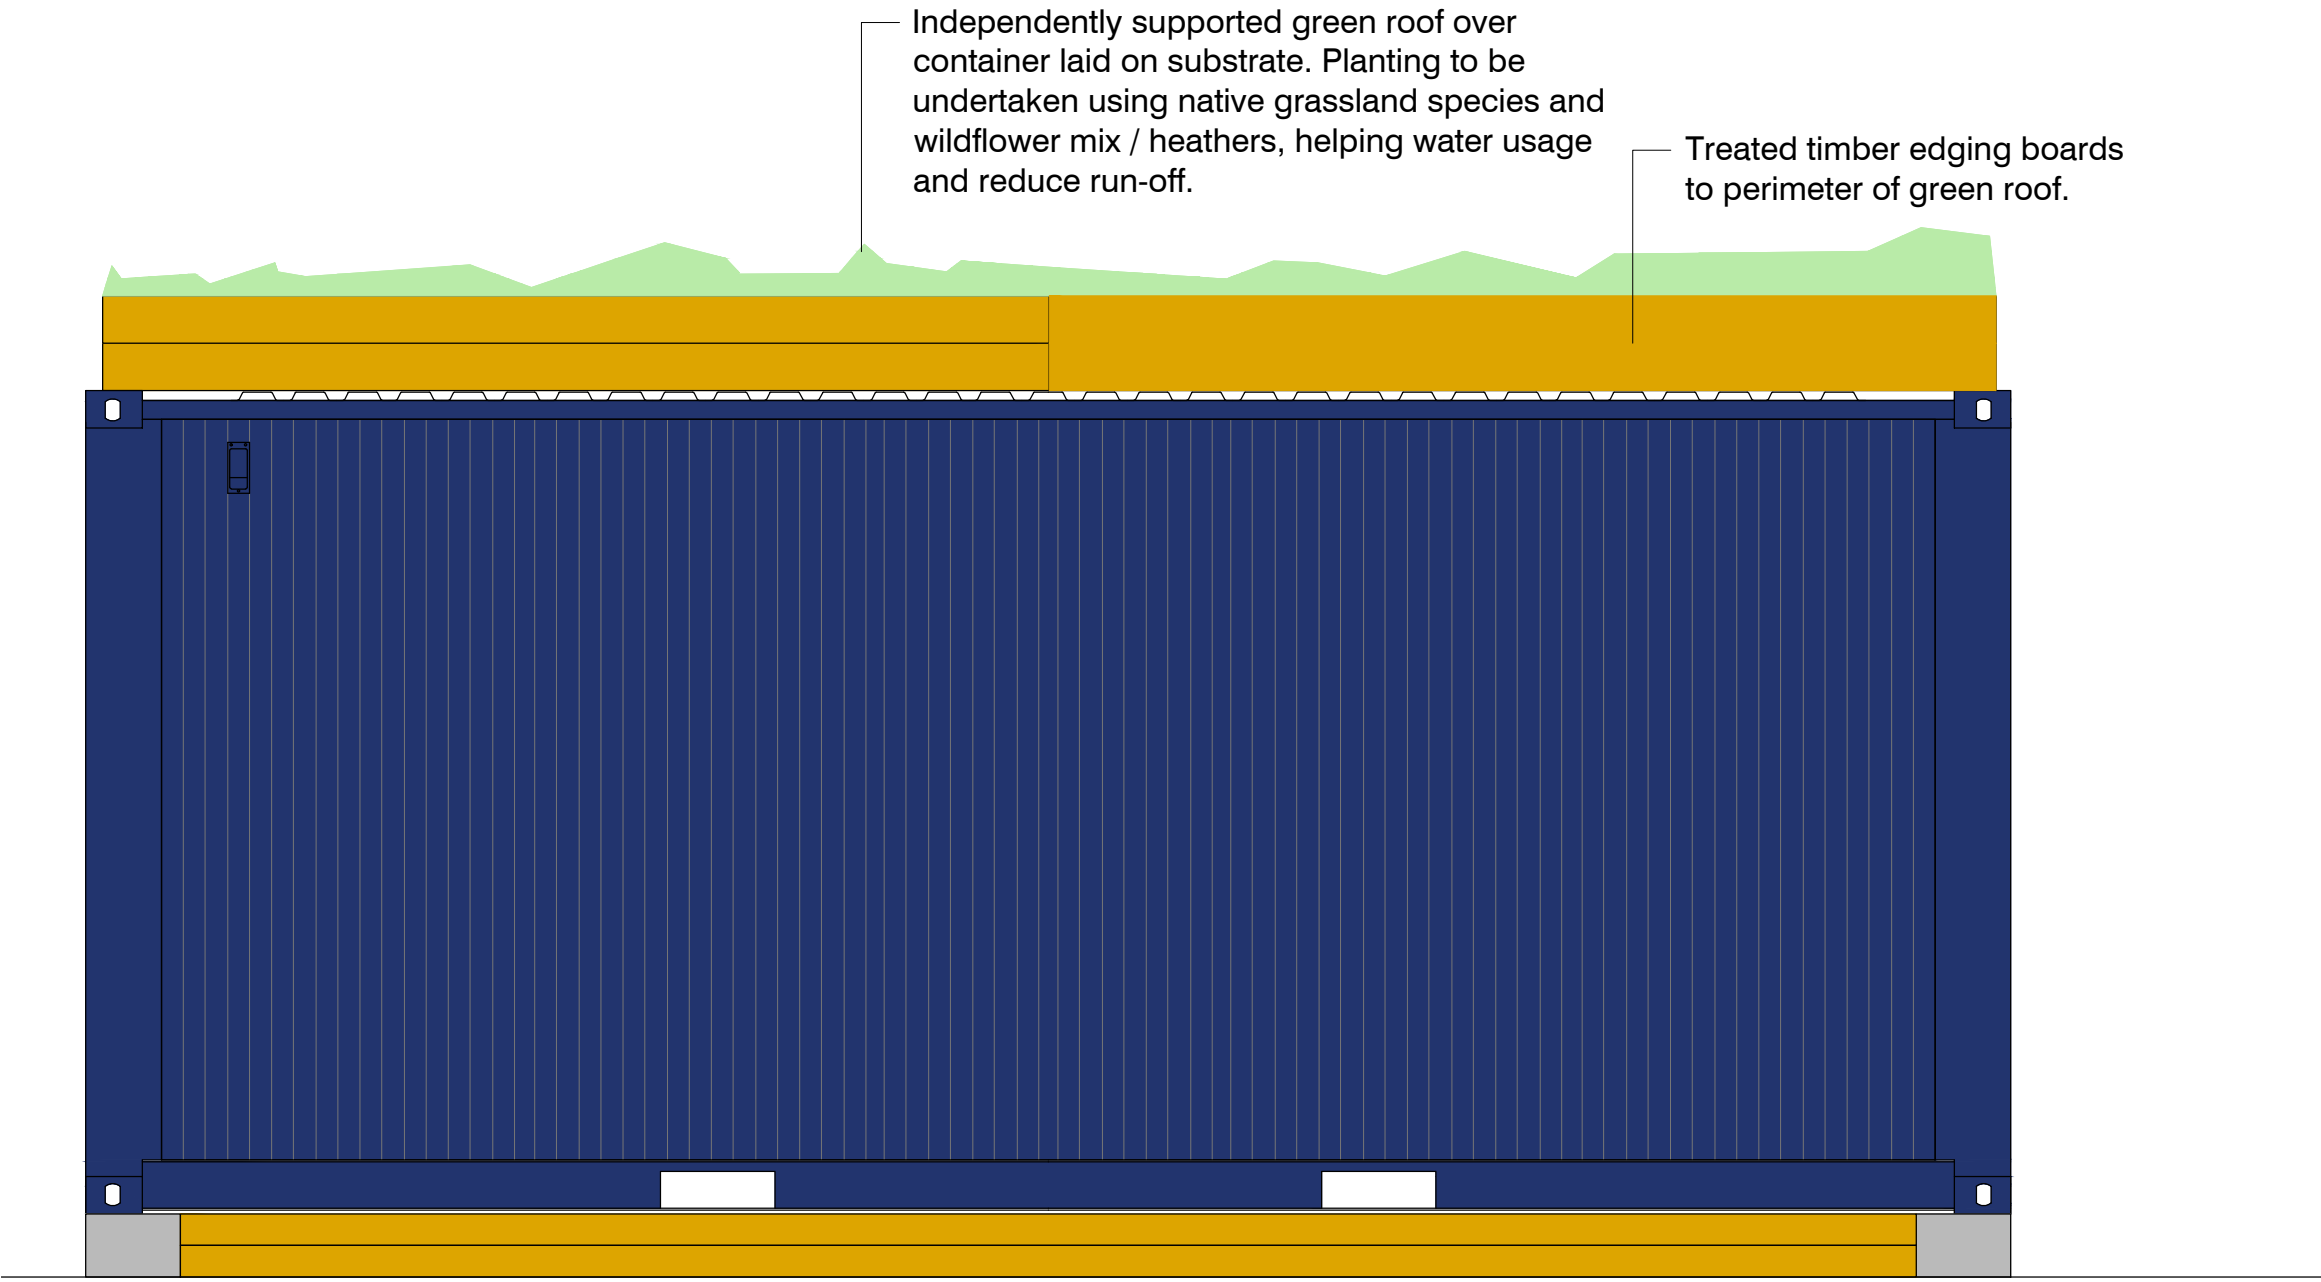

PROPOSED GREEN ROOF ON CONTAINER - Side
SCALE: 1:25

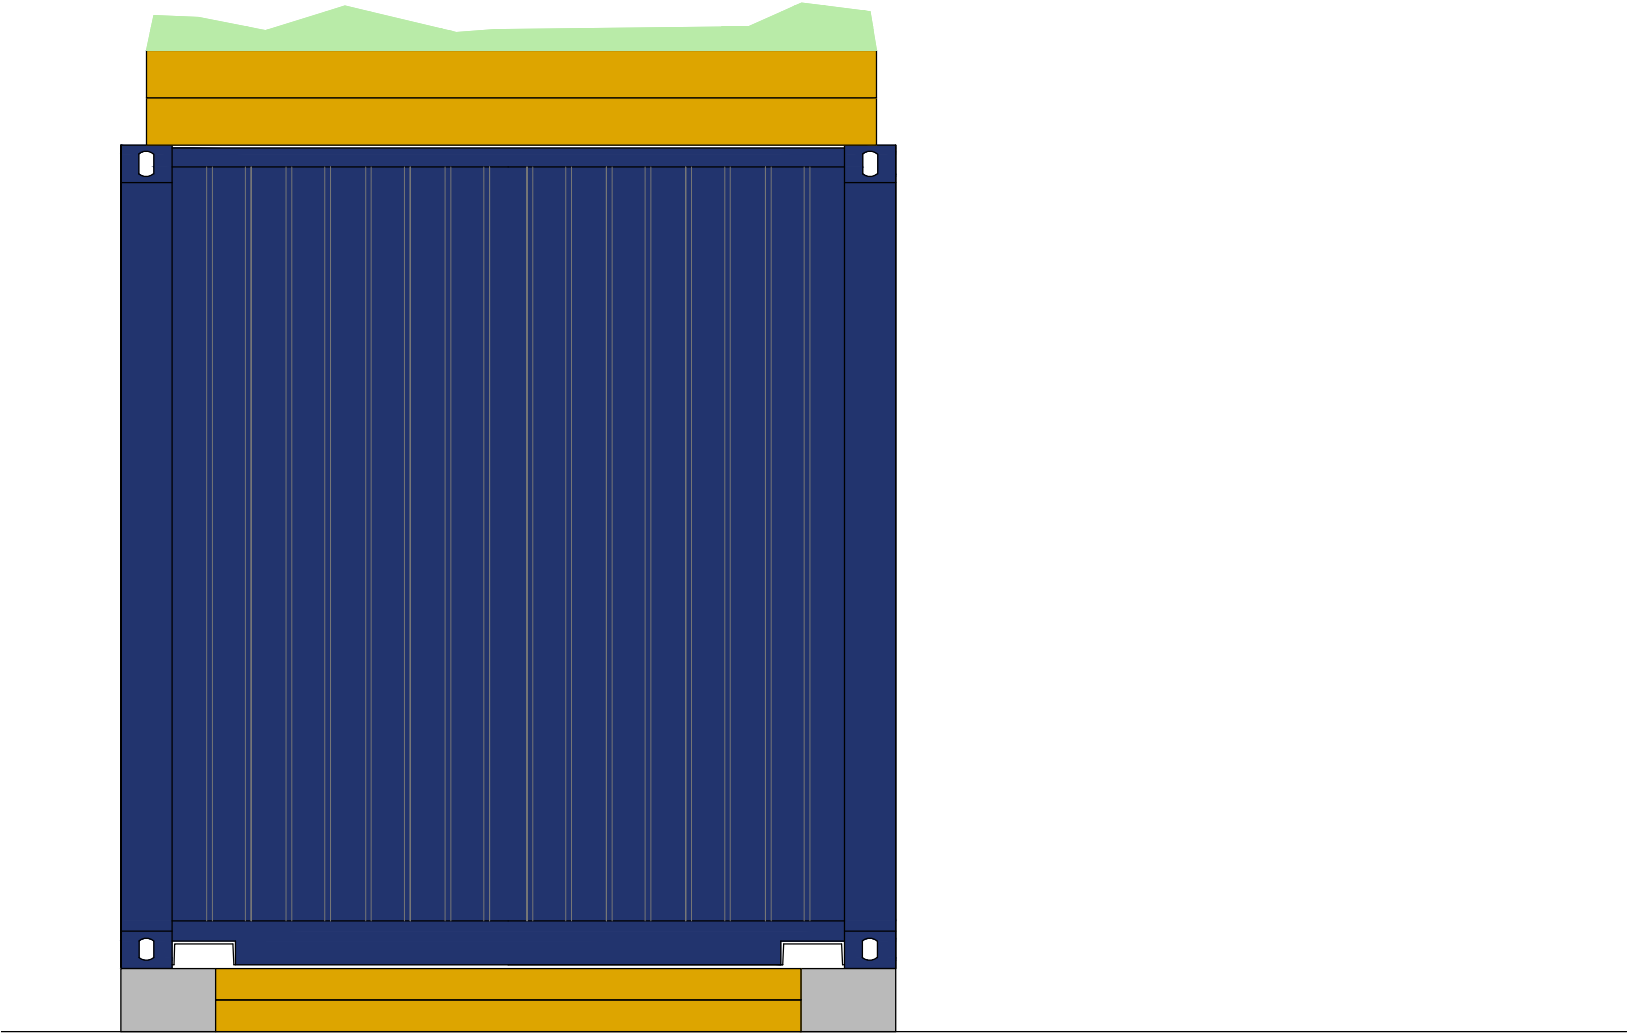


PROPOSED GREEN ROOF ON CONTAINER - Rear
SCALE: 1:25

1 PROPOSED LOCATION OF GREEN ROOFS TO STORAGE CONTAINERS

Implementation Timetable -

Lockspot aim to implement the scheme for biodiversity enhancement at the site around 4 to 6 weeks after approval of discharge of condition”.

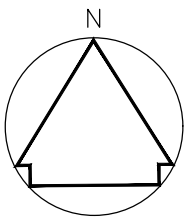

REV:	DESCRIPTION:	BY:	DATE:
	STATUS: planning application		



HAFOD DESIGN LTD
Architectural Services

Hafod Design Ltd
07830 296758
craig@hafoddesign.co.uk
www.hafoddesign.co.uk

CLIENT:

LOCKSPOT SELF STORAGE
Unit 1 LLANELLI GATE BUSINESS PARK
DAFEN
LLANELLI



SITE: Rheola Enterprise Park, Resolven			
TITLE: PROPOSED BEMP Plan			
SCALE AT A1: 1:200 / 1:25	DATE: 26.10.23	DRAWN: CW	CHECKED: CW
PROJECT NO: haf_151	DRAWING NO: 151_L03	REVISION: -	