


LOCATION PLAN

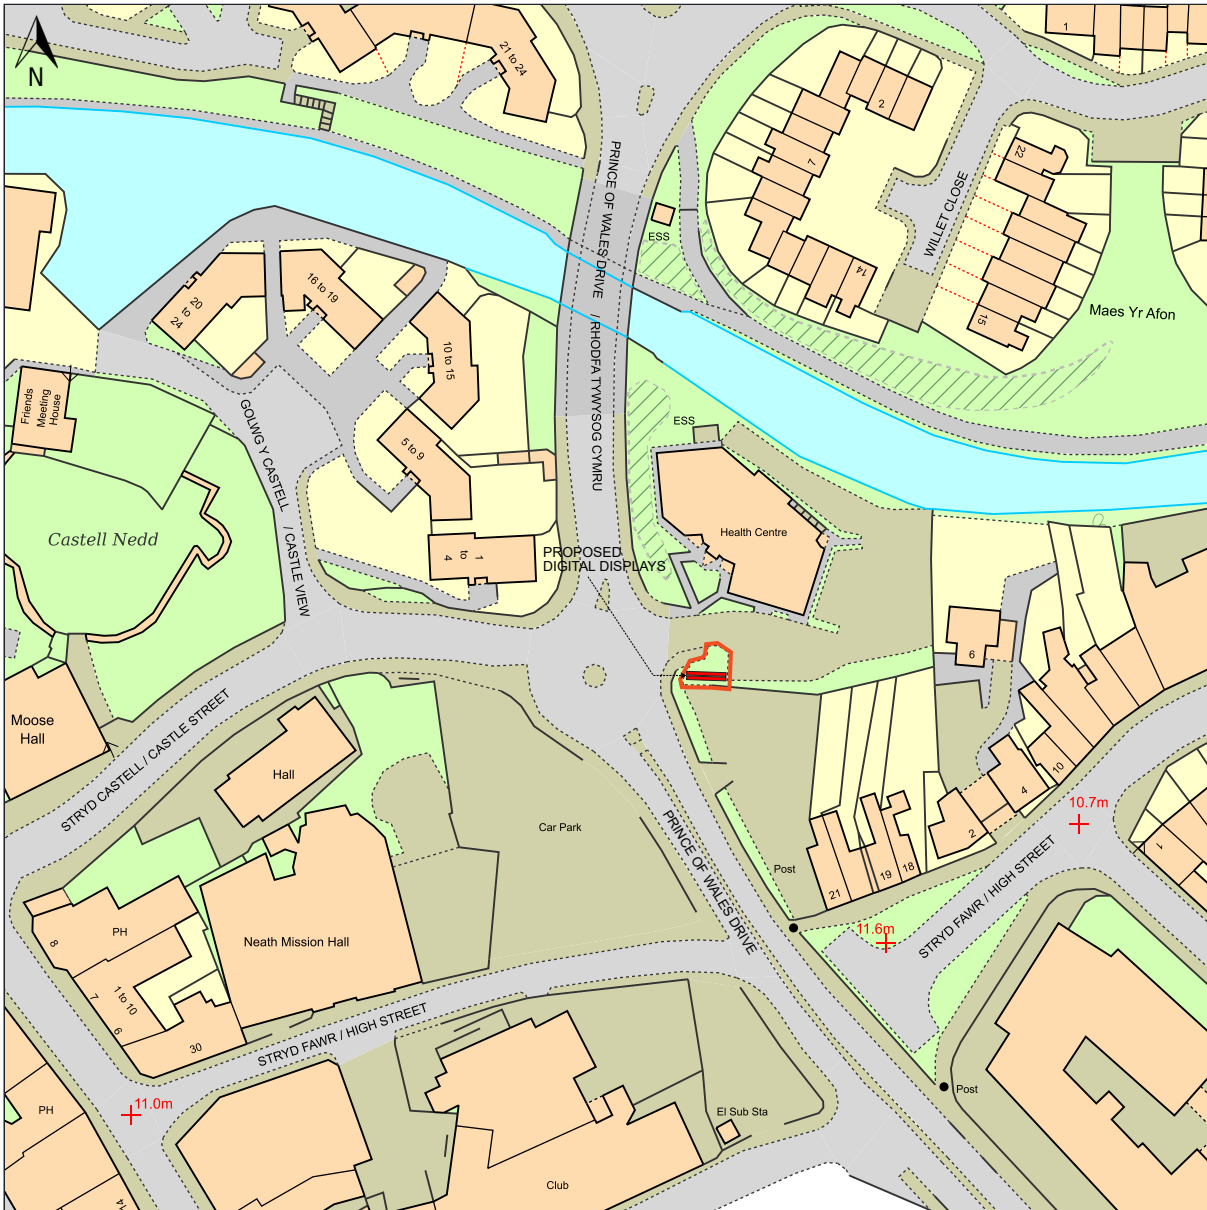

© Crown copyright and database rights, 2023. Ordnance Survey
0100031673 Created using Plans by Emapsite

Scale: 1:1250

Paper Size: A3

 48 sheet LED Illuminated Displays
(6m wide x 3m high)

 Site Boundary

Site:

Prince of Wales Drive Neath SA11 3EW

Drawing:

Location Plan

Date:

24/10/2023

Dwg. No.

PY4598/001

Rev.:

Scale: 1:1250@A3

