


STANDARD SPECIFICATION

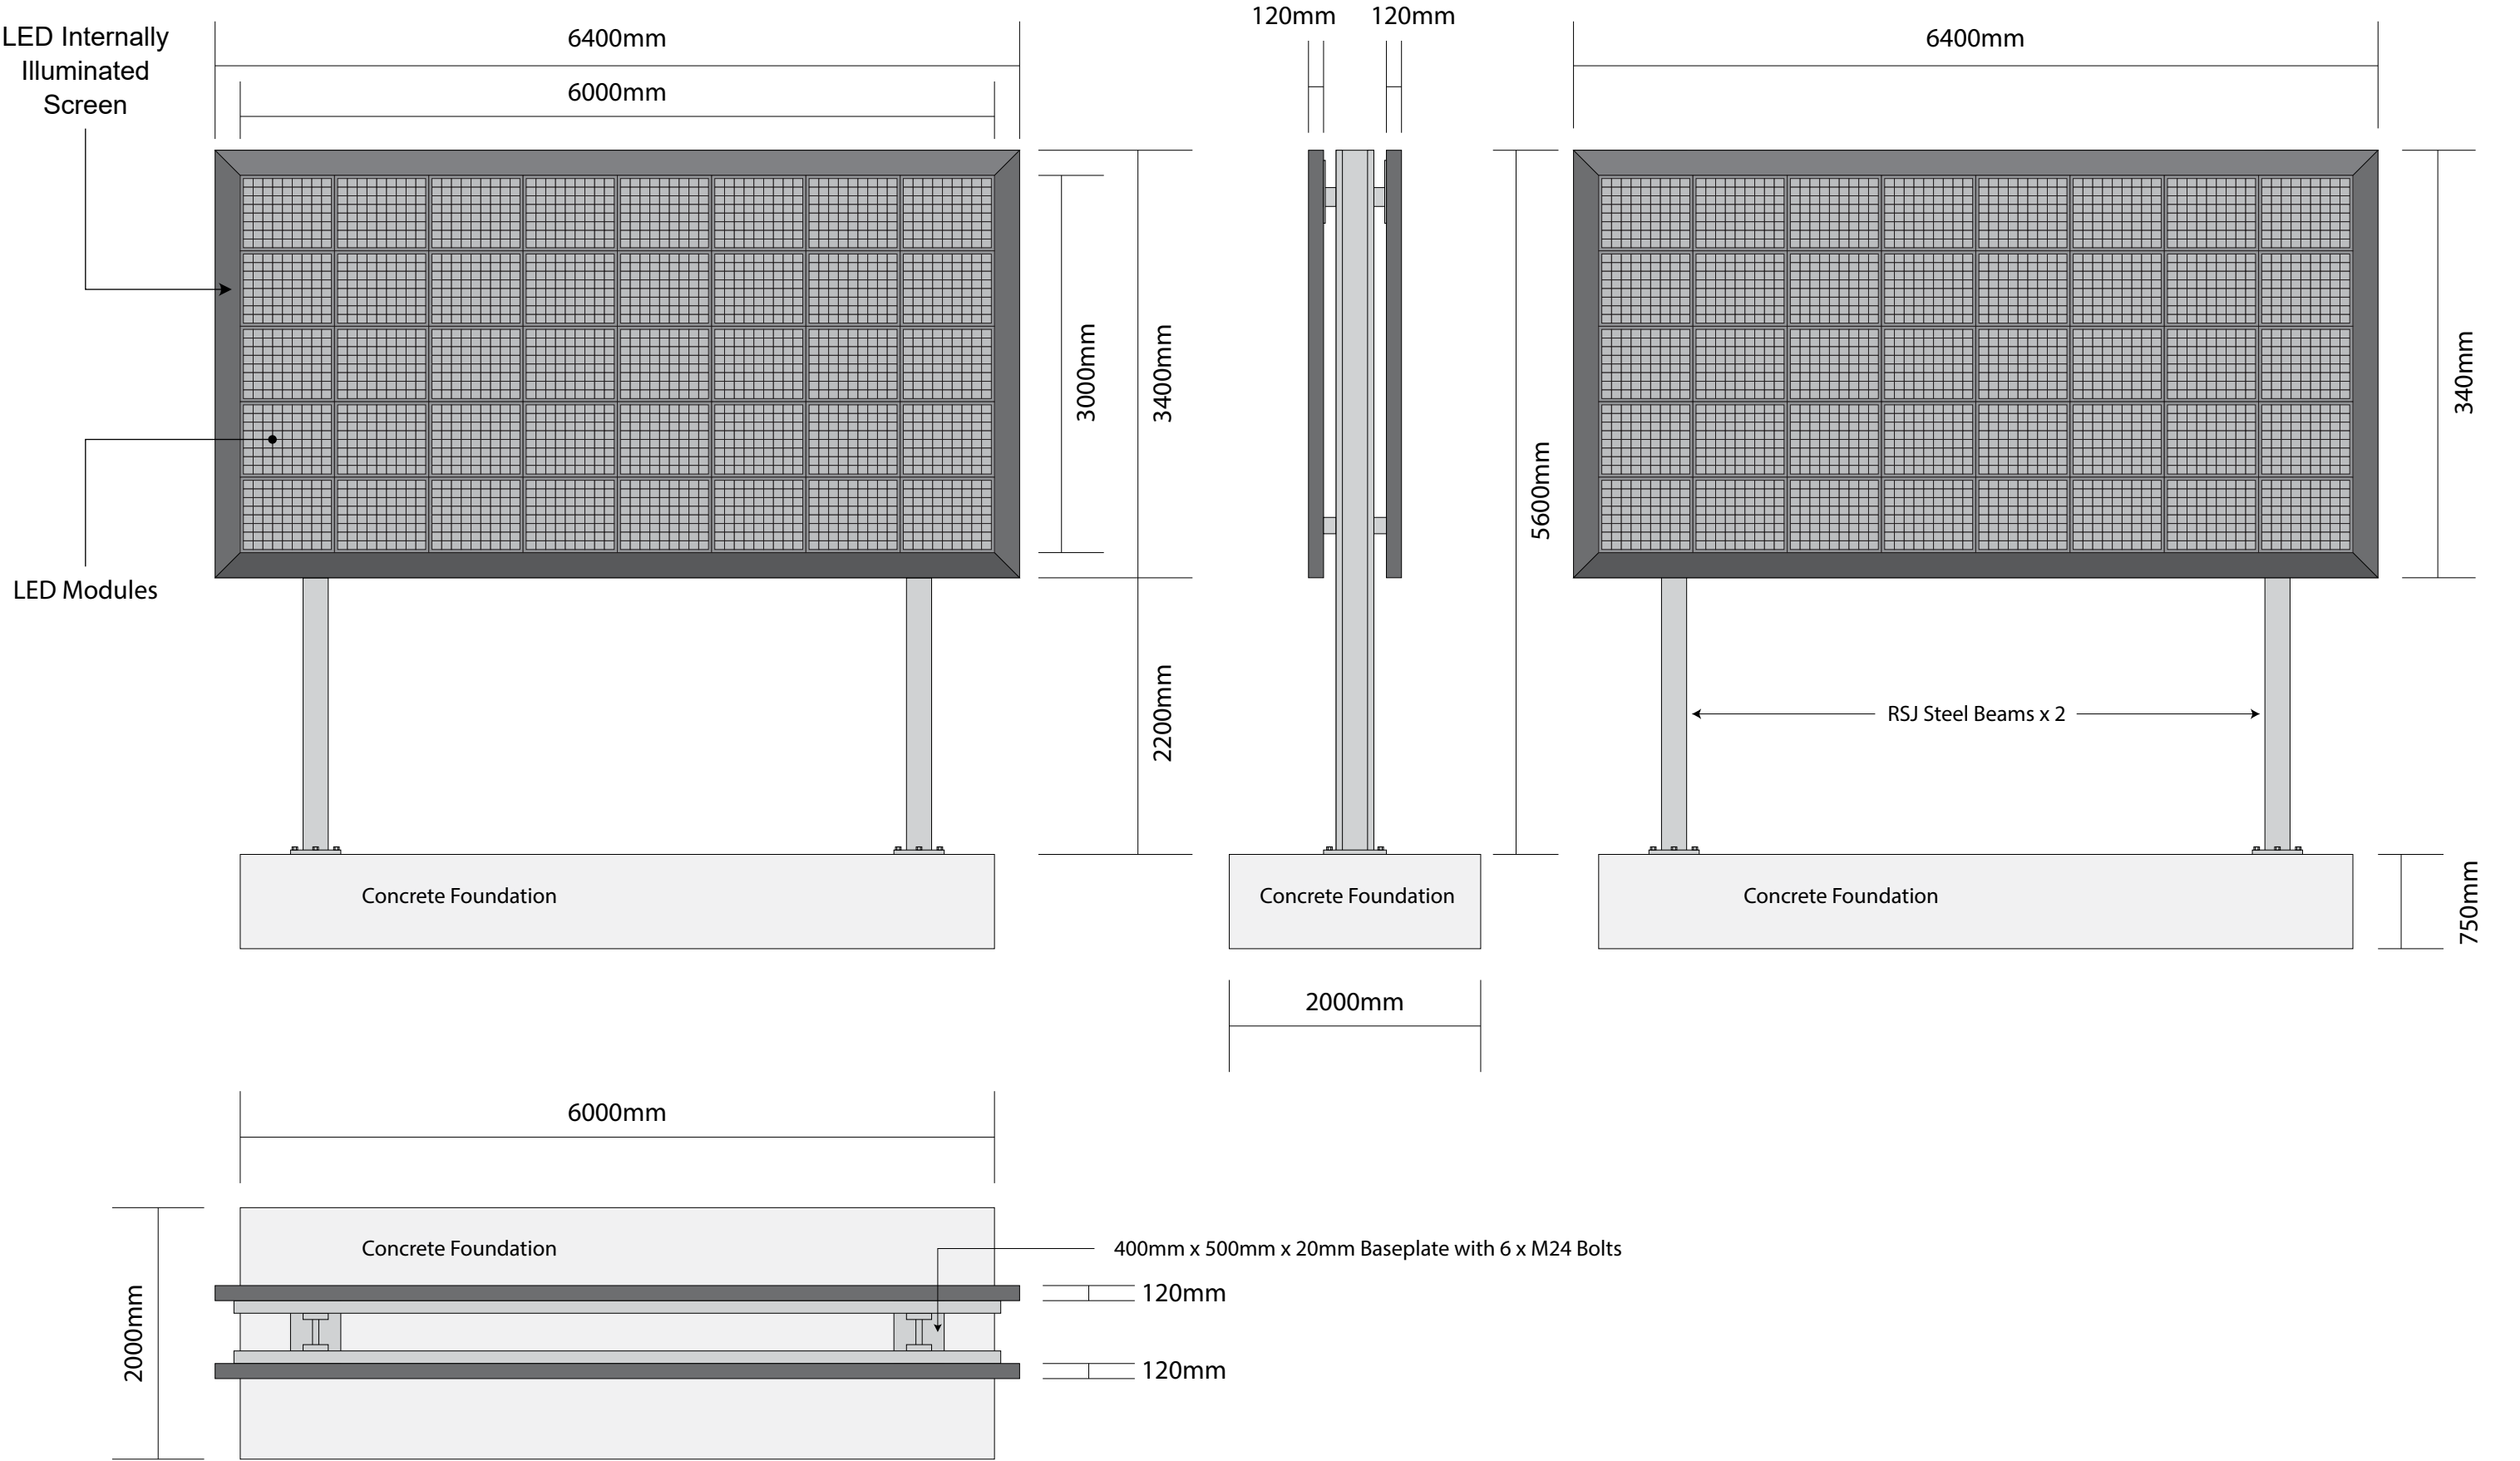

Site:

Prince of Wales Drive Neath SA11 3EW

Drawing:

Standard Specification

Date:

24/10/2023

Dwg. No.

PY4598/007

Rev.:

Scale: 1:50@A3

