


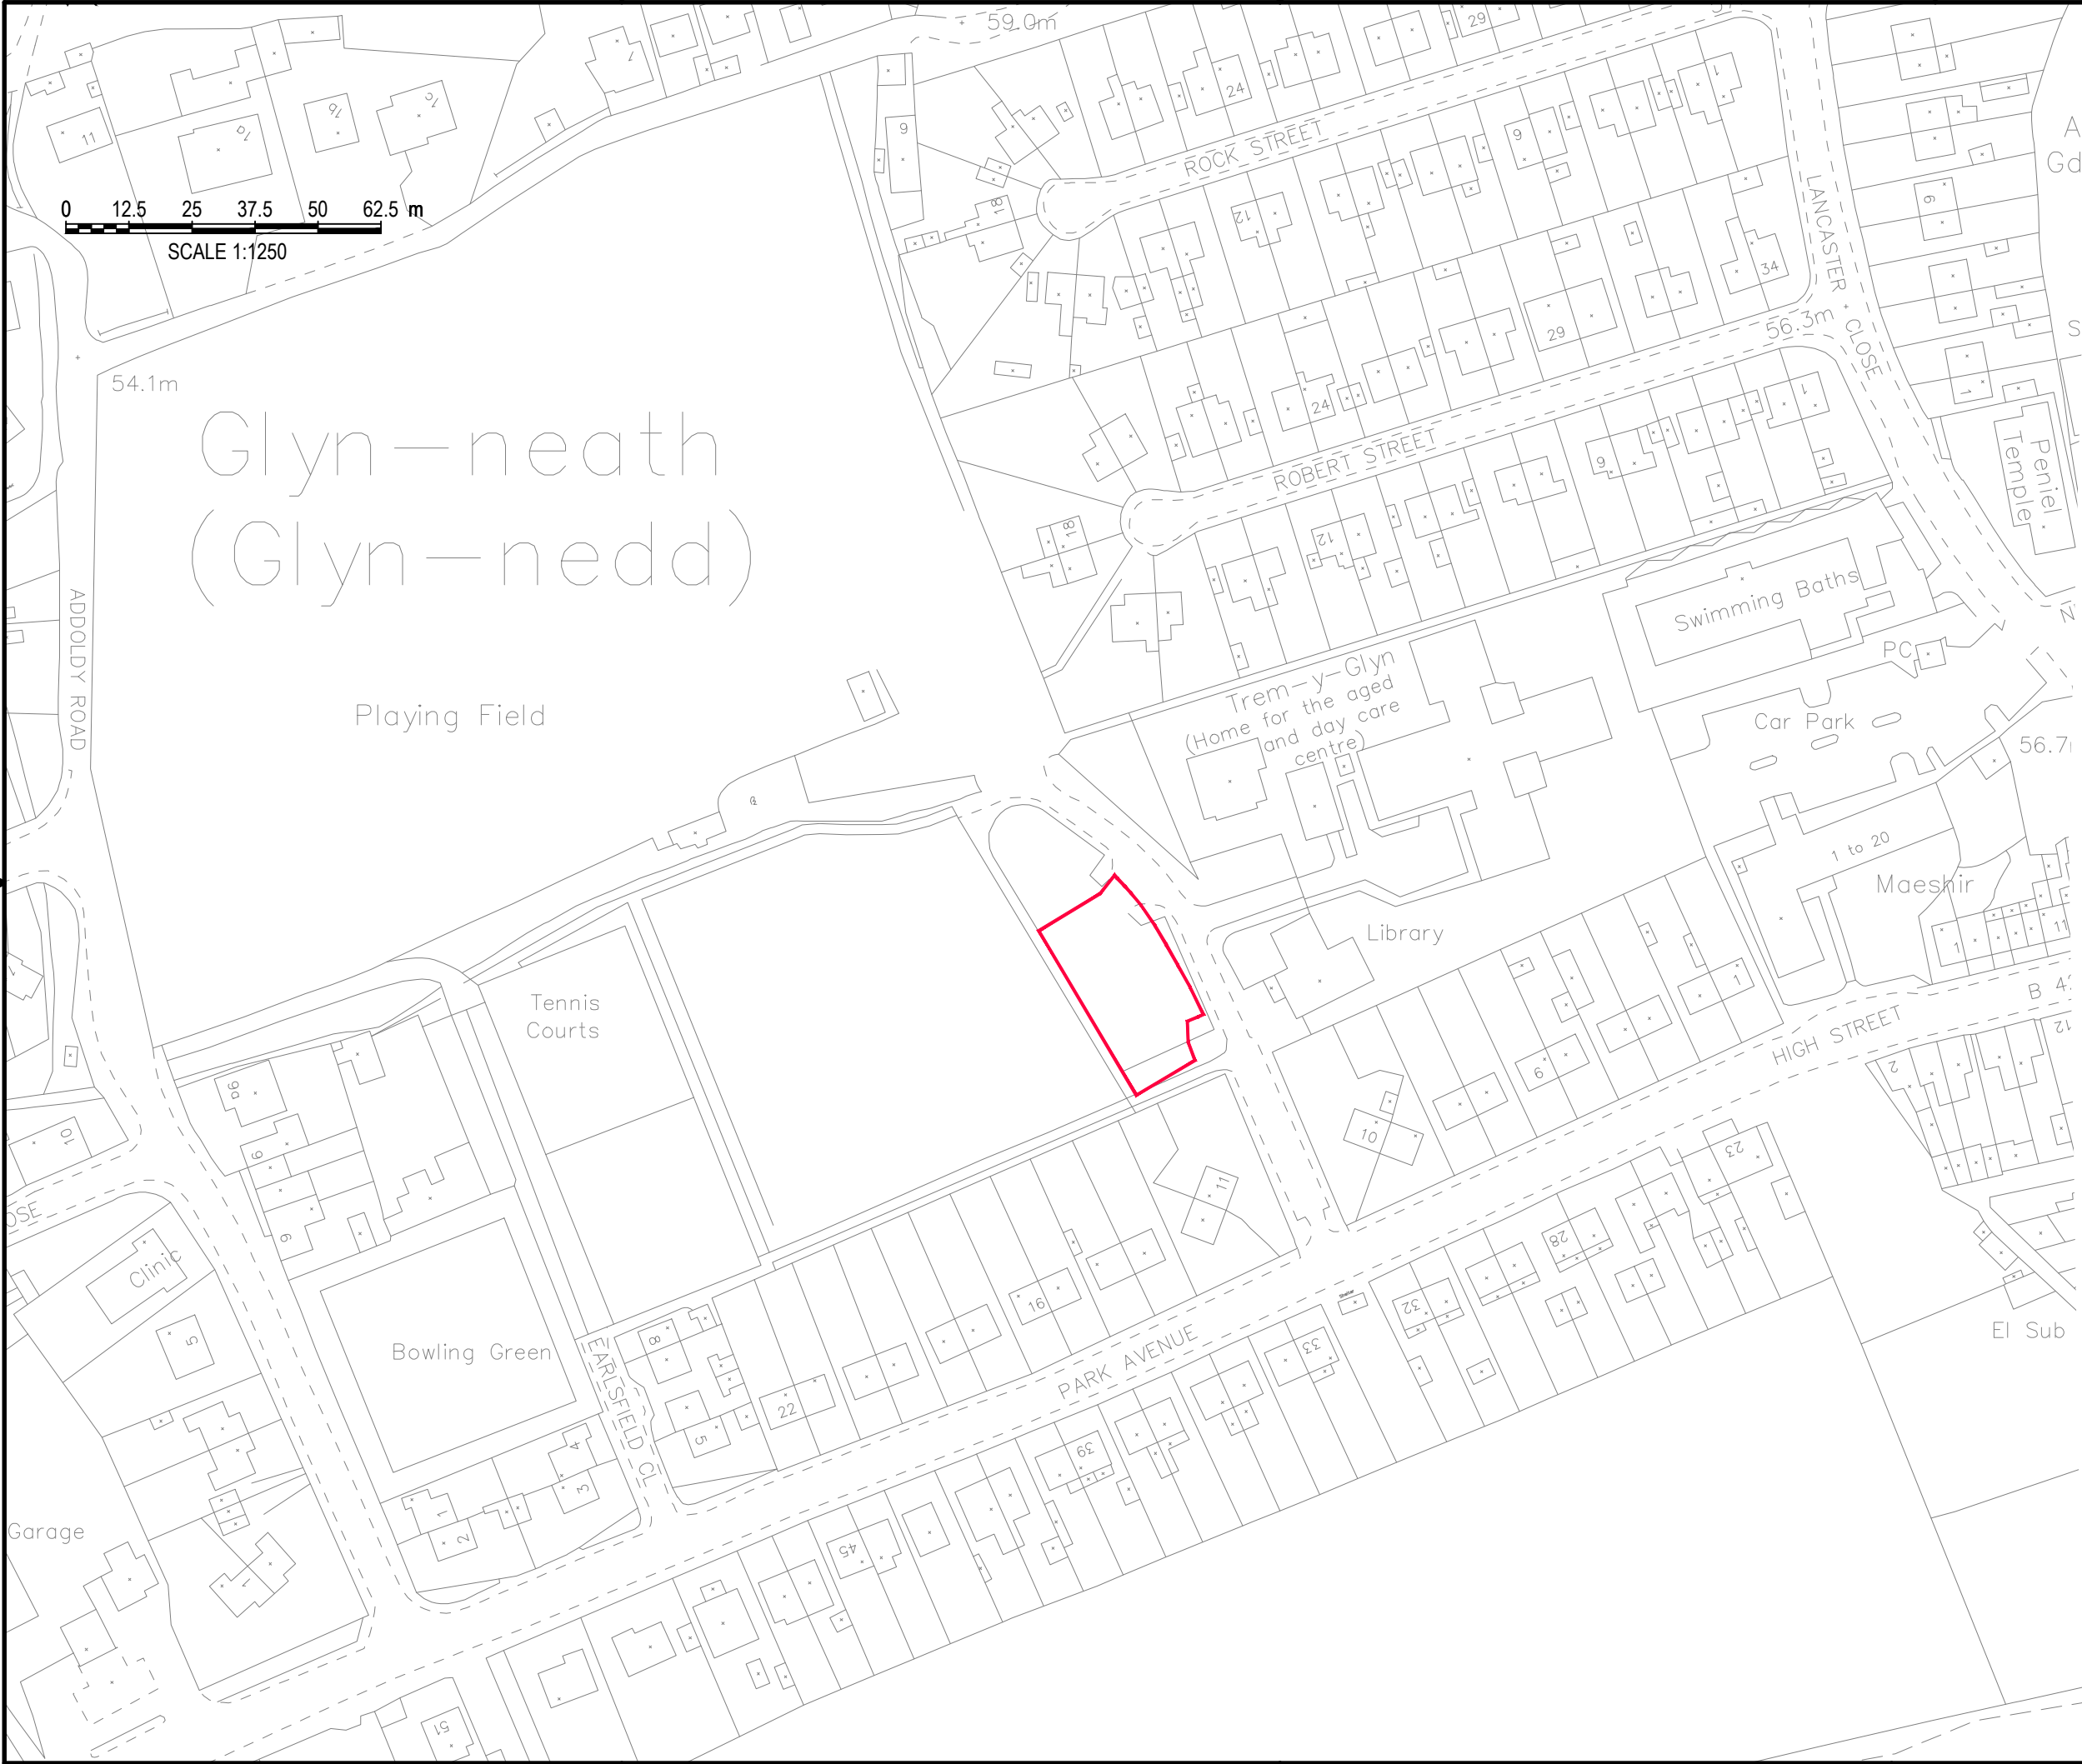

- NOTES:
- ALL DIMENSIONS ARE IN MILLIMETRES UNLESS NOTED OTHERWISE.
 - ALL LEVELS ARE SHOWN IN METRES UNLESS NOTED OTHERWISE.
 - DO NOT SCALE FROM THE DRAWING. USE FIGURED DIMENSIONS ONLY.
 - ANY DISCREPANCIES TO BE REPORTED IMMEDIATELY TO THE ENGINEER.
 - THIS DRAWING TO BE READ IN CONJUNCTION WITH ALL RELEVANT ARCHITECTS, ENGINEERS, SUBCONTRACTORS AND SPECIALISTS DRAWINGS AND SPECIFICATIONS.
 - EXISTING SERVICES HAVE NOT BEEN SHOWN BUT ARE PRESENT - THE CONTRACTOR IS TO LIAISE WITH ALL STATUTORY AUTHORITIES PRIOR TO THE COMMENCEMENT OF ANY WORKS.

01		SU	RGF	LR	28.07.23	ISSUED FOR APPROVAL	
rev.	drawn	chkd.	apprvd.	date	description		
Client							
MANNING CONSTRUCTION PENCOED							
Project							
RESIDENTIAL DEVELOPMENT GLYNNEATH, NEATH PORT TALBOT							
Title							
CAR PARK LOCATION PLAN							
 Vale Consultancy CONSULTING CIVIL & STRUCTURAL ENGINEERS 29 Bocam Park, Old Field Road, Pencoed, Bridgend CF35 5LJ. Phone: 01656 863794 Email: enquiries@vale-consultancy.co.uk							
date		drawn		checked		approved	
28.07.23		RGP		LT		SH	
				28.07.23		28.07.23	
scale @ A3				project no.			
1:1250				10741			
status		drg. no.				rev.	
A		10741_C711				01	